ClibPDF - www.fastio.com


11841

I hereby certify that this plat is a correct copy of the plat now on record in the Register of Deeds office being made under the supervision of the Auditor General by tracing the plat on record and affixing thereto a copy of the dedication and certification
Dated this 17th day of May 1911
John B La Fountain
Clerk And Ex-officio Register of Deeds

MAP OF THE VILLAGE OF IRONCENTRE

TOWNSHIP 47 N. RANGE 20 W.

SCALE 200 ft = ONE INCH

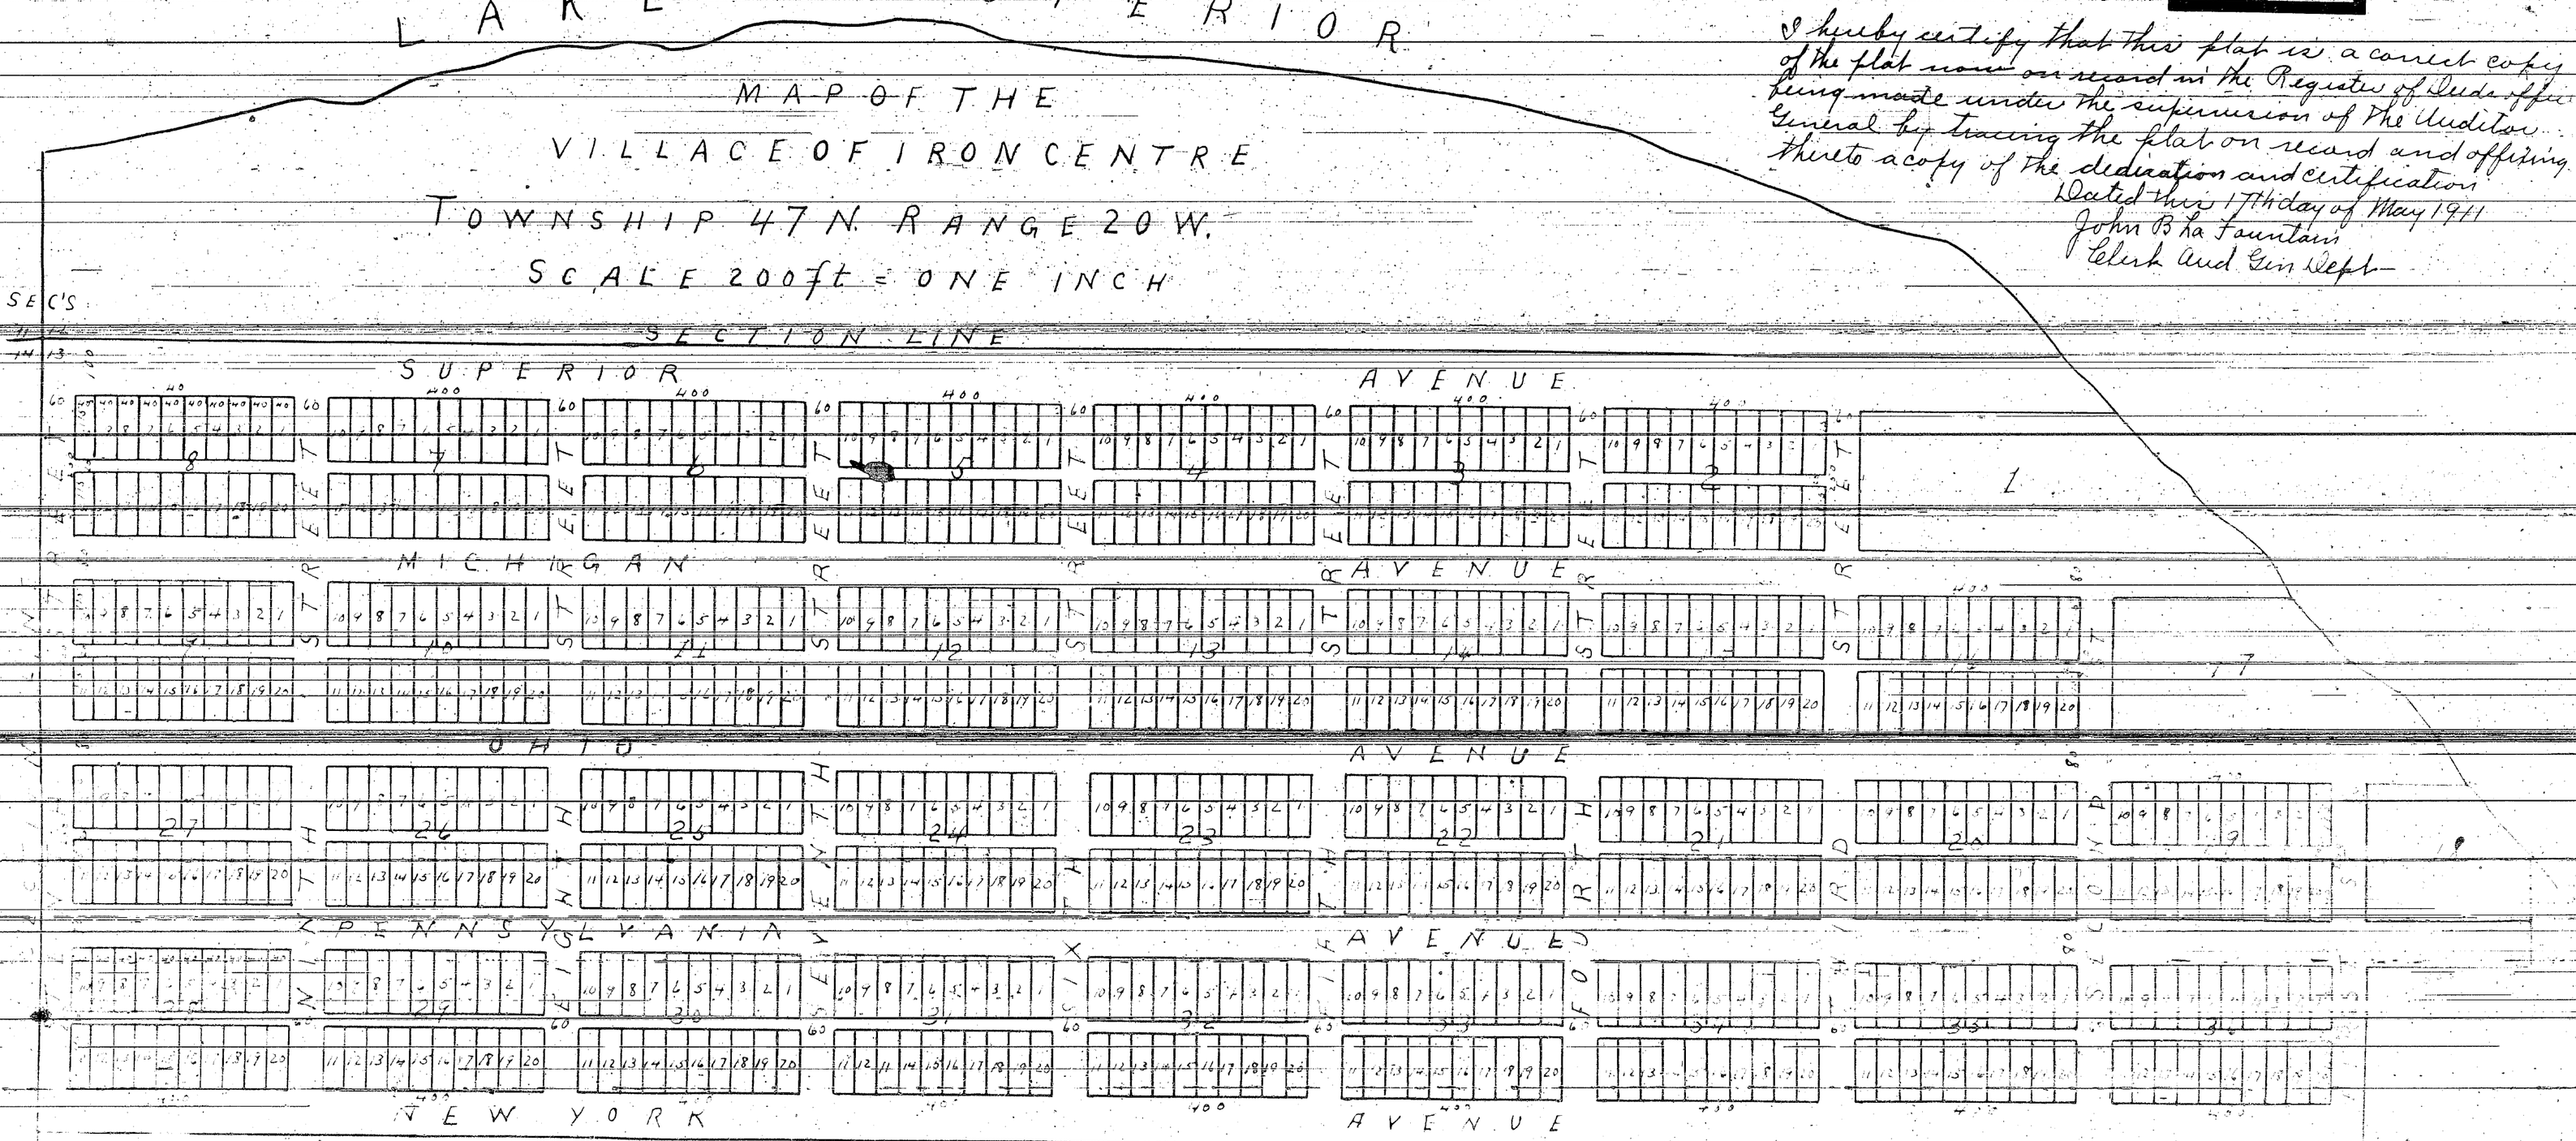

(Indian Reservation of Schoolcrafts)

George Erdner and Christina Erdner of the City of Pittsburg in State of Pennsylvania being owners in fee of the following described property situated on west half of north west one quarter (W½ of NW¼) and in Lots No. (4) four section thirteen (13) township forty seven north (47) Range twenty (20) west in the County of Ashland State of Wisconsin as follows to wit Commencing at the north line of lake Superior where the north line of section (13) town forty seven (47) North of range twenty (20) West meets the shore of lake Superior thence west on section line thirty six hundred and forty-seven (3647) feet to north west corner of the above section thirteen (13) thence south on West line of said section one thousand two hundred and twenty five (1225) feet thence east parallel to north line of the above section thirteen (13) four thousand two hundred feet (4200) thence north one hundred and thirty five (135) feet thence east three hundred feet (300) thence north to shore of lake Superior thence along the shore of Lake Superior to place of beginning

And whereas George Erdner and Christiana Erdner his wife of Pittsburg Pennsylvania have platted said property into Lots and Blocks and streets and alleys and public places as the Village of Ironcentre and have caused the same to be platted pursuant to the Statute in such case by Edward M. Spalding a competent Civil Engineer and Surveyor as will fully appear reference being had to the accompanying plat. Therefore Know all Men by these presents that the said persons herein before named in their own proper persons do hereby dedicate the streets alleys and other public places as appears by said plat to the use and benefit of the public except New York avenue and the south two of lots in blocks twenty eight (28) twenty nine (29) thirty (30) thirty one (31) thirty two (32) thirty three (33) thirty four (34) thirty five (35) and thirty six (36) designated respectively by the numbers from eleven (11) to twenty (20) inclusive. Provided that the public cease to use said streets alleys and other public places for the purpose for which they are herein dedicated then in that case the same shall revert to said parties before named their heirs or assigns.

In Witness Whereof the said parties have on this 10th day of March A.D. 1875 Eighteen hundred and seventy five Caused the foregoing instrument to be subscribed in person and their seals to be hereto affixed and the said Edmund M. Spalding has hereto set his hand and seal

Signed Sealed and Delivered
in presence of

Joseph St Premeau

Sydney E Church

Edmund M. Spalding LS
George Erdner LS
Christina Erdner LS

State of Pennsylvania }
County of Allegheny } ss.

On 10th day March eighteen hundred and seven before me an Alderman in and for said County came the above named George Erdner and Christina his wife and acknowledged the above Deed to be their act and deed and desired to have it recorded said Christina being of full age examined seperate and apart from said husband and the contents of said Deed first made known to her declared that she signed sealed and delivered said of her own free will and accord without coertion or compulsion her said husband

Witness My hand and Seal the day and year above written
Isaac Stewart Alderman