

THE NORTHSIDE ADDITION


OF E 1/2 OF S.W. 1/4 OF SECTION 17, T. 3. S. R. 9. E.

ROMULUS WAYNE CO

MICHIGAN

Scale - 200 ft per inch.

Mason L. Brown
Civil Engineer & Surveyor
22-27, Hodges Block
Detroit Mich

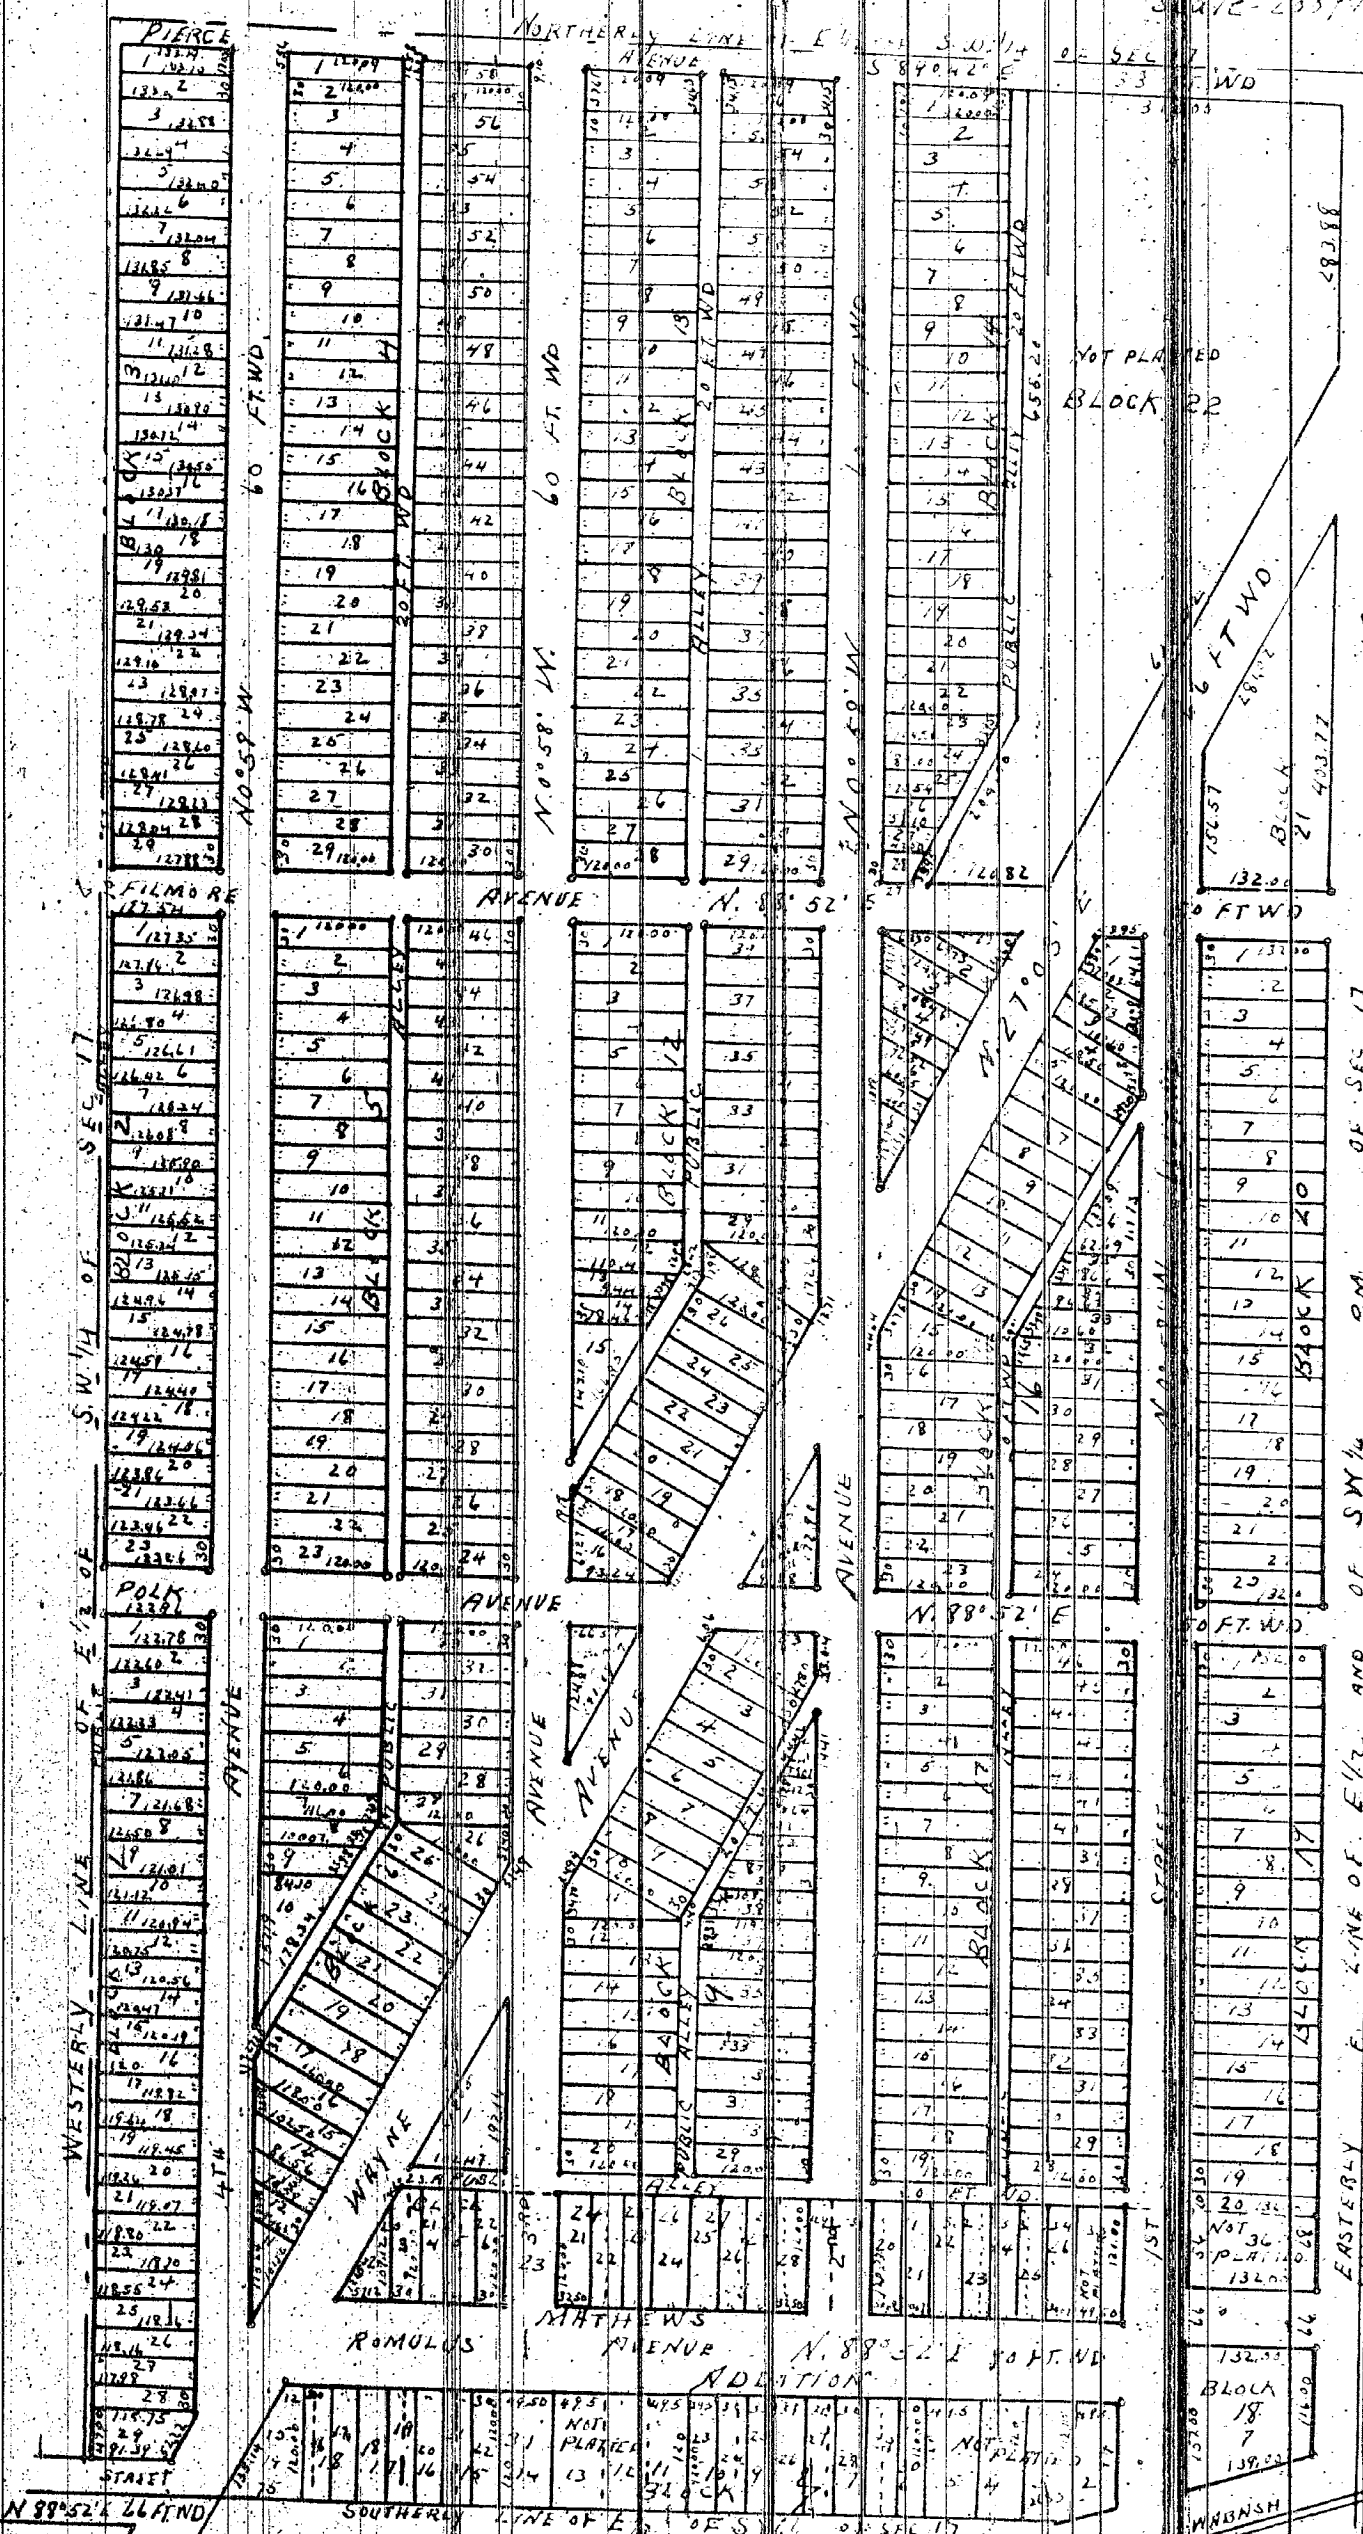

I hereby certify that this plan is a correct copy of the plan now on record in the Register of Deeds, made under the supervision of the Auditor General by tracing the plan on record and affixing thereto a carefully compared copy of the dedication and certification.

Dated this 20th day of March 1893
John B. L. Larnier
Notary Public

I hereby certify that the above plat is correct and that monuments consisting of Oak Stakes 1/2 inches square and 15 inches long have been placed in the ground at all angles in the boundaries and at the intersection of all streets or streets and alleys as shown on plat by D.

Dated June 20 1893.

Mason L. Brown
Engineer and Surveyor

KNOW ALL MEN BY THESE PRESENTS that We Rufus A. Groverman and Mary A. Groverman (his wife)

Have caused the land embraced in the above plat to be surveyed, laid out and platted, to be known as, THE NORTHSIDE ADDITION OF E 1/2 OF S.W. 1/4 OF SECTION 17, T. 3. S. R. 9. E. ROMULUS WAYNE CO. Michigan, and that the streets and alleys shown on said plat are hereby dedicated to the use of the public.

Witness our hands and seals this 22nd day of June A. D. Eighteen Hundred and Ninety Three
In presence of
R. A. Courtenay
J. P. Cushing

Rufus A. Groverman L.S.
Mary A. Groverman L.S.

STATE OF MICHIGAN } ss
County of Wayne }
We John A. Heames Register
of Deeds and Mason L. Brown Surveyor hereby
certify that we have each carefully compared this copy with the original
plat of ROMULUS WAYNE CO. MICHIGAN

and that this is a true copy thereof and of
the whole of such original map or plat

John A. Heames Register of Deeds
Mason L. Brown Surveyor

Register of Deeds Office } ss
Wayne County }
This instrument was received for record this 14th
day of July 1893 at 3:40 o'clock
P. M. and is in Liber 18 of Plats
at page 13 and is a correct copy of the
original as shown on the plat and is
in compliance with Sect. 138 of Senate
Bill No. 194, File 12, A. 1, 1893

John A. Heames
Register of Deeds

STATE OF MICHIGAN } ss
County of Wayne }
On this the 22nd day of June 1893 before
me, a Notary Public in and for said county, personally appeared the
above named Rufus A. Groverman and Mary A. Groverman (his wife)
known to me to be the same persons who executed the above dedication
and who acknowledged the same to be their free act and deed.
Thomas B. Cushing Notary Public
Wayne County, Michigan

THE PROPERTY HEREON PLATTED IS DESCRIBED AS, THE E 1/2
OF S.W. 1/4 OF SECTION 17, T. 3. S. R. 9. E. ROMULUS WAYNE CO.
MICHIGAN EXCEPT THAT PART OCCUPIED BY THE FARMER
AND WABASH R.R. PLATS 2 3 4 5 11 12 13 14 AND EASTERLY
1/2 OF LOT 36 OF MATTHEWS ADDITION TO ROMULUS