Map of Swathels Addition to the City of Ann Arbor

Surveyed by S.W. Robinson 1867
Register's Office Washtenaw County
Rec'd & recorded this 8th day of October A.D. 1867
at 10 O'Clock A.M. in Liber 60 of Deeds on page 433 — Clinton Spencer
Register

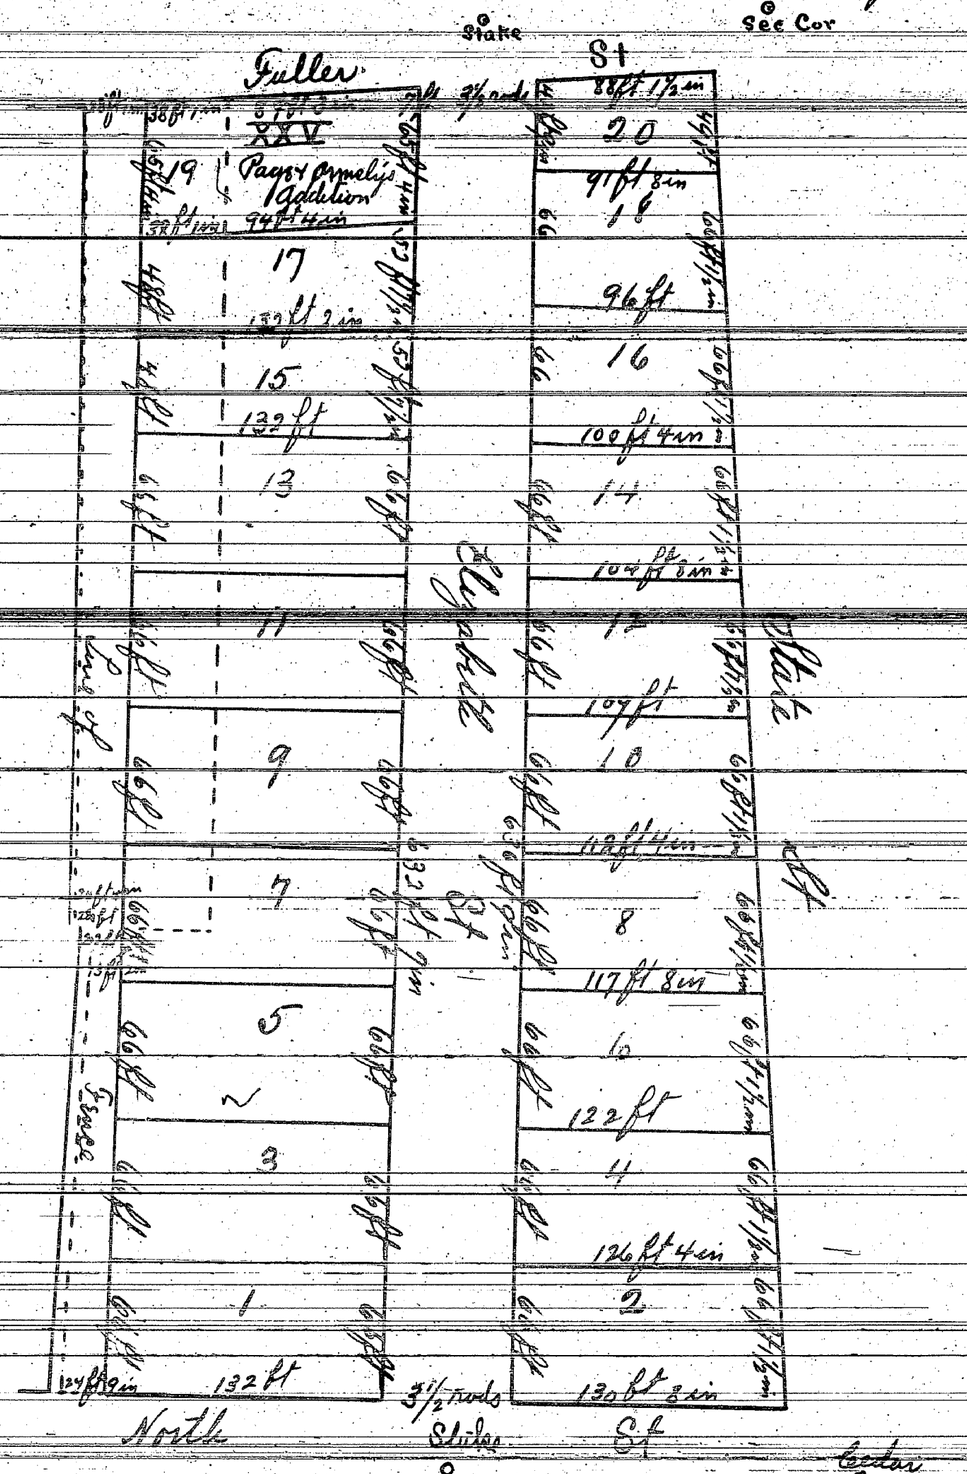

This Plat Embraces the following described parcel of Land situate in the City of Ann Arbor Washtenaw County Michigan Viz: — Commencing at a point two rods from the North line and two rods from the East line of Section twenty nine (29) Township Two South, Range Six East thence West parallel with the North line of said Section four chains twenty one and a half links, thence Southerly nine chains forty four and one fourth links to a point in the North line of North Street which is five chains thirty five and a half links from the East side of the Section measured on said North line, thence East on said North line of North Street four chains Eighty five and a half links to a point two rods West of the Section line, thence North parallel to the East side of the Section, nine chains and seventy six links to the place of beginning — Excepting from the above description Block No XXV of Page and Ormsby's addition to the Village of Ann Arbor.

The width of Alley & Street is marked on Plat. Lots are numbered in the center — The dimensions of Lots the length of Street are marked on Plat and the Courses of Alley & Street are shown by this Survey & Plat — Stillman W. Robinson
Dated July 10th A.D. 1867 — Civil Engr & Surveyor.

State of Michigan } ss.
County of Washtenaw } On this tenth day of July A.D. 1867 at Ann Arbor in said County personally appeared before me a Notary Public in & for said County Stillman W. Robinson known to me to be the person who signed the above Certificate and acknowledged and declared that he is a Civil Engineer & Surveyor by profession and that he made and executed the above Certificate at the request of Elizabeth M. Swathel the Proprietor above named, that he made the Survey of the Lands represented on the above Plat or Map & run the several lines ascertained the angles & distances & laid out the Lots, Blocks, Street & Alley represented thereon by actual survey on the ground and that said Plat or Map was made by him & is a true representation of the same as ascertained ~~by said Survey~~ on the ground — Edward Clark [L.S.]
Notary Public

I Elizabeth M. Swathel the Proprietor of the Land upon which the above Plat is located do hereby adopt and make the same my Plat and Dedicate the Streets and Highways marked thereon to the Public in pursuance of the Statute in such case made and provided — and I do hereby require the Register of Deeds of Washtenaw County in the State of Michigan to record said Plat
In witness whereof I have hereunto set my hand and seal at the City of Ann Arbor in said County this Eleventh day of June A.D. 1867
In presence of
Sarah C Blakes
John M. Chase
Elizabeth M Swathel [L.S.]

State of Michigan }
County of Washtenaw } ss. On this Eleventh day of June A.D. 1867 before me a Notary Public in & for said County personally appeared Elizabeth M. Swathel known to me to be the person who adopted assented to & Executed the above Plat & Executed the foregoing instrument in Person & on behalf and acknowledged that she accepted assented to and dedicated said Plat & executed said instrument freely for the purposes above set forth
[L.S.]
John M. Chase Notary Public
Washtenaw Co Mich

I hereby certify that this Plat is a correct Copy of the Plat now on Record in the Register of Deeds Office, being made under the supervision of the Auditor General by tracing the Plat on Record and affixing thereto a carefully compared Copy of the Dedication and Certificates

Dated the 7th day of January 1911
Alton B. Hurd.
Clerk. Land Gen Dept.