


Plat of the S.E. 1/4 of Sec 19 T2S R6E

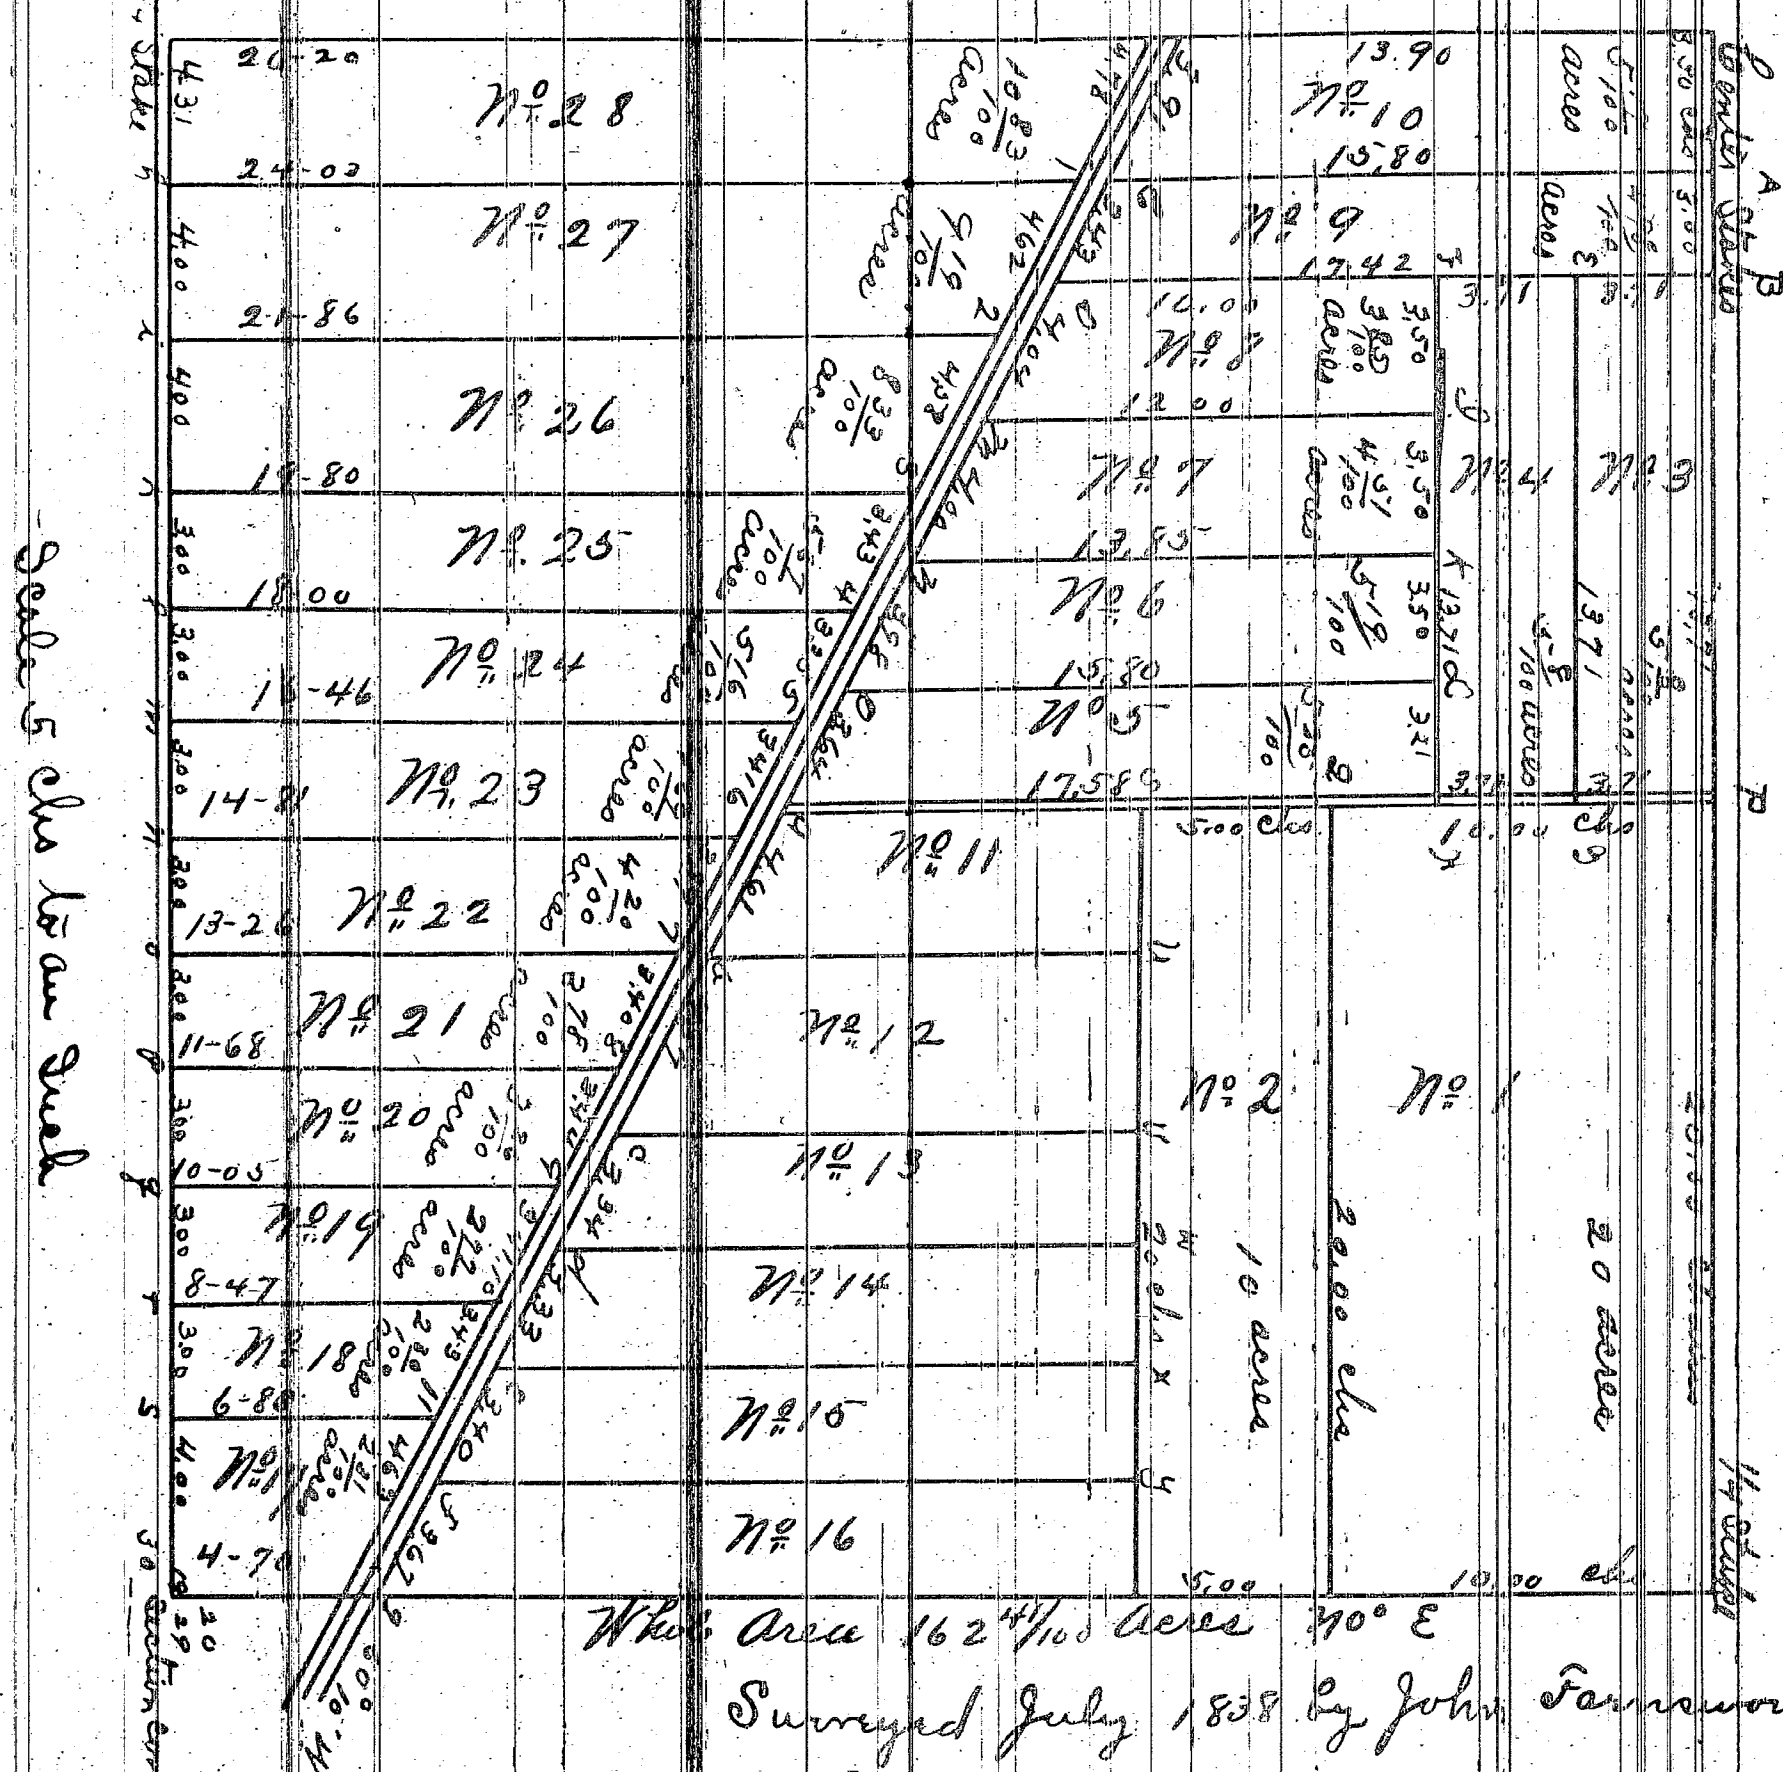

Letter	Timber	Acres	Course	Measure
CA W.	Oak	(20)	N 48° E	65 - B & Oak 16 East 28 - Oak Oak 20.9
42°	20° E 30	- D. W. Oak 80	N 10° 15° E 45° E	Jun 18 S 310 W 28 - 5 Jun 16 N 40° 45° W
41	- 9 Jun 12	N 10° 10° W 50	N 24° Oak 40 S 75° W 80	J W Oak 18 S 51° W 29. 11 Bar 6 W 15° 30
W 17	E Jun 15	S 32° E 23	M. S. Oak 630 N 34° 30° W 34	N W Oak 14 S 47° E 35 O W Oak 15 W 19 1/2
77	P. W. Oak 40	N 58° 30° E 48	2" Jun 10 S 68° 15° W 23 1/2	R Jun 14. N 60° E 27 S W Oak 12 N 80
E 54	P M Oak 20	South 2	W Oak 14 N 32° 50° E 16	2 Jun 16 S 52° 30° E 109 W Oak 30
S 51	E 55 X	Jun 10 S 13° E 28	G. W. Oak 2 1/2 N 24° 30° E 8.	A W. Oak 12 N 40° E 40 B W Oak 20
N 59° 30'	W 75° C	Oak 36 S 44° 30'	W 48 2 y Oak 3 N 20° 15° W 52 C. y Oak 2 S 28° 30' W 34 1/2	
S W. Oak 12	S 17° E 88 1/2	g. Wok 18 N 60° E 75	N y. Oak 22 S 51 1/2 E 23. 1 Wok 20 387 E 62. R	
Wok 24	N 71° 30' W 41	E. W. Oak 16 N 48° W 70. N. Wok 20	N 47° 30' W 19 N Wok 30 769 E 79°	
Wok 50	N 65° 15' W 86	0 70 two g. Stake in marsh	R Stake in marsh S Stake in Marsh	
A Wok 30	N 71° 30' W 56	2 Wok 34 S 20° E 26	3 Wok 11 N 74° E 13. 4 Jun 15 N 71° 15° W	
18-5	90° 14' N 42° 20' W 67 1/2	- 6 Wok 14 S 49° W 58	- 7 Wok 20 N 59° 30' W 33 - 8	
Wok 14	S 32° 30' W 17	9. Bar Oak 2 N 41° E 21	10 Wok 22 N 42° E 14 1/2 Wok 20 W	

41 Register Office Washita aw Co S.D. Recd & recorded this 18th day of July A.D. 1838 at 3 of the Clock P.M. in Lib. M. Page 274

Edu. Clark Register

I hereby certify that this Plat is a correct copy of the Plat now on Record in the Register of Deeds Office, being made under the supervision of the Auditor General by tracing the Plat on Record and affixing thereto a carefully compared copy of the Certificate

Dated the 11th day of January 1911

Alton B. Ford.
 Clerk and Gen. Agent.