


Plat of Cutchepans Addition to the Village of Ypsilanti

Surveyed and drawn By J. Pettibone October A.D. 1854

Registers Office Washtenaw County } ss Received for Record this 2nd day of June

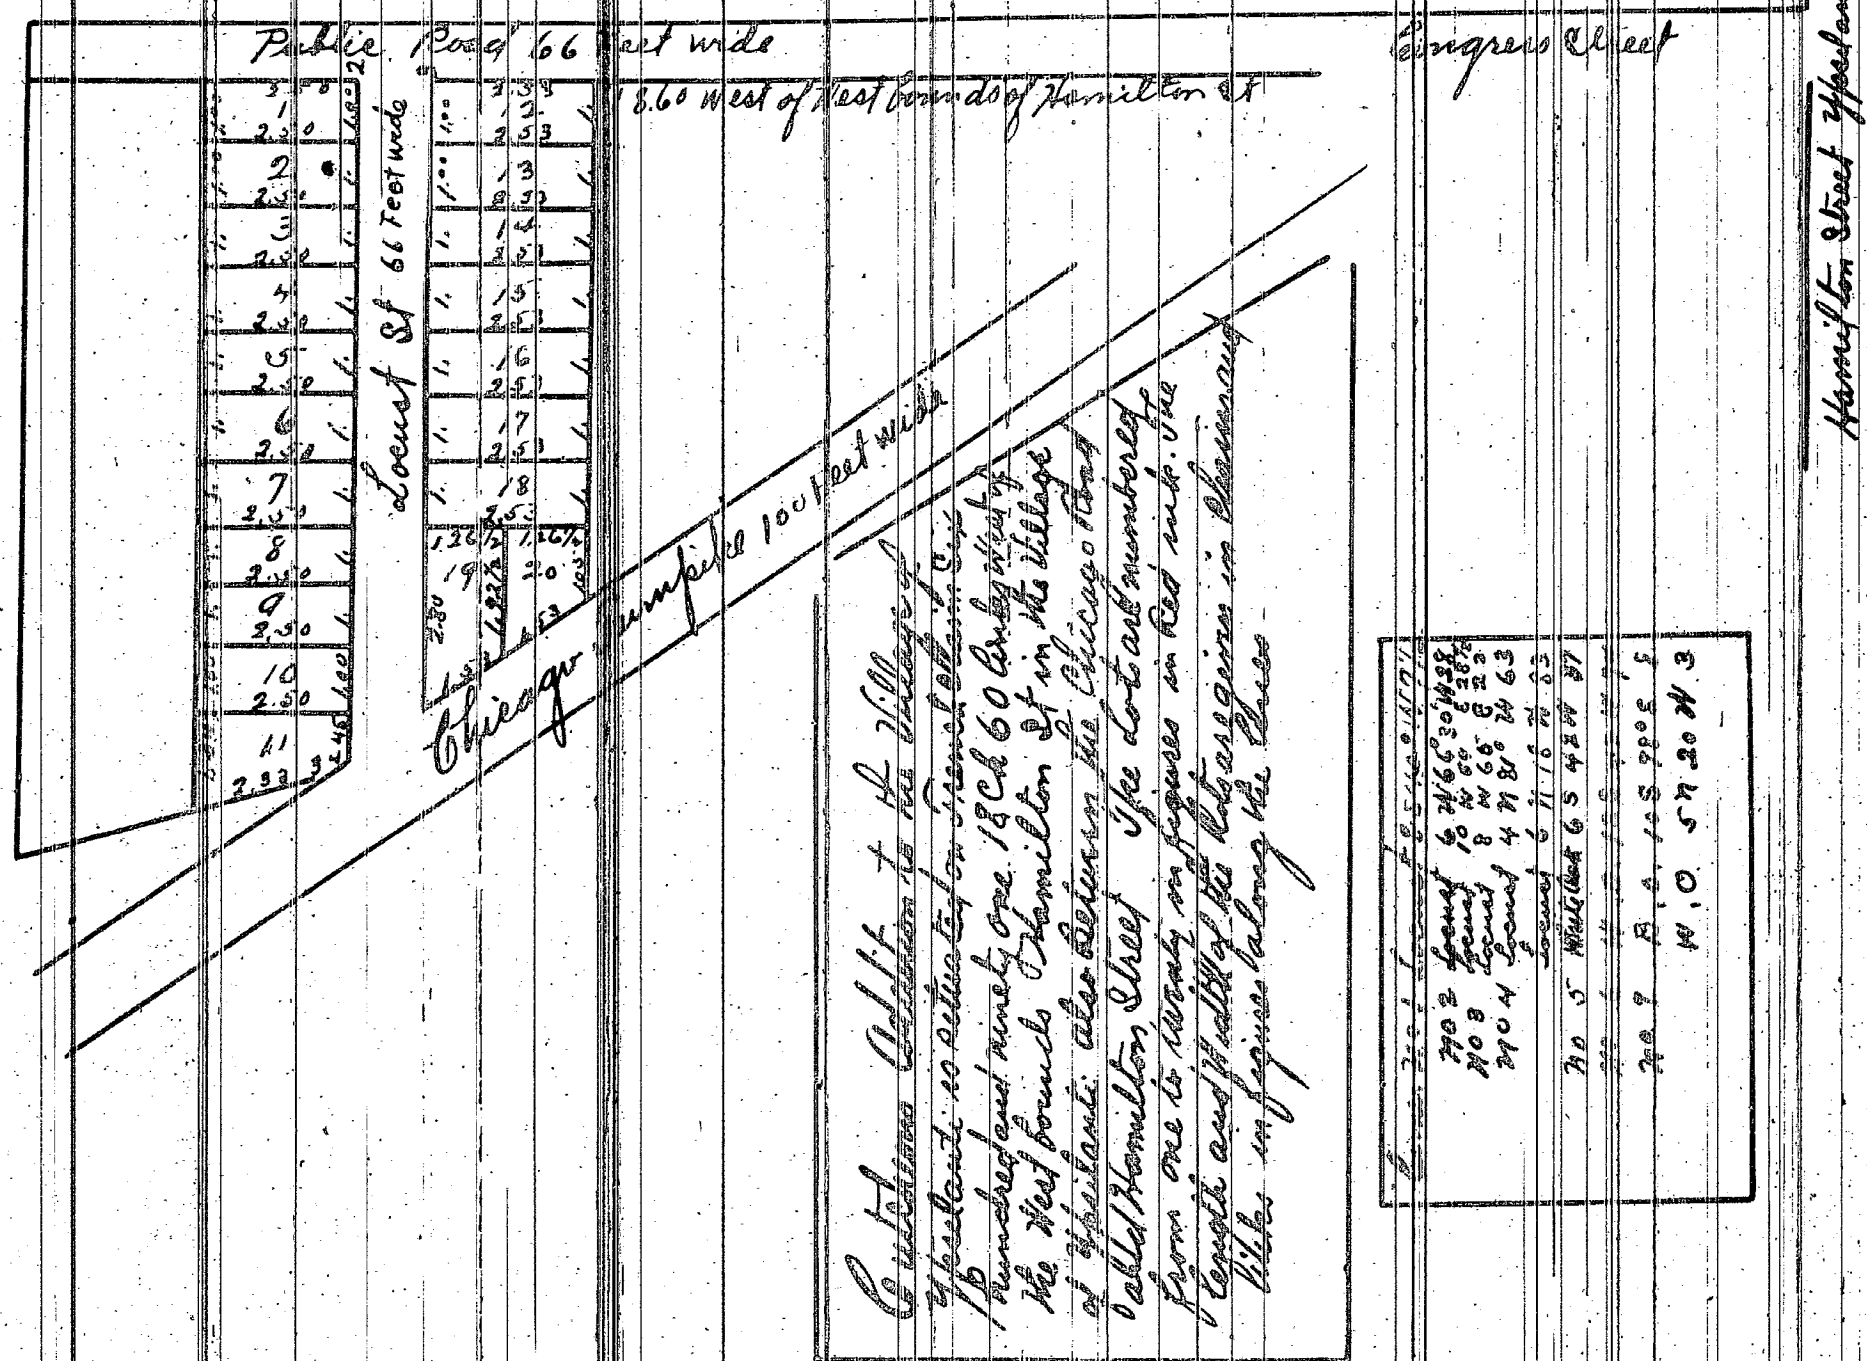

Know all men by these presents that I L. M. Cutchepans of Ypsilanti, Michigan in conformity with the law of the State of Michigan, by a part of French Creek one hundred ninety one 18th 60 Acres West of the West bound of Hamilton St in the Village of Ypsilanti also between the Chicago Road and Hamilton St into village lots as described in the accompanying Plat. Certificate of J. Pettibone Surveyor to be known & designated as Cutchepans Addition to the Village of Ypsilanti and the Street therein described is hereby devoted to the Public. In Testimony whereof have hereunto set my hand & seal this 22nd day of Jan 1855

Attest Hudson Burr M. Notary

State of Illinois }
McLean County } ss.

Before me W^m M^c Bullough Clerk of the Circuit Court in and for said County & said Court being a Court of Record came L. M. Cutchepans who is personally known to me as the identical person of the above instrument & acknowledged the same to be his own voluntary act and deed for the uses and purposes therein mentioned

[L.S.] In Testimony whereof I have hereunto set my hands & affixed the seal of said Court at Bloomington this 22nd day of Jan 1855 W^m M^c Bullough Clerk by his Deputy Hudson Burr

[L.S.]

State of Illinois }
McLean County } ss.

I William M^c Bullough Clerk of the Circuit Court in the former Certificate do hereby certify that the foregoing Deed is executed and acknowledged in accordance with the laws of the State of Illinois

Witness my hand & seal of said Court this 30th day of May A.D. 1855

W^m M^c Bullough Clerk by H. Burr Deputy Clerk

I hereby certify that this Plat is a correct copy of the Plat now on Record in the Register of Deeds Office, being made under the supervision of the Auditor General by placing the Plat on Record and affixing thereto a carefully compared copy of the Dedication and Certificate.

Noted the 12th day of January 1911

Alton B. Hurd.
Clerk, Aud. Gen. Dept.