


Flat of Subdivisions of Part of Lot No. 3 Block 3 N. R. 6. East in the Village of Ann Arbor

Registers Office Washtenaw County } ss. Recorded this 15th day of
December A.D. 1848 at 5 o'clock P.M. in Book No. 28 of Deeds page 131
Thos. M. Ladd Register.

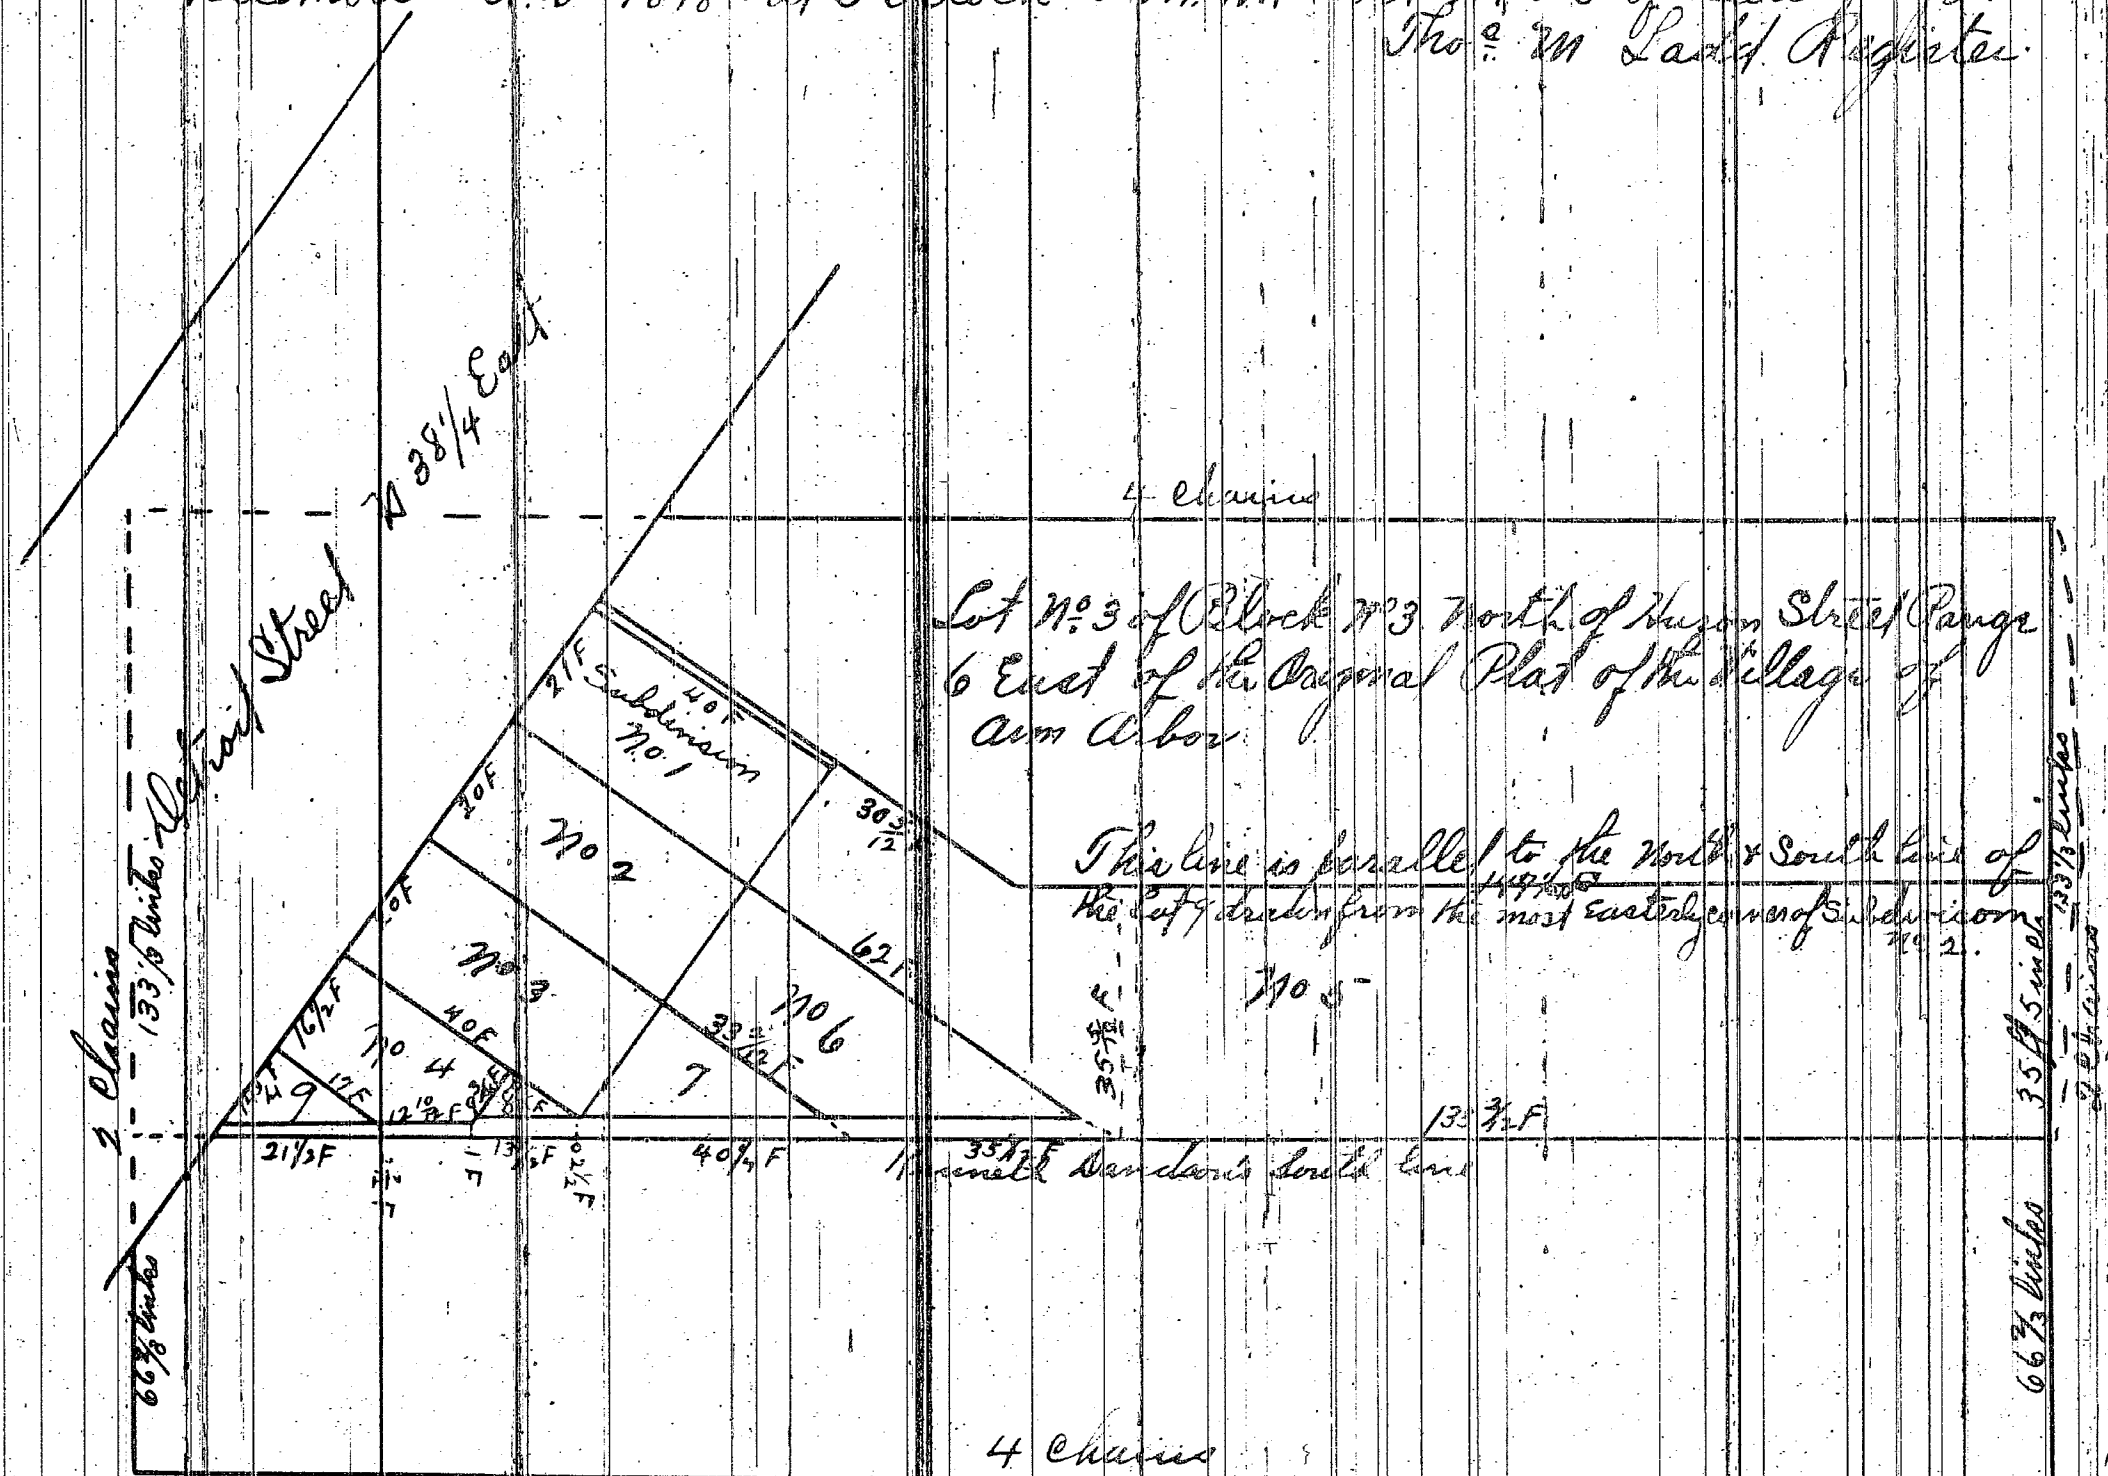

State of Michigan } ss. Before me the undersigned a Justice of the Peace in and
County of Washtenaw } for said County this day personally appeared Kenneth
Davidson and acknowledged that he caused the above Plat of Lot No. 3 of
Block No. 3 North of Range No. 6 East of the Village of Ann Arbor to be drawn
for the purpose of exhibiting the situation of the brick building and its
division as now building on said Lot subdivision numbers 1, 2, 3 and
4 exhibits the division or partition walls and size of the building the
figures on the lines given the length and width of each partition in feet
Nos. 5, 6, 7, 8, 9 show how that part of the lot is subdivided which belongs to
Kenneth Davidson. The narrow alley on the south side of the subdivision is
to be the same width from the brick building to Detroit Street that it is from
the building to Davidson's South line and from thence East to No. 5 it is to be
as wide as it is from the corner of No. 3 to the said Davidson's South line the
alley to remain open for the common benefit of the owners of Nos. 5, 6, 7, 8
Willed Ann Arbor }
Dec'r 15 1848 }

J. Abel
Justice of the Peace

I hereby certify that this Plat is a correct copy of the Plat now on Record
in the Registers Office, being made under the supervision of the
Auditor General by tracing the Plat on Record and affixing thereto a
carefully compared copy of the Certificates.

Dated the 10th day of January 1911

Alton B. Hurd.

Clerk, and Gen. Supt.