


GENERAL

Site # 4 Section 23 Township 2 North Range 3 West
Antrim Co. Michigan

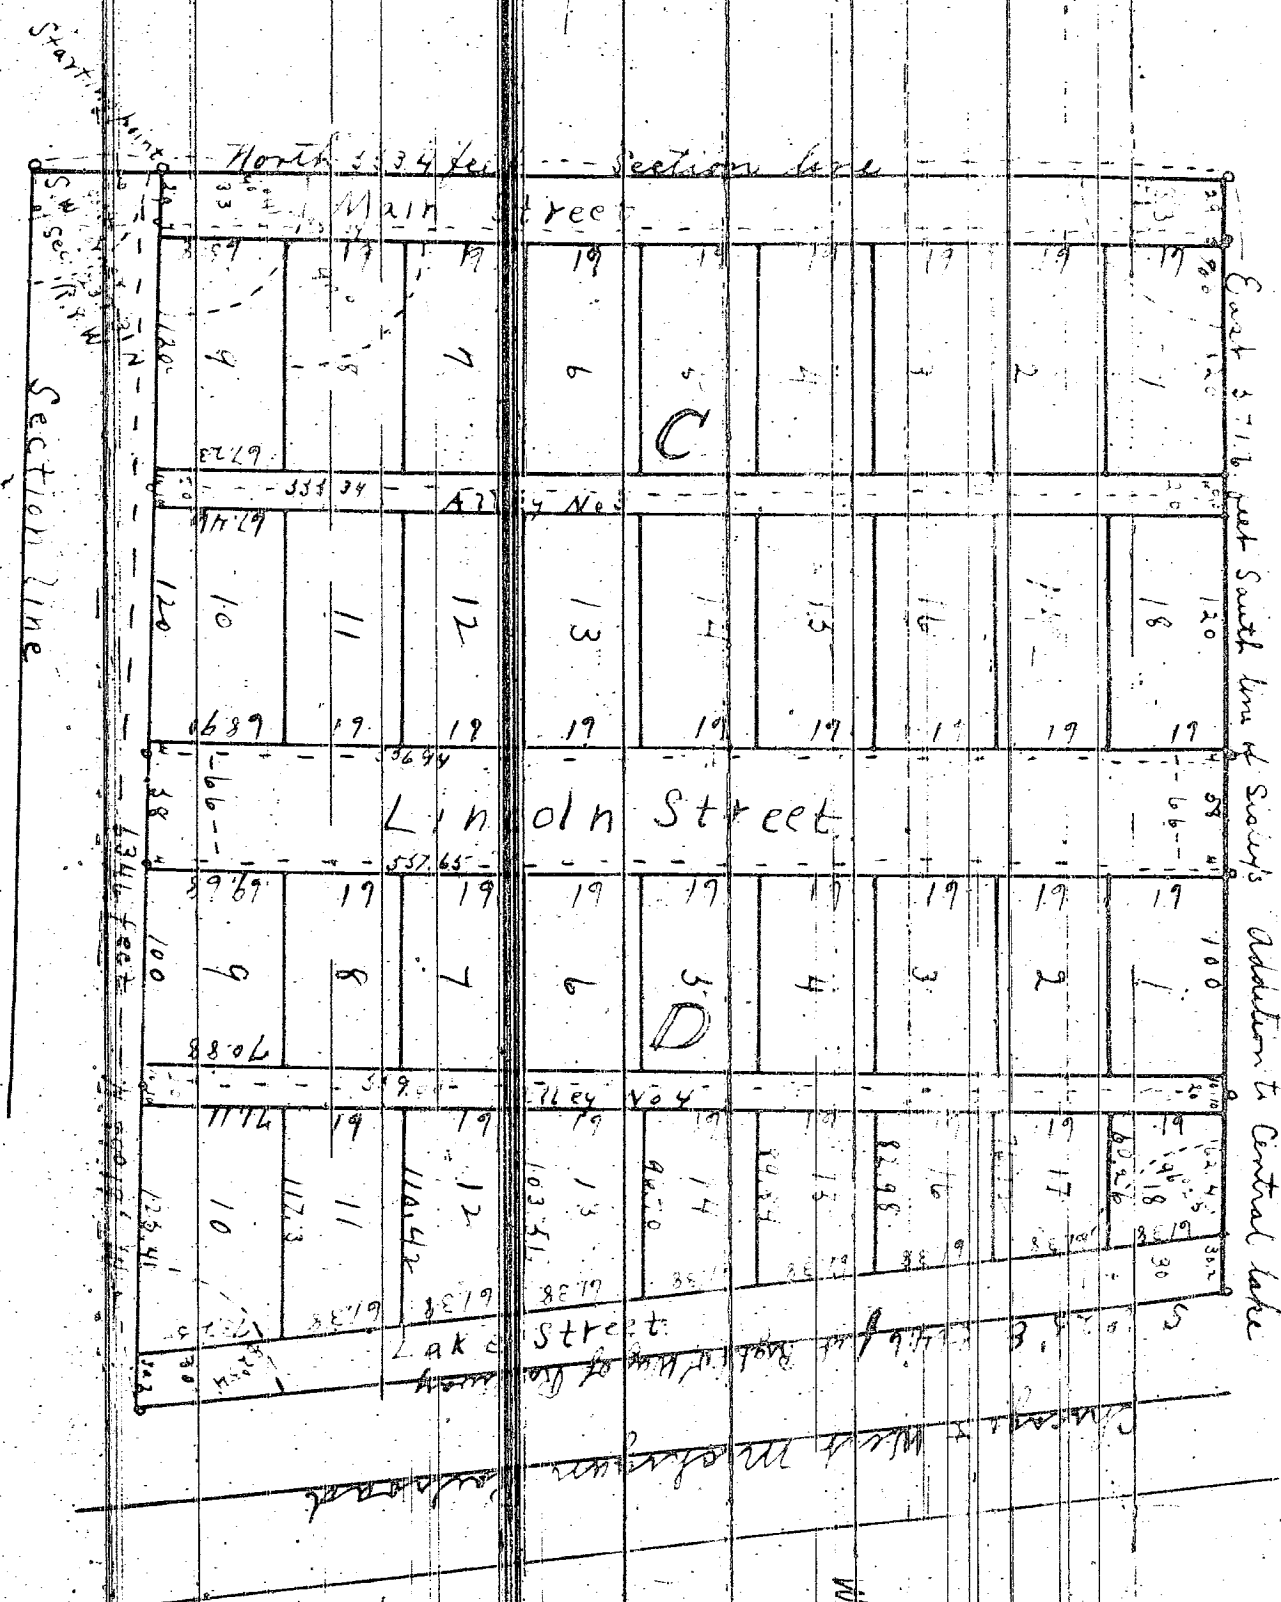

The land embraced in the mineral plot of Staley's Second Addition is a part of lot 4 of Section 23 Township 76 N. Range 9 E. Tenth Principal Meridian. It contains approximately one acre more or less subject to the same restrictions as the other lands owned by Staley and embracing those parts of the section line S 8-9-4 feet to the abandoned corner of Staley's Addition to the State Coal Mine East along the north boundary of Staley's Addition to Central City, S 71' 1/2' feet to the South-East Corner of the building on West Michigan Railway, Thence N 60° 3' E along road (Right of Way) 36 x 16 feet Thence N 1/2° 19' W. 134' 6 feet to the place of beginning.

to know all men of those presents. That we Richard V. Soley and Ernest J. Soley his wife, and Fritz Davis and William J. Davis his wife, as presenters have caused the land embraced in the annexed plat to be surveyed, located, and placed to be known as Soley-Successor Addition to Central Lake and that the streets and alleys so shown on said plat are hereby dedicated to the use of the public.

Ernest J. Soley as grantor of
Fritz Davis as grantor of
Richard V. Soley
William J. Davis as grantor of
Fritz Davis as grantor of
Fritz Davis as grantor of

1-3
1-5
1-5
1-5

<p> <i>Proctos</i> ✓ <i>Widely</i> <i>Bombylia</i> ✓ <i>Widely</i> <i>Phaenocarpa</i> <i>Chamae</i> E. <i>Rorch</i> </p>	<p> 12.5 1.5 4.5 7.5 </p>
---	--

of money, saying that the plot against him was a
 not one and that permanent monuments, consisting of a
 nail driven in the top of a cedar post four or more inches
 in diameter and with incised lines have been planted at
 points marked from 0 to 1000, which are all marked in the
 direction of the road and in the west of all indications of
 the road, in the direction of the road.

Fredrick J. Schmitt
 C. J. Schmitt

On the 17th day of April 1913 before
 me a Notary Public in and for said county, personally
 known to me as the persons who executed the above writ-
 tation and acknowledged the same to be their own act
 and deed.

[illegible]

1 day of May 1851 at 11 before A. M. and more
 of the same 8 or 9 plates page 135
 M. W. Townsend
 Registrar of Deeds

hundred twenty. This sum is a correct copy of the plat now on record in the Register of Deeds office being made under the supervision of the Auditor General by tracing the plat on record and copying there to a copy of the dedication and certificate.

Billed Aug 29th day of June 1911
~~Western~~ Robinson
 Went out Sun Sept.