


Description

Gilbert's Park Addition to the City of Ypsilanti


Commencing at the North East Corner of 300 South Street
Lot No 205 in the Village now City of Ypsilanti thence
East 400 chains to a stake 1 chain West of the East line
of South Street thence South 9 chains thence West 400 chains
thence North 9 chains to the place of beginning excepting
a strip 3 chains in width running East from West
thence to the center of South Street
Compass Street

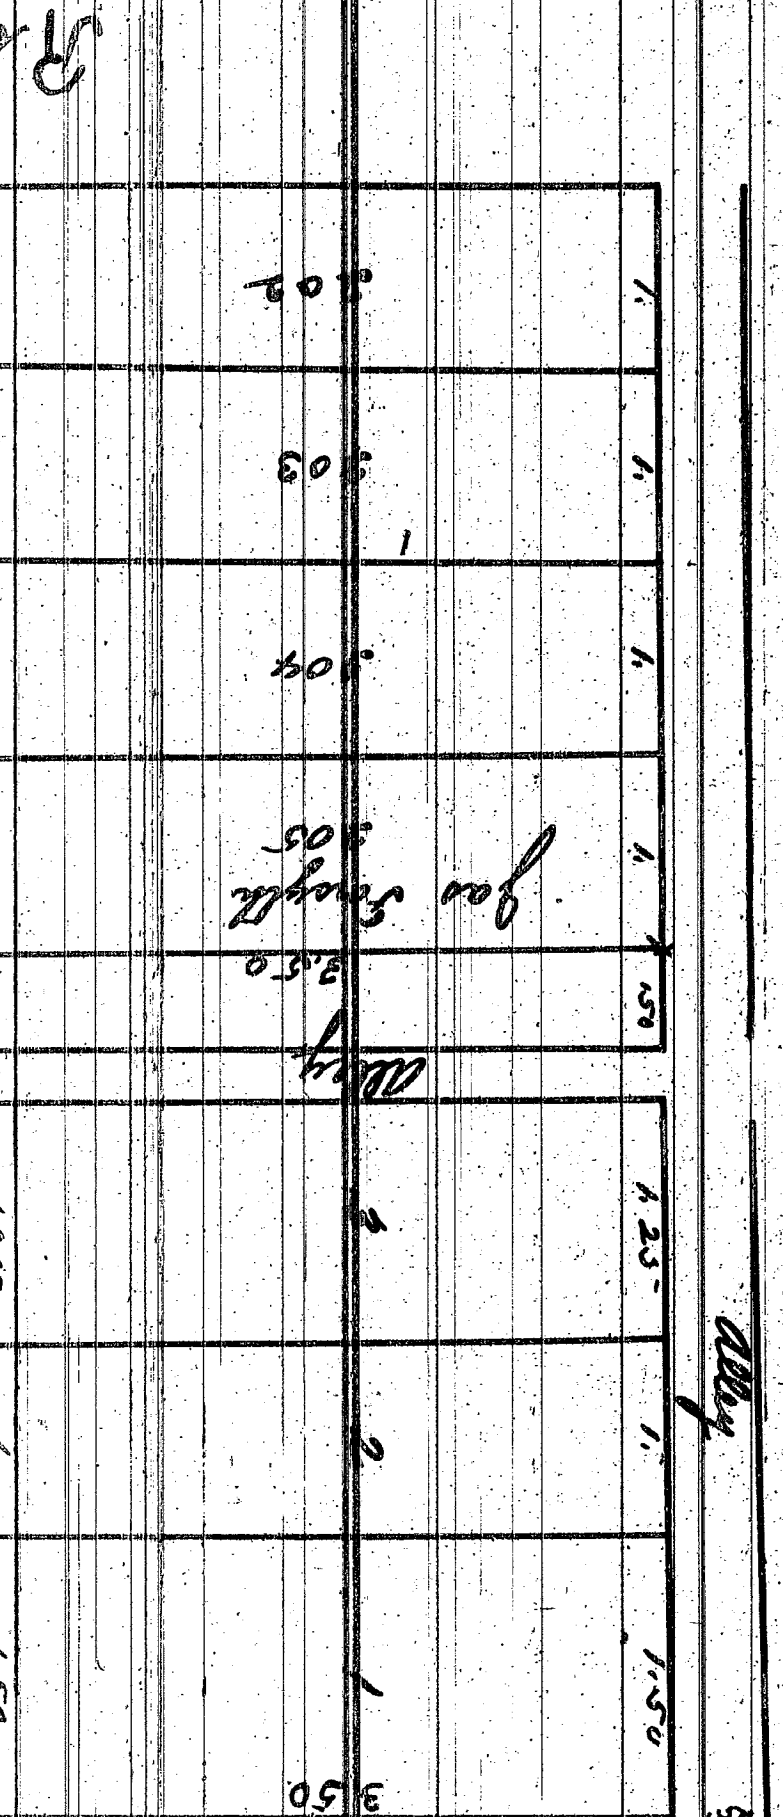


The above described land thence
as the public park on the East side of the River in Ypsilanti
was divided into lots as represented in this Plat into 10 lots
and 3 alleys land:

No 1 Size of lot 1.50 x 3.50 chains
" 2 " " 1.00 x 3.50 " "
" 3 " " 1.25 x 3.50 "


Alley between 3 and 4 running N 25 25 links wide
No 4 Size of lot .50 x 3.50 chains
Alley on East of lot 5 and 12 .25 links wide
No 5 6 7 8 9 10 11 12 are each 1.00 x 1.25 chains
Alley between 5 6 7 8 9 10 11 12 .25 links wide

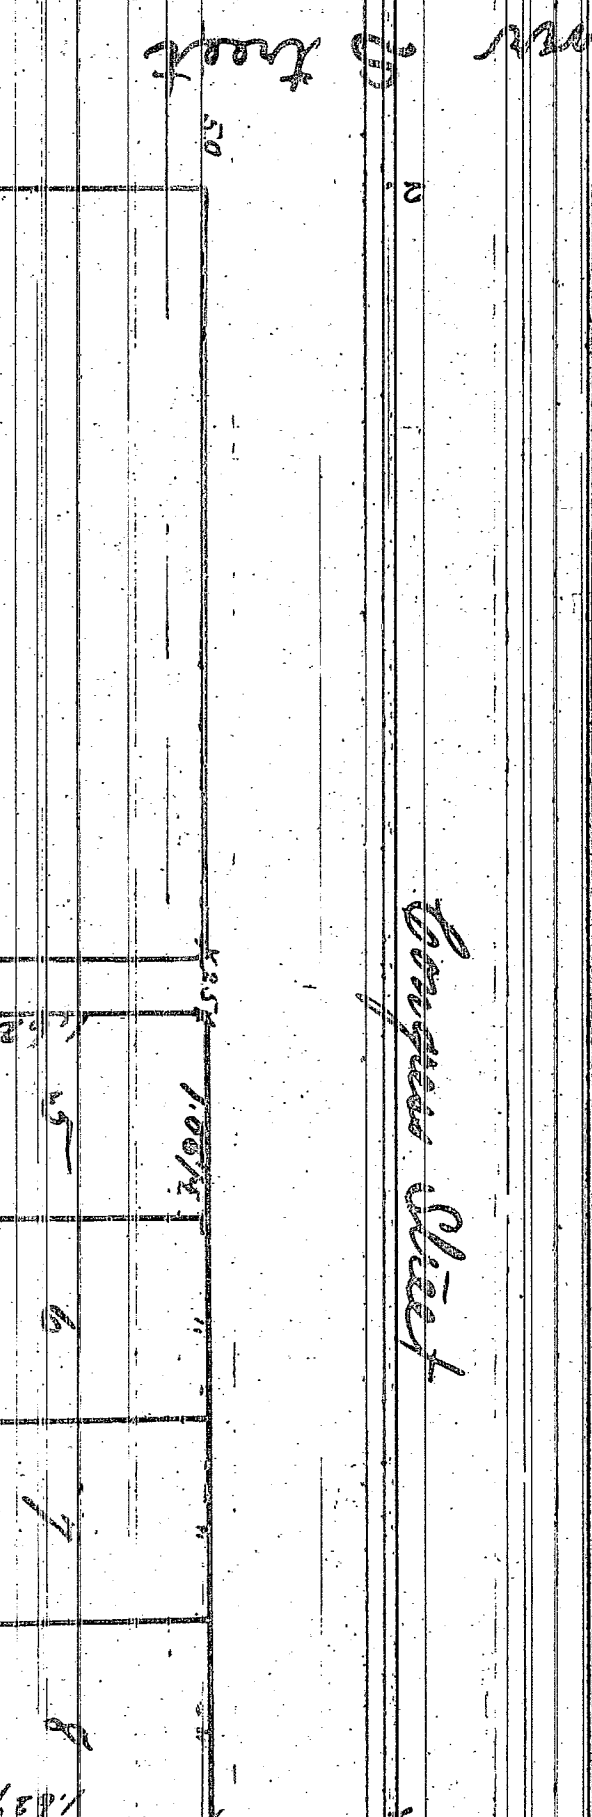


The side lines of the lots on this plat are run at right angles
with Congress Street
I certify the above plat to be correct from actual survey
Geo. S. Campbell Surveyor Ypsilanti

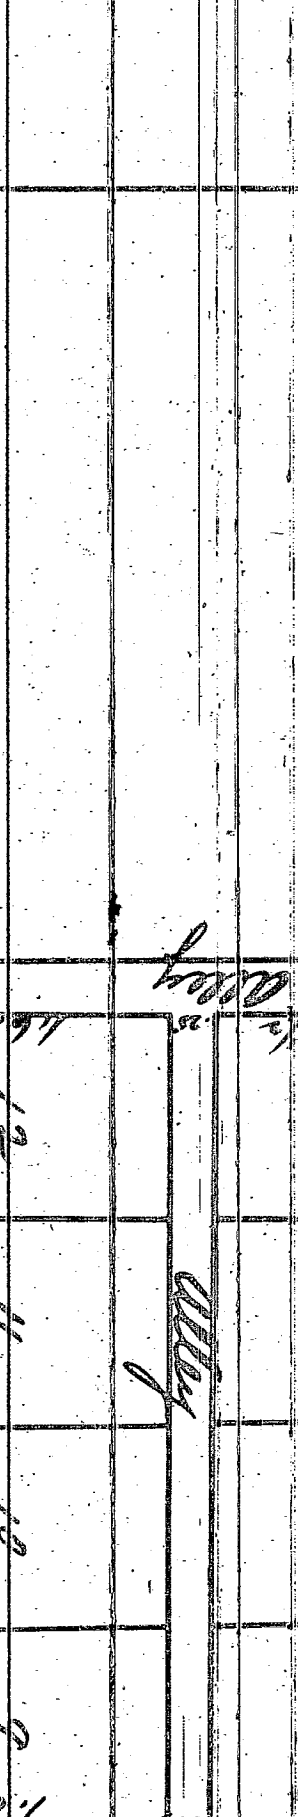


State of Michigan
County of Washtenaw
I, Geo. S. Campbell, Surveyor
do hereby certify that the above plat is correct from actual survey
Geo. S. Campbell Surveyor Ypsilanti

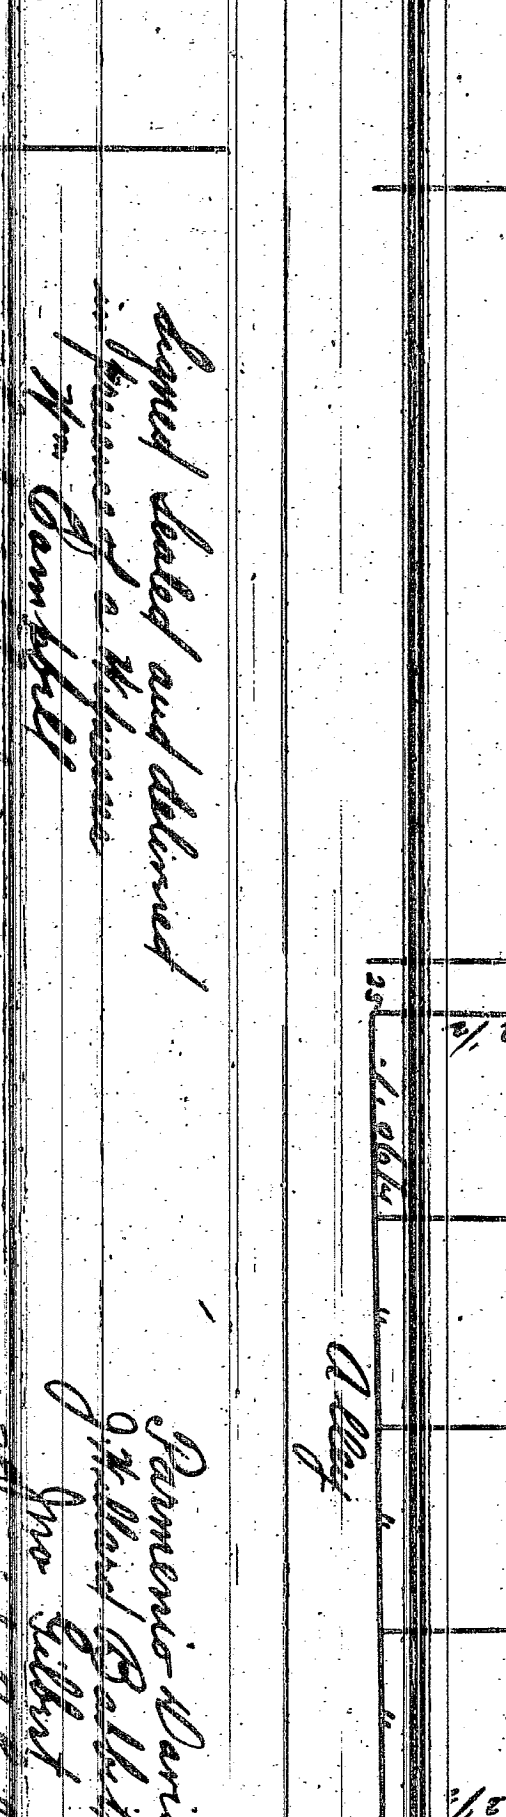

Record of the
Washtenaw County
1868 at 11 o'clock A.M. in file 67 of
Book on page 150 & 151
J. M. Williamson Deputy

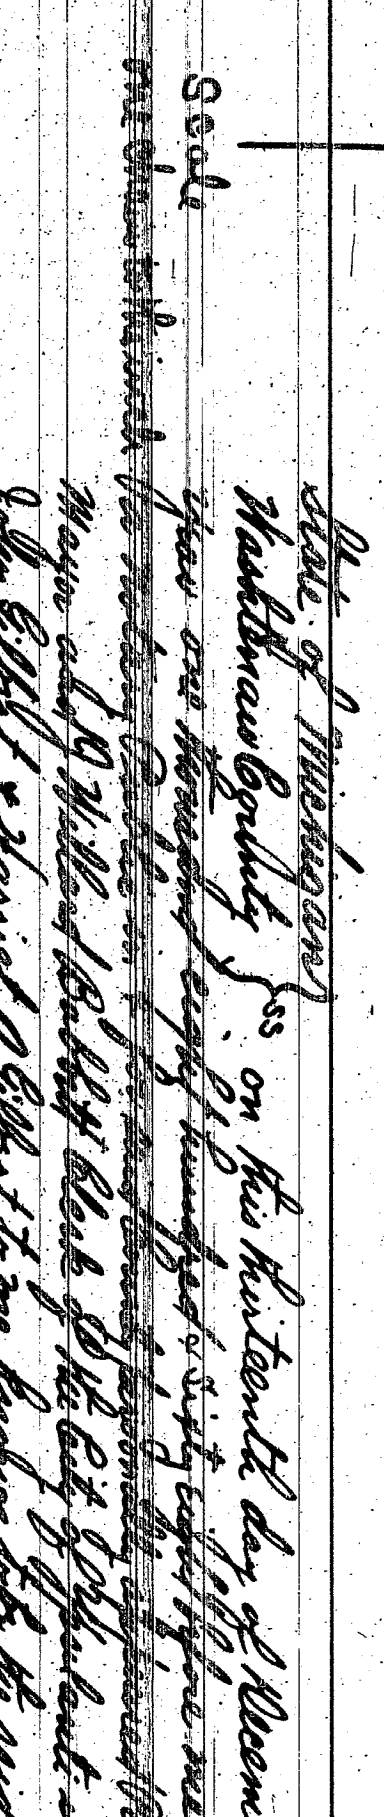

I hereby certify that this Plat is a correct copy of the Plat now on record in the
Register of the Office, being made under the supervision of the Auditor General
by tracing the Platon Record and affixing thereto a carefully compared
copy of the Certificate
Witness the 10th day of January 1911
Allen R. Stand.
Clerk and Sec. Reg. S.

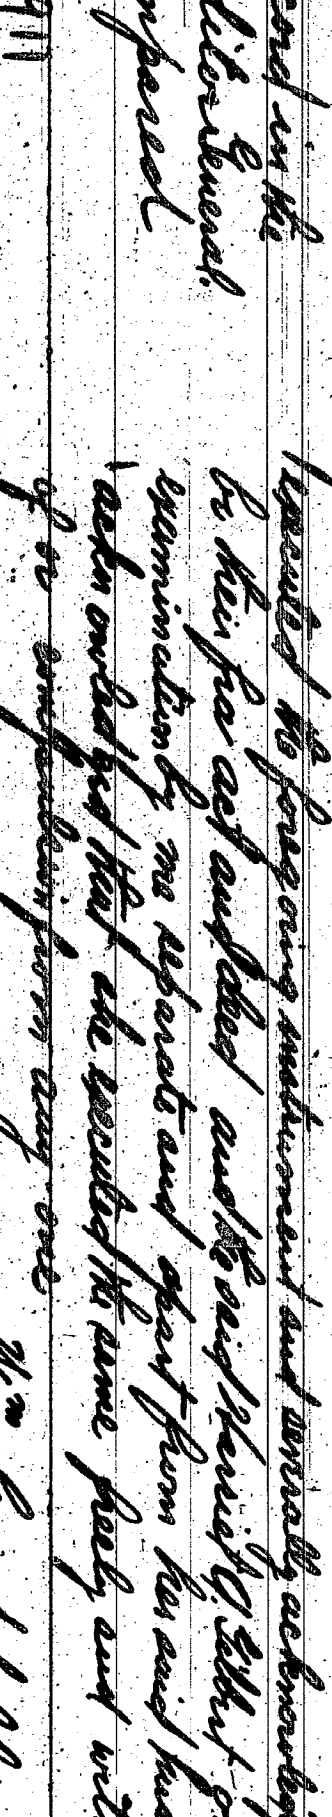

State of Michigan
County of Washtenaw
I, Geo. S. Campbell, Surveyor
do hereby certify that the above plat is correct from actual survey
Geo. S. Campbell Surveyor Ypsilanti

