
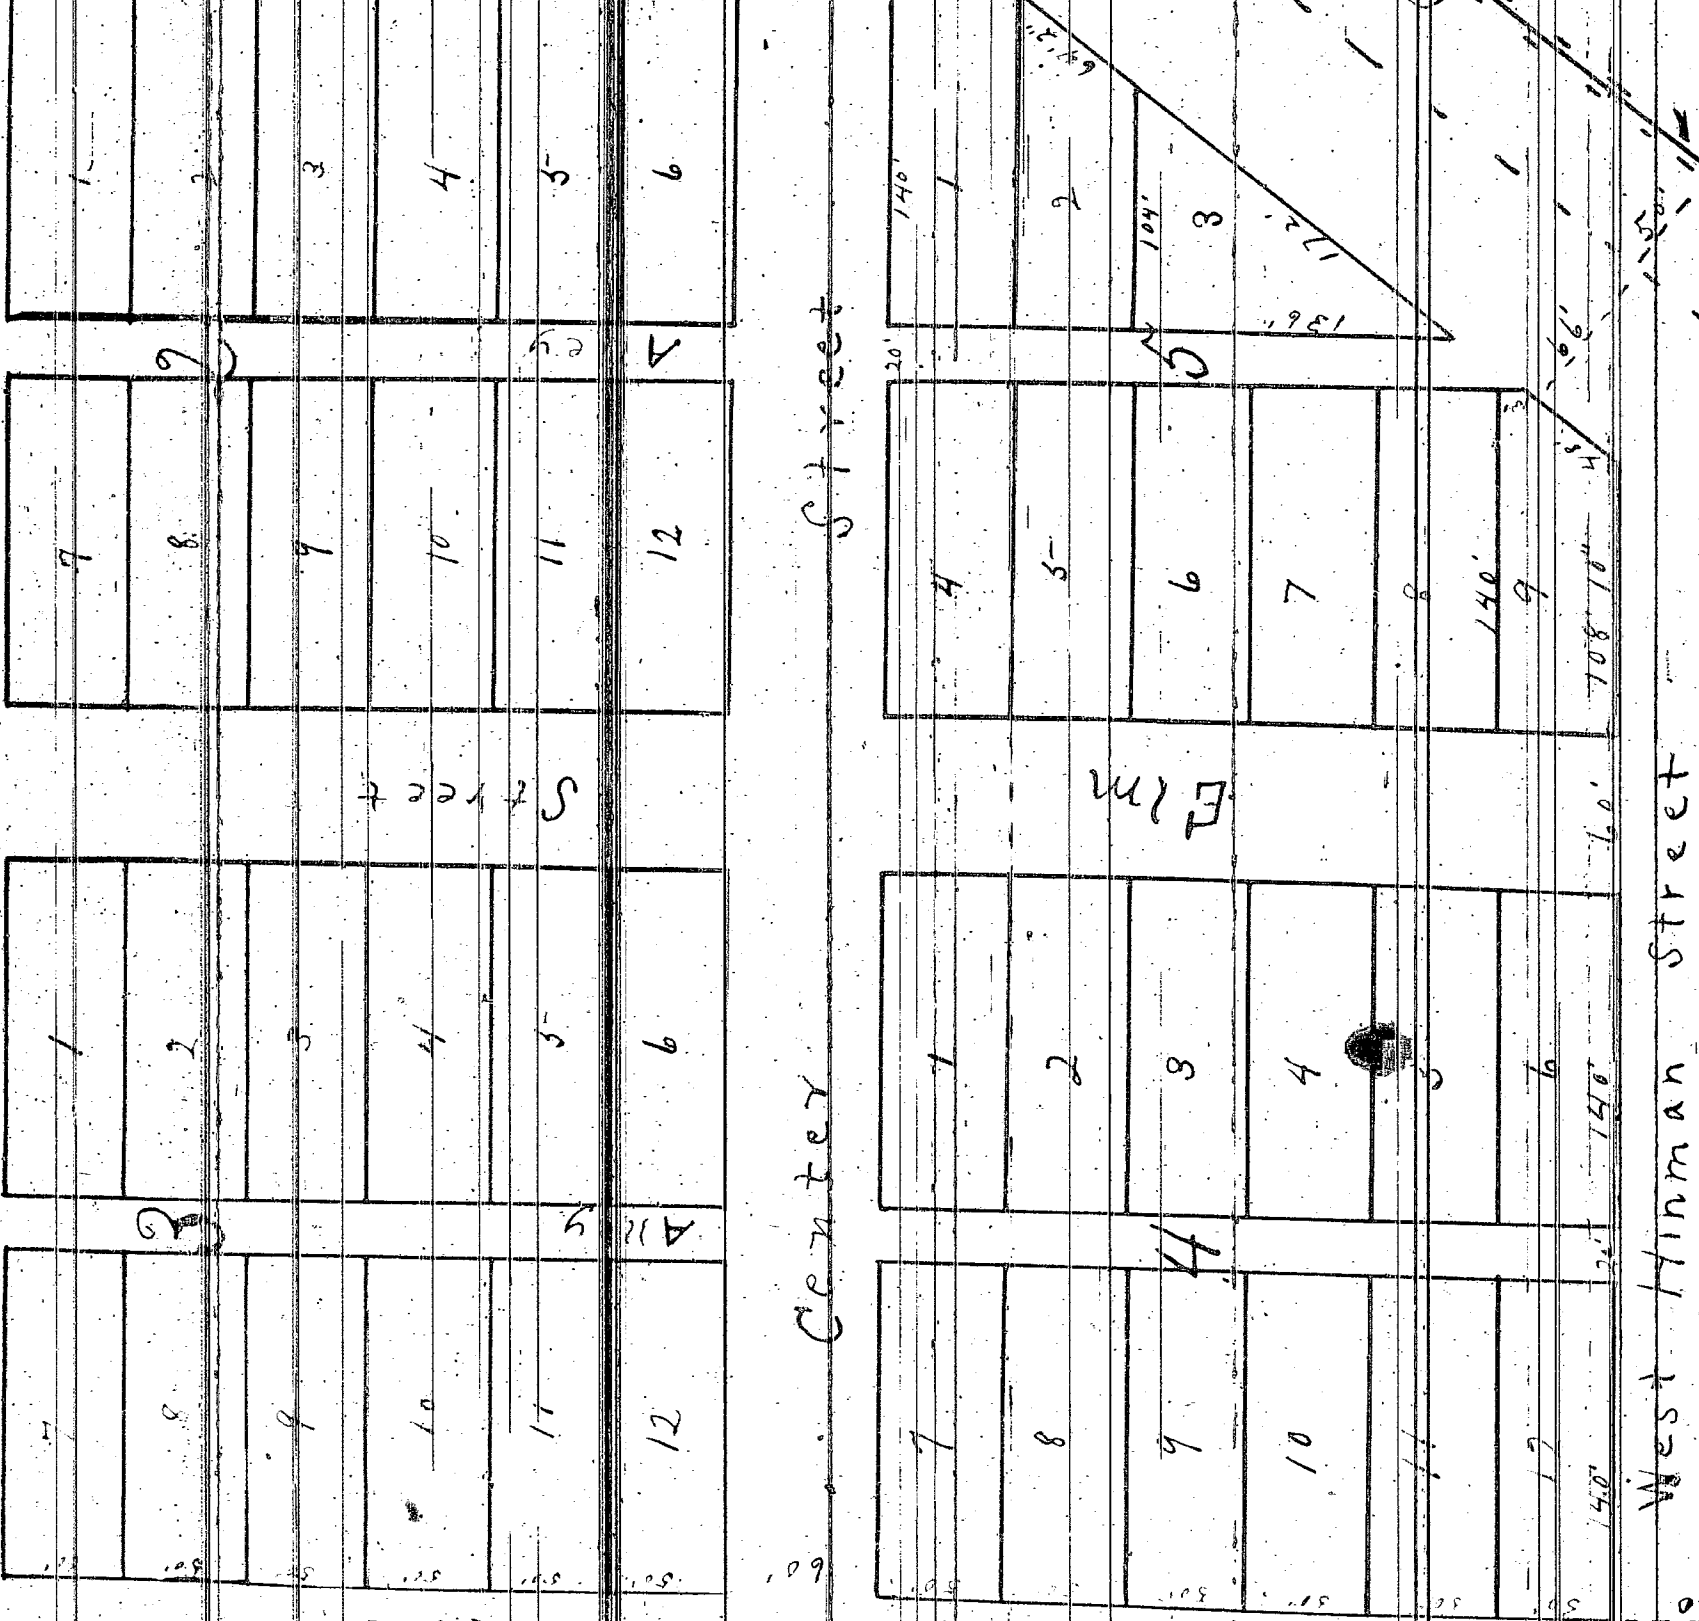
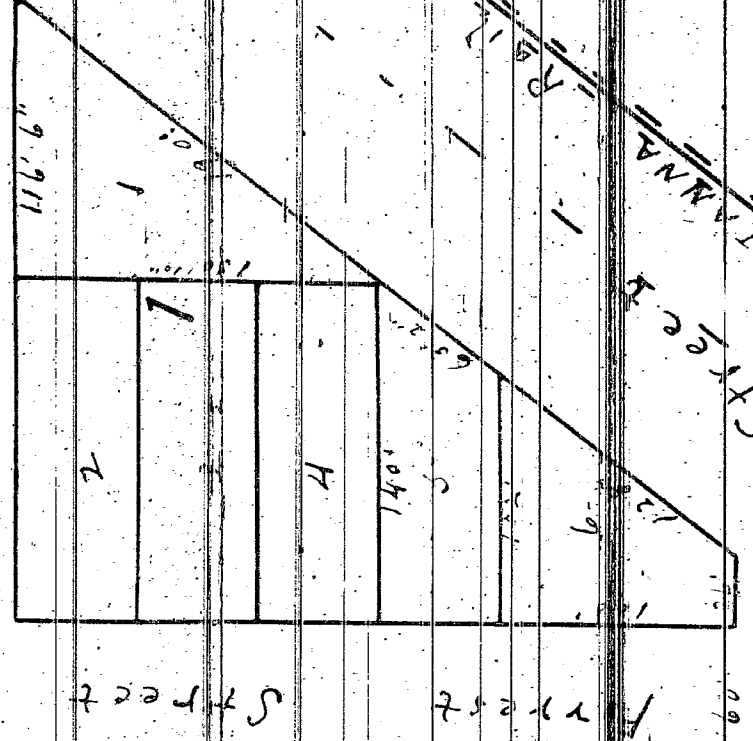
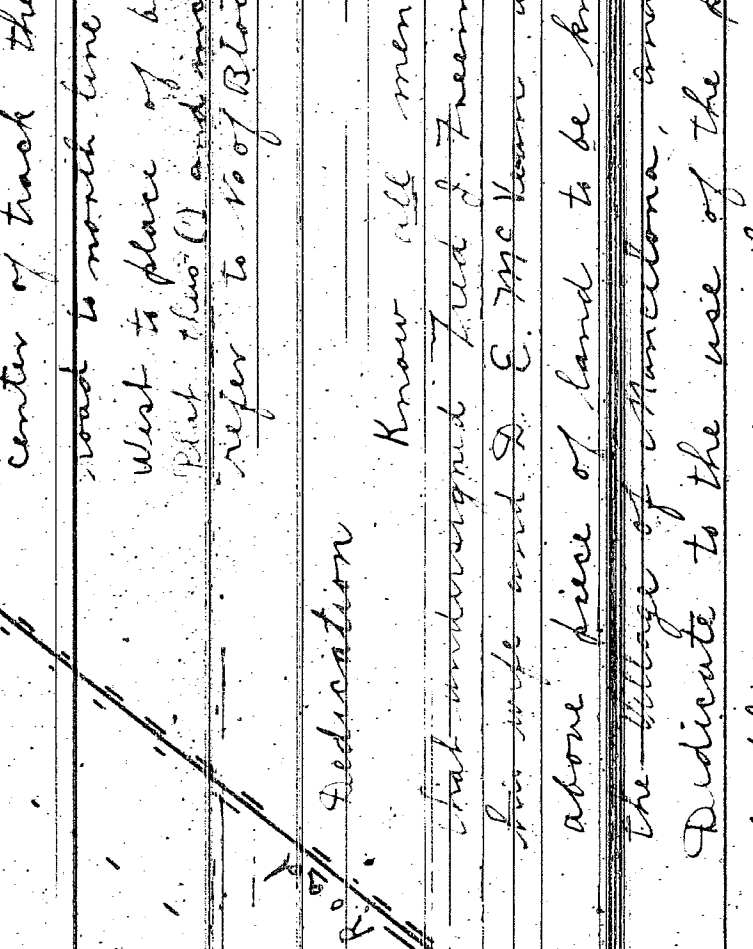


FREEMAN'S ADDITION To the VILLAGE of

MANCELONA
Mich

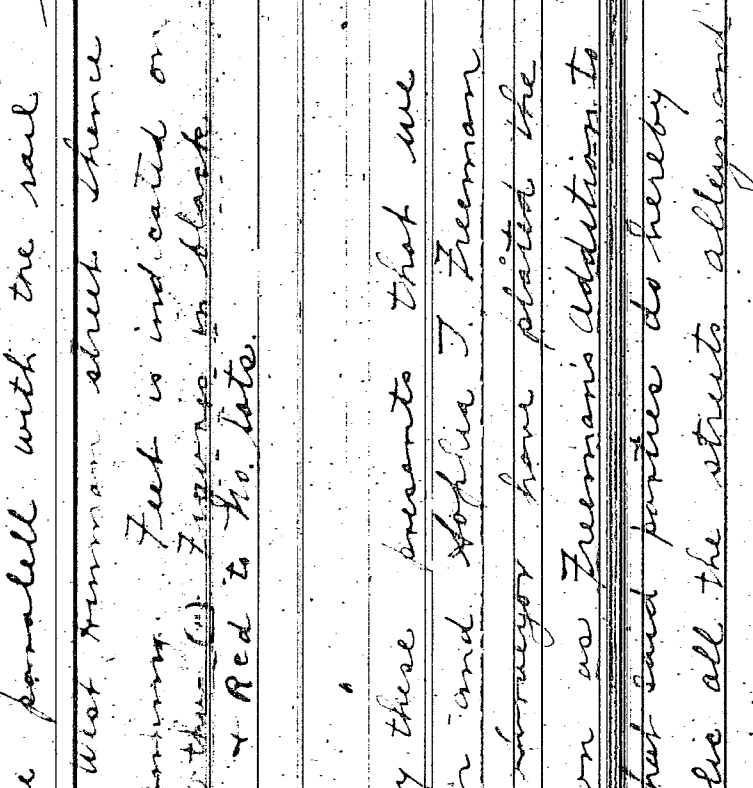

Know all men by these presents that we
that undersigned Fred J. Freeman and Sophia J. Freeman
his wife and D. E. McKeon as surveyor have plotted the
above piece of land to be known as Freeman's Addition to
the Village of Mancelona, and that said parties do hereby
dedicate to the use of the public all the streets, alleys and
public grounds as shown in this plat.
Witness our hands and seals this ninth day of June, A.D. 1881.
S. F. Hill
As Proprietors { F. J. Freeman
Sophia Freeman
D. E. McKeon
as Surveyor {
State of Michigan)
County of Antrim }
On this ninth day of June one thousand eight hundred
and eighty one before me a Notary Public in and for said County personally appeared
Fred J. Freeman and Sophia J. Freeman, his wife as proprietors and D. E. McKeon
as surveyor known to me to be the persons who executed the above instrument
and acknowledged the same to be their free act & deed
S. F. Hill
Notary Public

State of Michigan)
County of Antrim } We John A. Harriman Register of Deeds for said County
and D. E. McKeon the surveyor who made the plat of Freeman's
Addition to the Village of Mancelona hereby certify that we have carefully
examined this duplicate with said original plat of Freeman's addition
and that it is an exact duplicate thereof and of the whole of said Plat.

John A. Harriman, Register of Deeds.
D. E. McKeon, Surveyor.

I hereby certify that this Plat of Freeman's Addition
to the Village of Mancelona was received for Record the tenth day of June
1881, at five o'clock P.M. and recorded in plat book letter A, Page 14.

John A. Harriman
Register.

being made under the supervision of the Auditor
and by having the plat on record and affixing
hereto a copy of the dedication and certification.
Dated this 29th day of June 1911

Edwin Robinson
Clerk, Aud. Gen. Dept.

Plat showing the size form & No. of lots, locations
name course & width of streets & alleys in
this Freeman's Addition to the Village of
Mancelona located in the SW 1/4 of the SE 1/4
of Sec. 17, town 22 N. R. 6 W. Antrim County State
of Michigan. Bounded as follows: the S.W.
corner of lot 12 in Blk 4 to 419 feet North and 33 feet
East of the 1/4 Plat between sections 17 & 20
Thence N. on 1/4 line of said sec. 17 690 feet thence
at right angle East to a point intersecting a line
at right angles from the said road at 116 feet from
center of track thence parallel with the rail
road to north line of West Hinman street thence
West to place of beginning. Feet is indicated on
Plat (two (1) and another three (3) figures in black
refer to 100 of Blocks & Red to 1/2 lot.

11863

Plat of Survey

of

CALLEDONIA HEIGHTS

a sub. of
the North 34³⁴ Acres of Lot 1 in
Section 12, T.33 N. R.6 West of
Meridian Michigan
Park I

I hereby certify that this plat is a correct copy
of the plat now on record in the Registrar of
Deeds office being made under the authority
of the Auditor General by tracing the
plat on record and affixing thereto a
carefully compared copy of the dedication
and certificates

Dated this 27th day of June 1911
John B. Le Janiam
Clerk And Gen. Supt.

