


WASWAHCONINK

Anttrim Co. Michigan

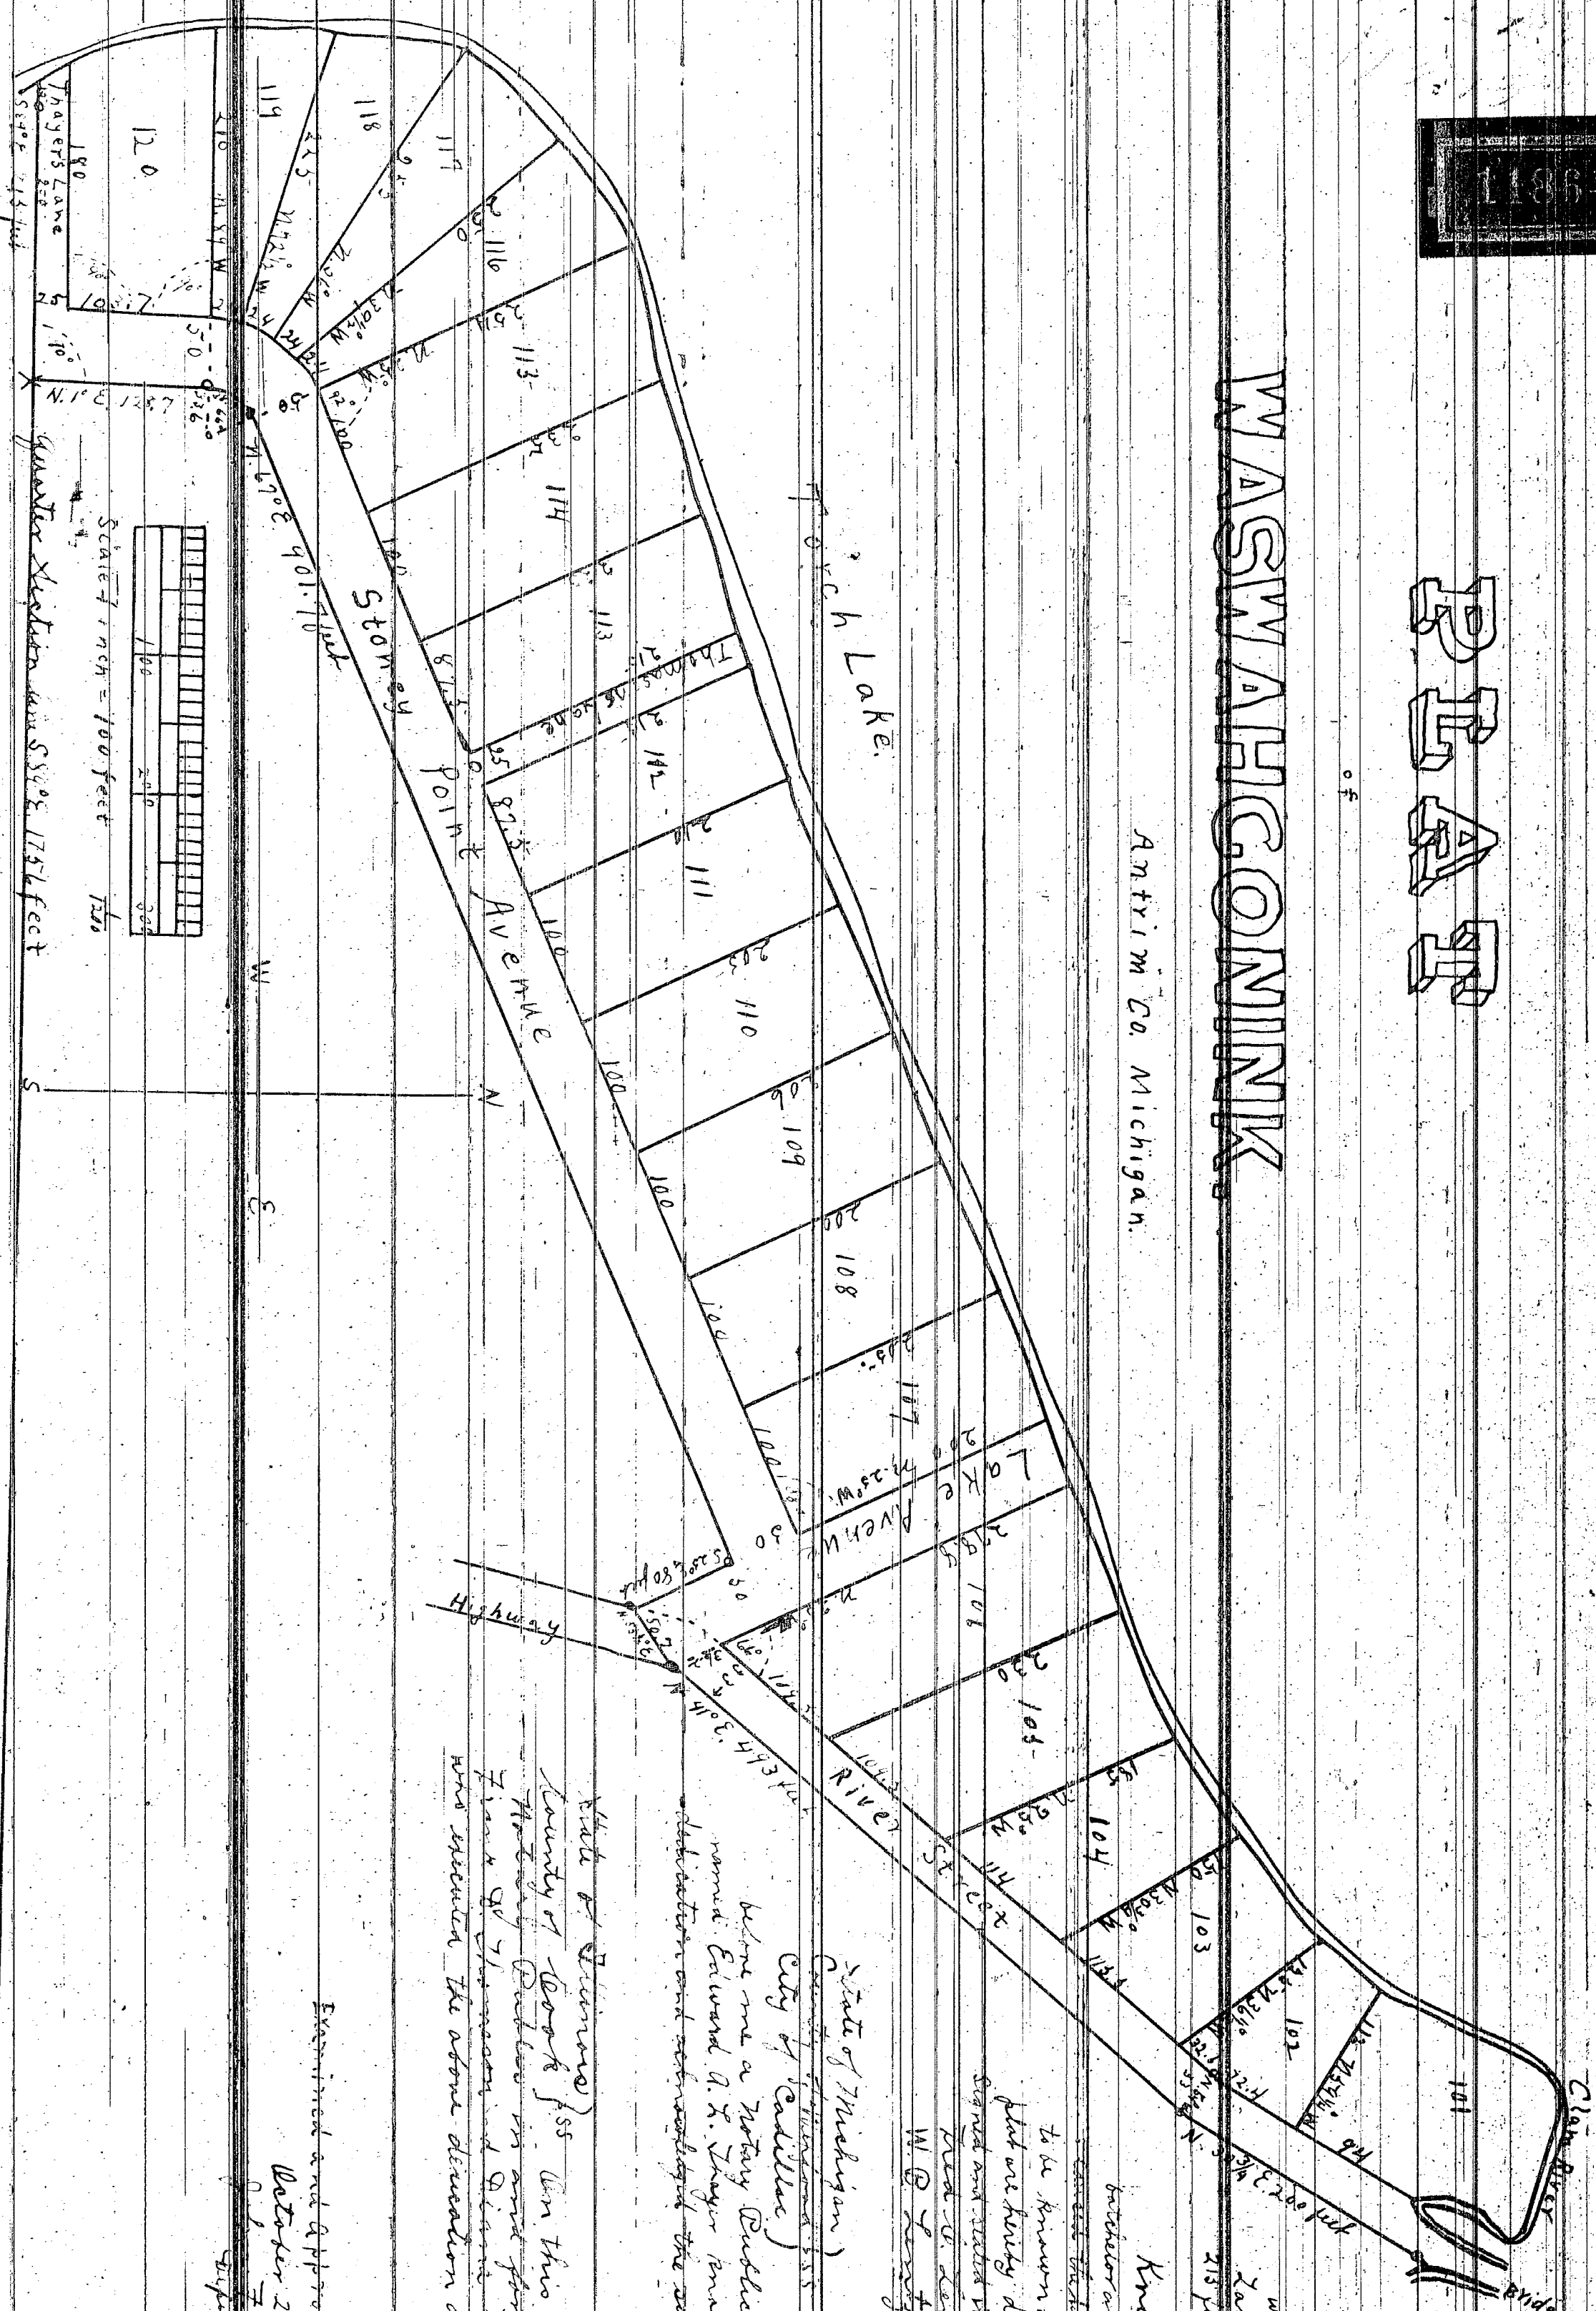

The land enclosed in the annexed plan of the survey formed a bounded and perfect democracy of a point on the greater of the line 1756 feet west of the center point of section 4 Township No 29 Range 108 West and running thence N. 1° E. 128.7 feet thence on an arc of a circle of a radius of 33.6 feet for 66° a distance of 31.7 feet thence N. 41° E. 94.1 feet thence S 25° E. 56 feet, thence N. 85° E. 56.7 feet thence N. 1° E. 493 feet, thence N. 30° E. 220 feet to Clear River, thence westerly along the river and southwesterly along the shore of Clear Lake to the intersection of the quarter section line thence S. 89° E. 213 feet to point of beginning.

Know all men by these presents, That we Edmund A. S. Truitt, Bachelor and David S. Johnson and Maria W. Johnson, his wife, have

to be known as Wauwagomink and that the tribe and village so known on said plat are hereby dedicated to the use of the public.

[illegible]

State of Michigan)

City of Cadillac)

way of nature) on this windy third day of December, 1901, before me a Postary Public in and for said county personally came the above named Edward A. S. Taylor known to me to be the person who executed the above declaration and acknowledged the same to be his free act and deed.

Jessie R. Brooks
-
Primary Public School Co. Mich.

County of Cook

County of Boone) on this 12th day of October 1901 before me a Notary Public in and for said County, personally came the above named John Q. & the more of them & in presence of me & the other named persons executed the above declaration and acknowledged the same to be their free act and deed.

Edward W. Hunt.
Notary Public.

Examined and approved

October 26, 1901

the family doctor's care

State of Michigan)
~~and the~~

Return Truck July 29, 1962,

This day we picked out the place for monument and monument was indicated for next day.

[illegible]

Sept. 1895. no answer received
June 1895 - now presented.

Wm A. Watson
Register of Deeds

Registrar office }
+ }
+ }

Revised for record the

29 May of June 1902, at "
Island of Mys and recorded.

in letter of Village Plats
in book 163

See A. Adams -
B. T. at Q. 14

September 1

Kindly verify that this plat is a correct copy of the

part now on record in the register of deeds office and made under the supervision of the auditor General by tracing the plot on record and affixing thereto a copy of the declaration and certificate.

Charted June 30th day of June 1911

John Robinson

Clark and Ben. Duff