


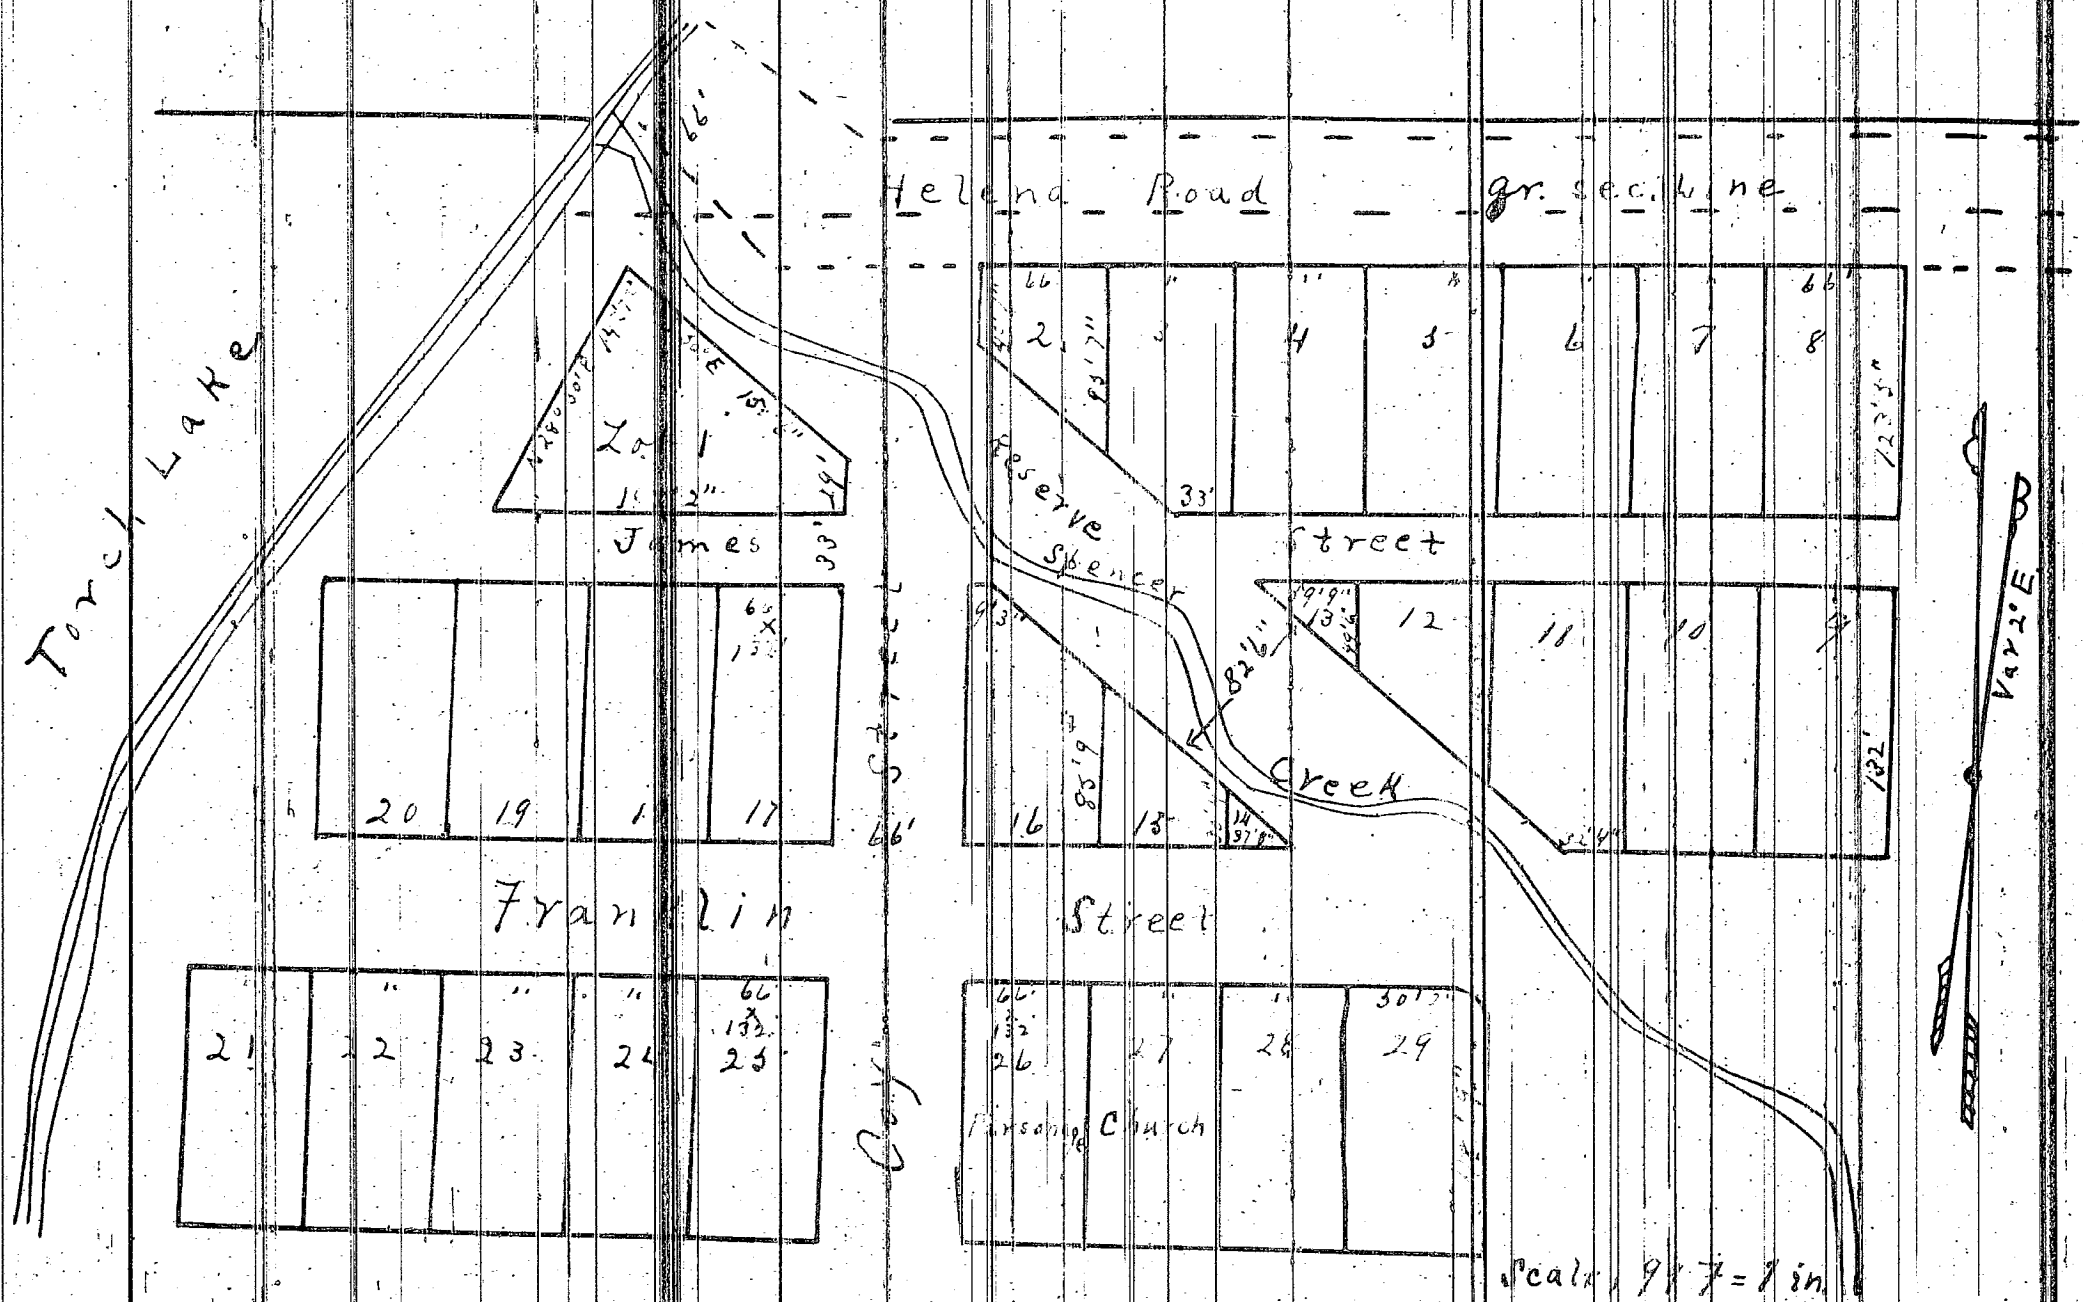

Plat of Spencer Creek
Antwerp County
Michigan

Received for Record the
22 day of January A.D. 1873 and
at 3 o'clock P.M.

C. Parkinson
Register

The village of Spencer Creek as delineated by this
Plat is situated on lot 3 Sec. 28 Town 29 N. Range 8 W.
Antwerp County Michigan. and is located on said
lot as follows: The point where the center line of Cay
measuring west from the East quarter part of Sec. 28
17 chains and 10 links then south 5 chains and 37
links said point being perpetuated by a cedar post
6 in diam. and 4 ft long planted its whole length in
the ground and set in an earthen crotch having stones placed around
and a tablet containing memorable data.

In attestation of the Town plat above described as to its laying out and
public use the owners thereof R. W. Coy of Spencer Creek and George E. Steele
Surveyors of Elk Rapids Mich. do hereby certify that the lots streets and grounds
here shown were surveyed in July 1871, and they verily believe that this plat
is a faithful representation of such survey.

Witness their hands and seals this 22^d day of January 1873.

In presence of
Alex Rose

Reuben W. Day Proprietor,
George E. Steele Surveyor.

State of Michigan)
County of Antwerp)

Be it remembered that on this 22^d day of January 1873 before me
the undersigned a Justice of the Peace in and for said county
personally appeared R. W. Day and George E. Steele and acknowledged that
they severally executed this instrument of writing for the uses and purposes herein
mentioned and duly laid out the town plat aforesaid. And I further certify
that the said persons who make this acknowledgment are known to me
to be the individuals described in and who executed this instrument.
Given under my hand the day and year first above written.

State of Michigan)
County of Antwerp)

Alex Rose
Justice of the Peace

I, Luther Parkinson Clerk of the County of Antwerp
do hereby certify that the said Alex Rose is a Justice of the Peace and his
signature here is genuine.

[Seal]

Witness my hand and seal this 22^d day of January 1873

Luther Parkinson
County Clerk

I hereby certify that this plat is a correct copy of the plat
now on record in the Register of Deeds office being
made under the supervision of the Auditor General by
tracing the plat on record and affixing thereto a copy of
this declaration and certificate.

Filed this 20th day of June 1911
Olson Robinson

PLAT- TYLER'S ADDITION TO VILLAGE OF SPENCER CREEK

Recorded Nov 20-1905
Miss Liber 2 page 79
In re petition)
of Jared Tyler)
et al to vacate)
part of Tylers A)
ddition)

It is therefore ordered & adjudged by the Court now here,
that are of that portion of Tylers Addition to the Village of Spencer Creek,
in said County of Antrim lying West of the C&NM Railroad right of way be and
the same is hereby vacated, and that the several lots, streets, and parts
of Streets hereby vacated be vested in the several owners in the manner pres-
cribed in such cases made and provided.

Frederick W Mayne
Circuit Judge

Curts & Taylor
Plat Examiners Voucher 798-1917- Vol-179- Page-14509 ✓

PLAT-VILLAGE OF SPENCER CREEK.

Received for record
July 25-1904
Miss Liber 2 page 29


In re petition)
to Vacate James)
Street in Spencer)
Creek.)

Therefore on Motion of C.L.Bailey Attorney for said Petitioners
it is hereby ordered that that portion of the village of Spencer Creek shown
on the recorded plat, thereof, as James Street and being an alley commencing
at the East line of Lots 8 & 9 of said Village as shown in said Village, and
running thence West to the right of way of the P.M.Railroad be and the same
is hereby ordered vacated and that the land now contained in such alley or
street so ordered vacated and that the land now contained in such alley, or
street so ordered vacated shall revert to the adjoining and abutting owners
as provided by Statute free and clear from all right or title which the public
has or may have thereon, by reason of the Survey and platting thereof.

Frederick W Mayne,
Circuit Judge

Curts & Taylor
Plat Examiners

Vol- 145- Page-11868 ✓

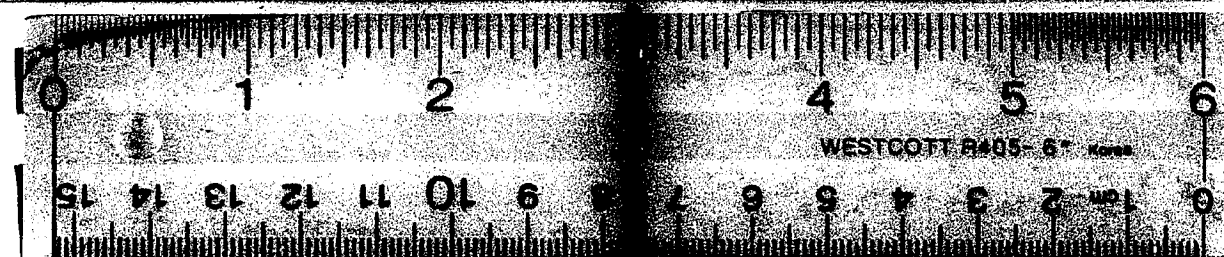

16 X