

PLAT OF
WAKEFIELD'S ADDITION
TO THE
VILLAGE OF WATERSMEET
GOGEBIC COUNTY
MICHIGAN.

Scale 1 Inch = 1 Chain

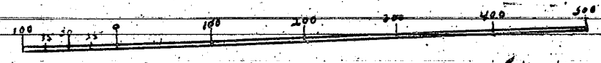

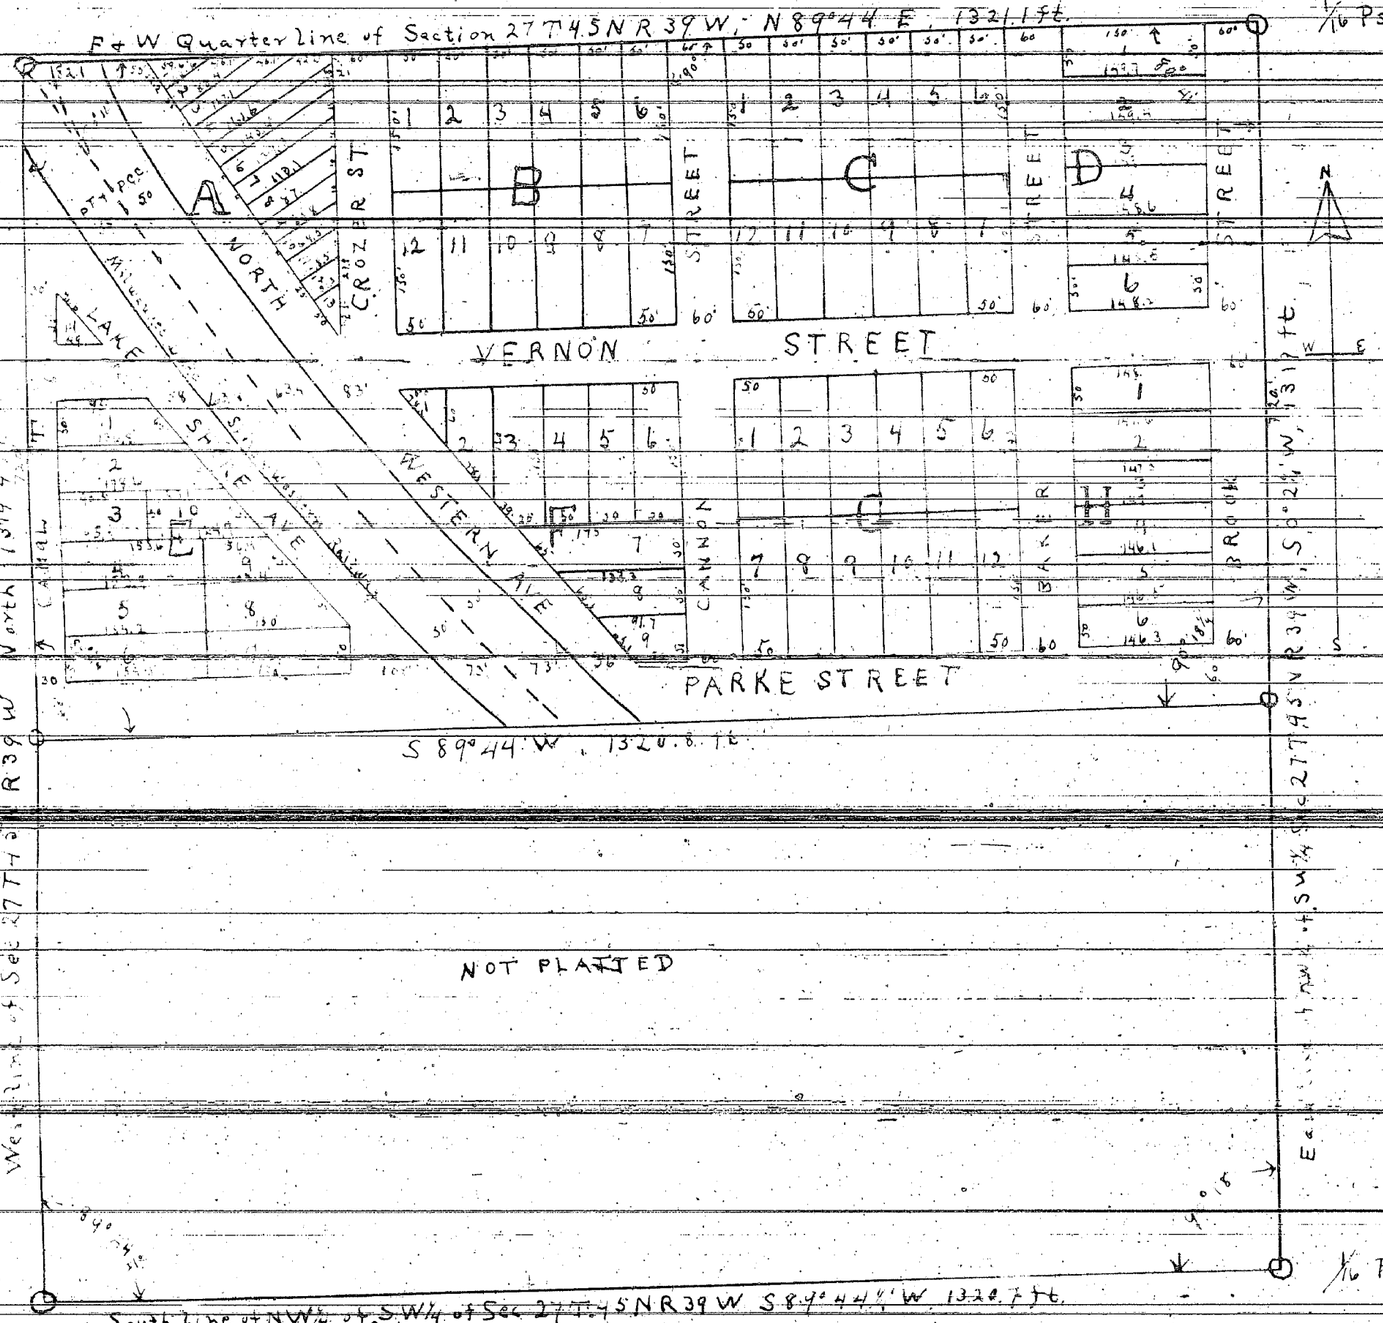

State of Michigan } ss
County of Gogebic }

~~The lands included in the annexed map and plat according to the following accurate description is~~ to be known as Wakefield's addition to the Village of Watersmeet. The owner of said land is Vernon T. Wakefield of Bessemer, State of Michigan and the surveyor is J. Parke Channing of same place.

~~The plat includes all that portion of the northwest quarter (N.W¼) of the southwest quarter (S.W¼) of~~ Section twenty seven (Sec 27) of Town forty-five north (T. 45 N) of range thirty nine west (R. 39 W) of the Principal Meridian of the State of Michigan described as follows.

~~Starting from the quarter section corner between sections~~ twenty eight (28) and twenty seven (27) of above ~~township and range, thence~~ North eighty-nine degrees and ~~forty~~-four minutes east (N 89°44' E) on the true east and west quarter section line of said section twenty seven a distance of thirteen-hundred and twenty one tenth feet (1321.1) to the quarter-quarter section corner, thence south zero degrees and two and one-quarter minutes west (S. 0°2¼ W) on the true north and south quarter line of the above mentioned south west quarter of section twenty-seven (27) a distance of seven-hundred and twenty feet (720) to a post, thence south eighty-nine degrees and forty-four minutes west (S. 89°44' W.) a distance of thirteen-hundred and twenty and eight tenth feet to a stake on the true west boundary of above mentioned quarter section thence North a distance of seven-hundred and twenty feet on the true west boundary of said south west quarter of section twenty-seven to the point or place of beginning.

The streets blocks and lots have been laid out as on the plat and the remainder of said ~~quarter-quarter section is not~~ included nor intended to be covered by the annexed plat ~~—~~

In Witness whereof the said Vernon T. Wakefield and J. Parke Channing have here unto set their hands and seals this 29th day of April A. D. 1887.

In presence of { Chas. M. Howell, L.E. Paddock.

Vernon T. Wakefield. L.S.
J. Parke Channing L.S.

State of Michigan } ss
County of Gogebic }

Before me Charles M. Howell, Notary Public for the County of Gogebic this 29th day of ~~April~~ A.D. 1887 Vernon T. Wakefield, owner and J. Parke Channing surveyor personally appeared and acknowledged the execution of the annexed map and foregoing instrument to be their free act and deed

Charles M. Howell
Notary Public

Examined and approved May 10th A.D. 1887

A. R. Pratt
Dep. Auditor General

Register Office
Gogebic County, Mich } S.S.

Received for record the 18th day of May A.D. 1887 at 7 oclock P. M. and recorded in Liber 1 of plat book, on page 2.

Conrad Carlson
Register of Deeds Gogebic Co. Mich

Register of Deeds Seal Gogebic Co. Mich.

I hereby certify that this plat is a correct copy of the plat now on record in the Register of Deeds office being made under the supervision of the Auditor General by tracing the plat on record and copying thereto a copy of the dedication and certificates.

Dated this 17th day of May 1911

Solon Robinson
Clerk Aud. Gen. Dept.

State of Michigan } ss
County of Gogebic }

We Conrad Carlson, Register of Deeds, and J. Parke Channing surveyor, hereby certify that we have separately carefully compared this duplicate plat with the original plat of Wakefields addition to the Village of Watersmeet and that it is an exact duplicate thereof and of the whole of such map or plat

Conrad Carlson Register of Deeds

J. Parke Channing Surveyor

ClibPDF - www.fastio.com