
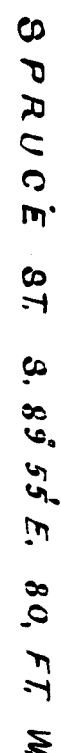


4673

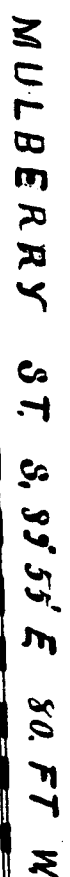

knows All men by these Presents that the Hyemantic Land
Company, a Corporation, has caused the Land on which the
said Plot is to be surveyed laid out and plotted to be known as
Block C-0-1-D And in witness whereof the above said
Commissioner said Plot has hereby subjected to the use of the said
Within its Compact that duty stated by William A. Davis
A. J. No Survey } day of May A. D. 1898
James A. Smith } Wm. A. Davis
State of Michigan }
County of Wayne } On this 29th day of May A. D. 1898
before me, Henry J. Williams, a Justice of the Peace, personally appeared William A. Davis To me known to
be the same person who executed the above dedication, who
has acknowledged the same to be the free act and deed of
the Hyemantic Land Company, by him as its Secretary, duly authorized
thereunto

Charles A. Jackson
Notary Public in and for the State of

I hereby certify that the plot above delineated is a correct one, and that permanent monument consisting of iron stakes have been planted at all point marked thus (x) and that oak stakes have been planted at all point marked thus (o). All angles in the boundaries of the land plotted and all corners of blocks are perpetually with iron spikes 18 inches long.

A. H. B. Thomas Esq.

State of Michigan ss We J. R. Xingaling
County of Wayne)
and John Williams, lawyers, hereby certify that we have each carefully
compared this copy with the original part of Grand Jury subdivisions
and that it is an exact copy thereof and of the whole of such original
part of sheet.

S.M.H. Inglesby
L. H. Milnerworth Secy
 Treasr of Church

State of Michigan^{ss} We J. R. King & Co. Agents of Board
County of Wayne, Me. & R. King & Co. hereby certify that we have each
and A. H. Willmuth, Surveyor, hereby certify that we have each
carefully compared the annexed copy with the plat of Grand Creek
delivered in, near of record in the office of said Register of Deeds and
that it is a true & correct translation and of the whole of such record.

Examined and Allowed
May 25th 1898
John W. McQuinn
Deputy Auditor General

RECEIVED AND FILED,
IN AUDITOR GENERAL'S OFFICE,
June 24 1898
John W. McQuinn
Deputy Auditor General.

RECEIVED AND FILED.
IN AUDITOR GENERAL'S OFFICE,

189


of Bonds Office, Es.
of the County,
Statement was received for on this 6
June 1890 at 9-
4 M. and per
that the
of the

At the inguinal

GRAND CROSS

SUBDIVISION, ON NE 1/4 SEC. 23, CITY OF WYANDOTTE,
T. 3 S. R. 11 E. WAYNE CO, MICHIGAN


1187

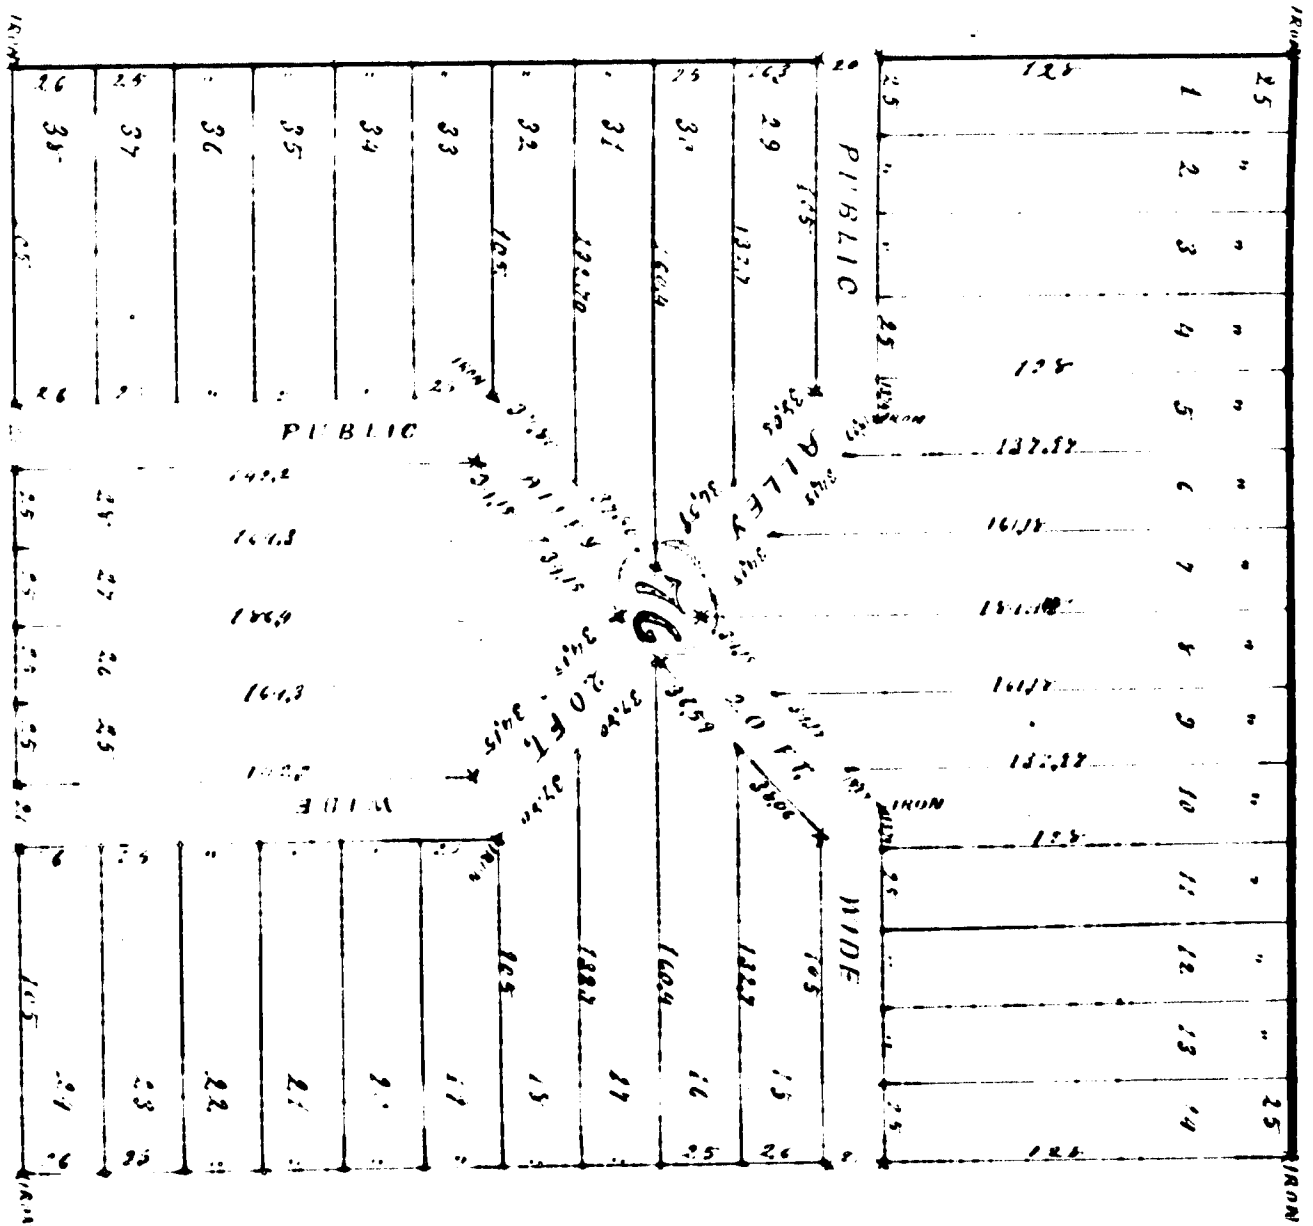

Description of the land plat
The land embraced in the annexed plat is described as follows: Beginning at one iron post 1/2 in. 1918 feet from the N.E. corner of Section 23 in the City of Wyandotte, thence South Range of Iron East, Wayne County, Michigan, thence South 119.99 feet to an iron post on the back line of the same street, thence along said line 53.55 ft. 510 feet to an iron post, thence North 119.99 feet to an iron post on the back line of said section, thence along said line 53.55 ft. 510 feet to the point of beginning, the same being an old line to the City of Wyandotte.

Charles O. Jackson


Notary Public in and for the County of Wayne, Michigan

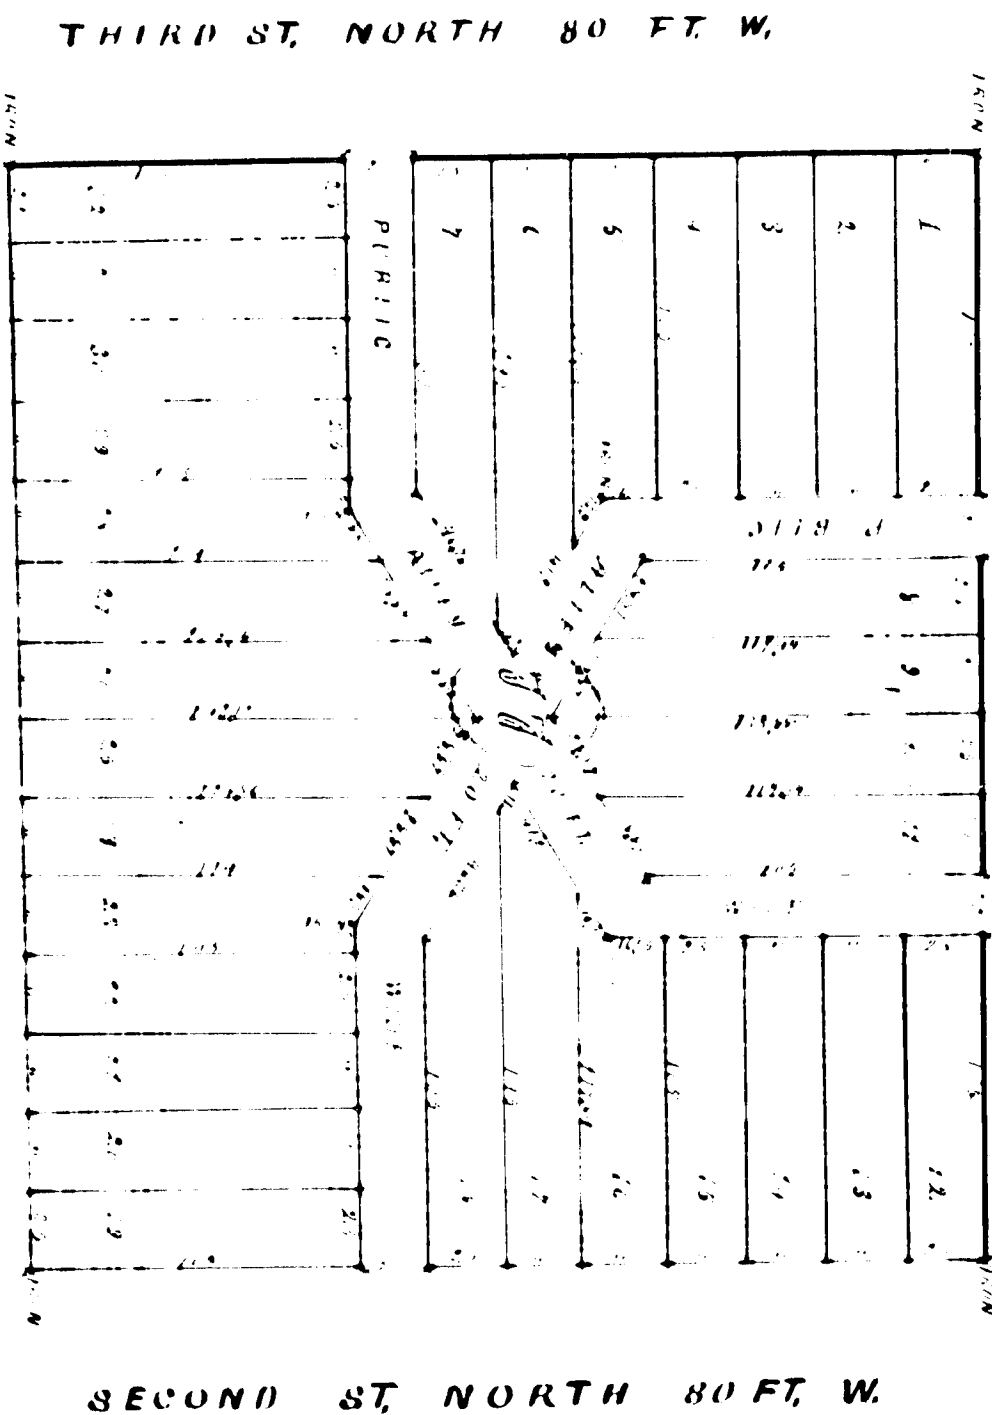

I hereby certify that the plat herein described is correct and that the same was lawfully recorded in the office of the Register of Deeds for the County of Wayne, Michigan, on the 11th day of March, 1899.

W. H. H. H.

Notary Public in and for the County of Wayne, Michigan

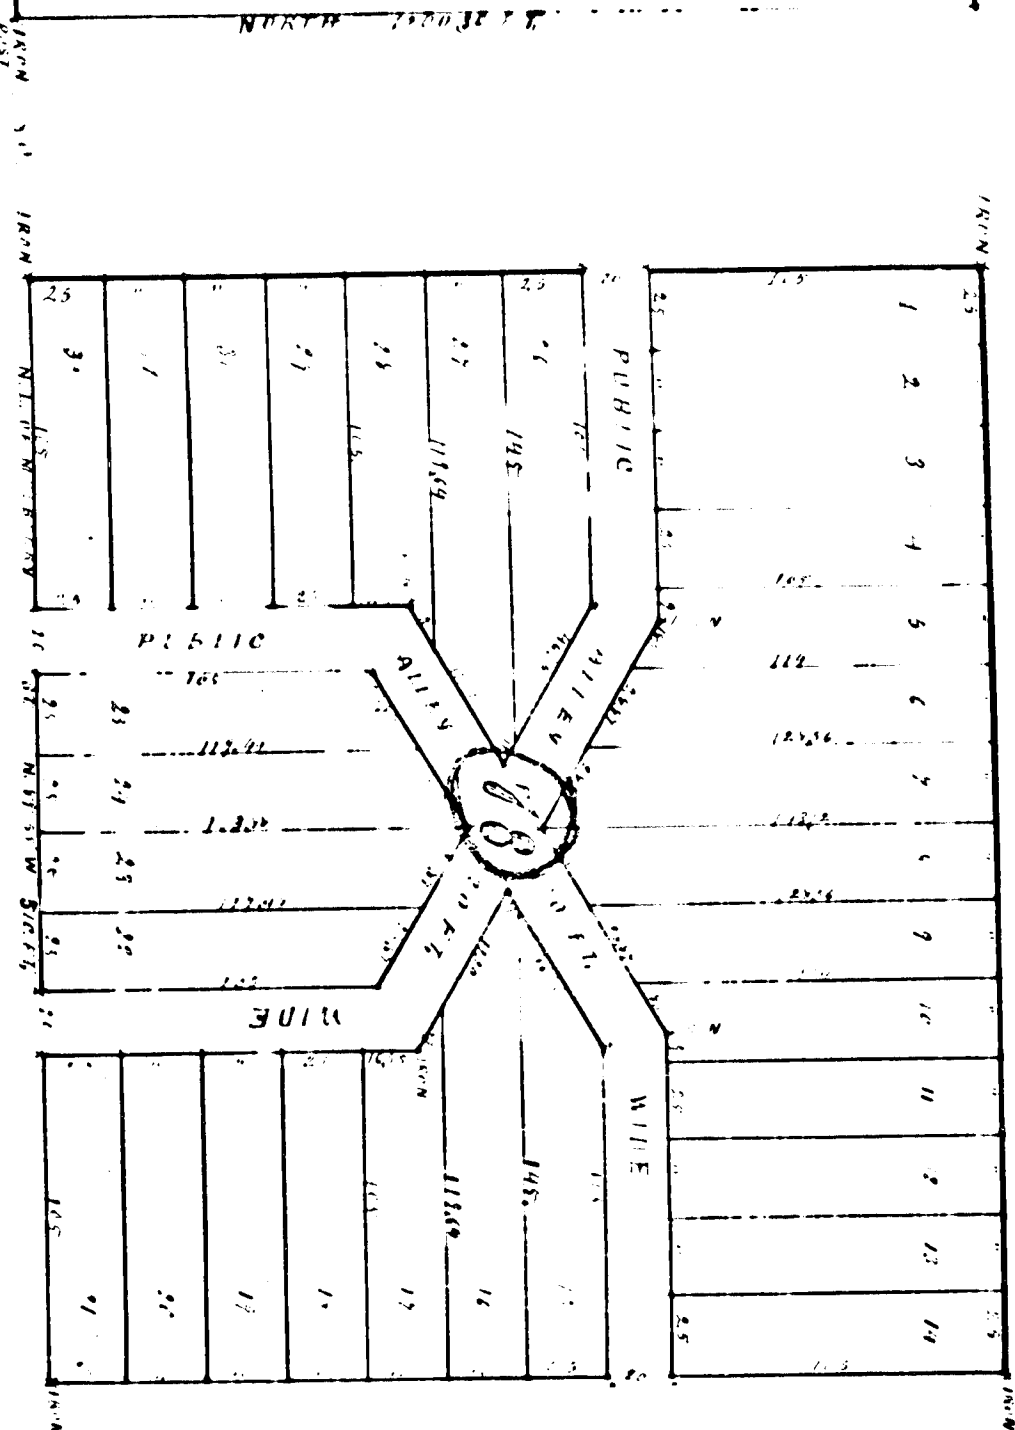

I hereby certify that the plat herein described is correct and that the same was lawfully recorded in the office of the Register of Deeds for the County of Wayne, Michigan, on the 11th day of March, 1899.

W. H. H. H.

Notary Public in and for the County of Wayne, Michigan

RECEIVED AND FILED.
IN AUDITOR GENERAL'S OFFICE.

189

Official Auditor General

W. H. H. H.

MULBERRY ST. 89.55 E. 50 FT. W.

SCALE OF PLAT. ONE-ONE INCH