

State of Michigan } ss
County of Grosse Pointe

We Conrad Carlson, Registered Deeds
and James H. Goudie, Surveyor, hereby certify that we have
each carefully compared this copy with the original plat of
Curry 2nd Addition to the City of Ironwood and that it is an exact copy
thereof and of the whole of such original map or plat.

Conrad Carlson, Registered Deeds
by Alex Strom Deputy
James H. Goudie, Surveyor


CURRY 2ND ADDITION

to the City of

IRONWOOD

Know all men by these Presents, That we Solomon S. Curry
owner, proprietor, and Elizabeth his wife, have caused the land embraced in
the annexed plat to be surveyed laid out and platted to be known as
Curry 2nd Addition to the City of Ironwood and that the streets
as shown on said plat are hereby dedicated to the use of the public
as shown on said plat.


Scale

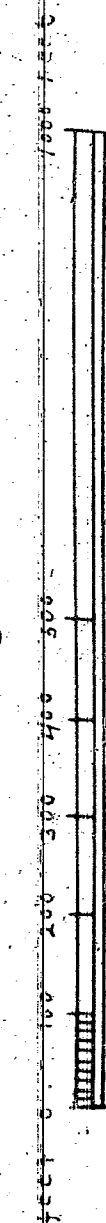


J. A. McLeod
G. A. Curry
Elizabeth Curry

I hereby certify that this plat is a correct
copy of the original map or plat as recorded in the
City of Ironwood and that it is an exact copy
thereof and of the whole of such original map or plat.

Conrad Carlson
by Alex Strom Deputy
James H. Goudie, Surveyor

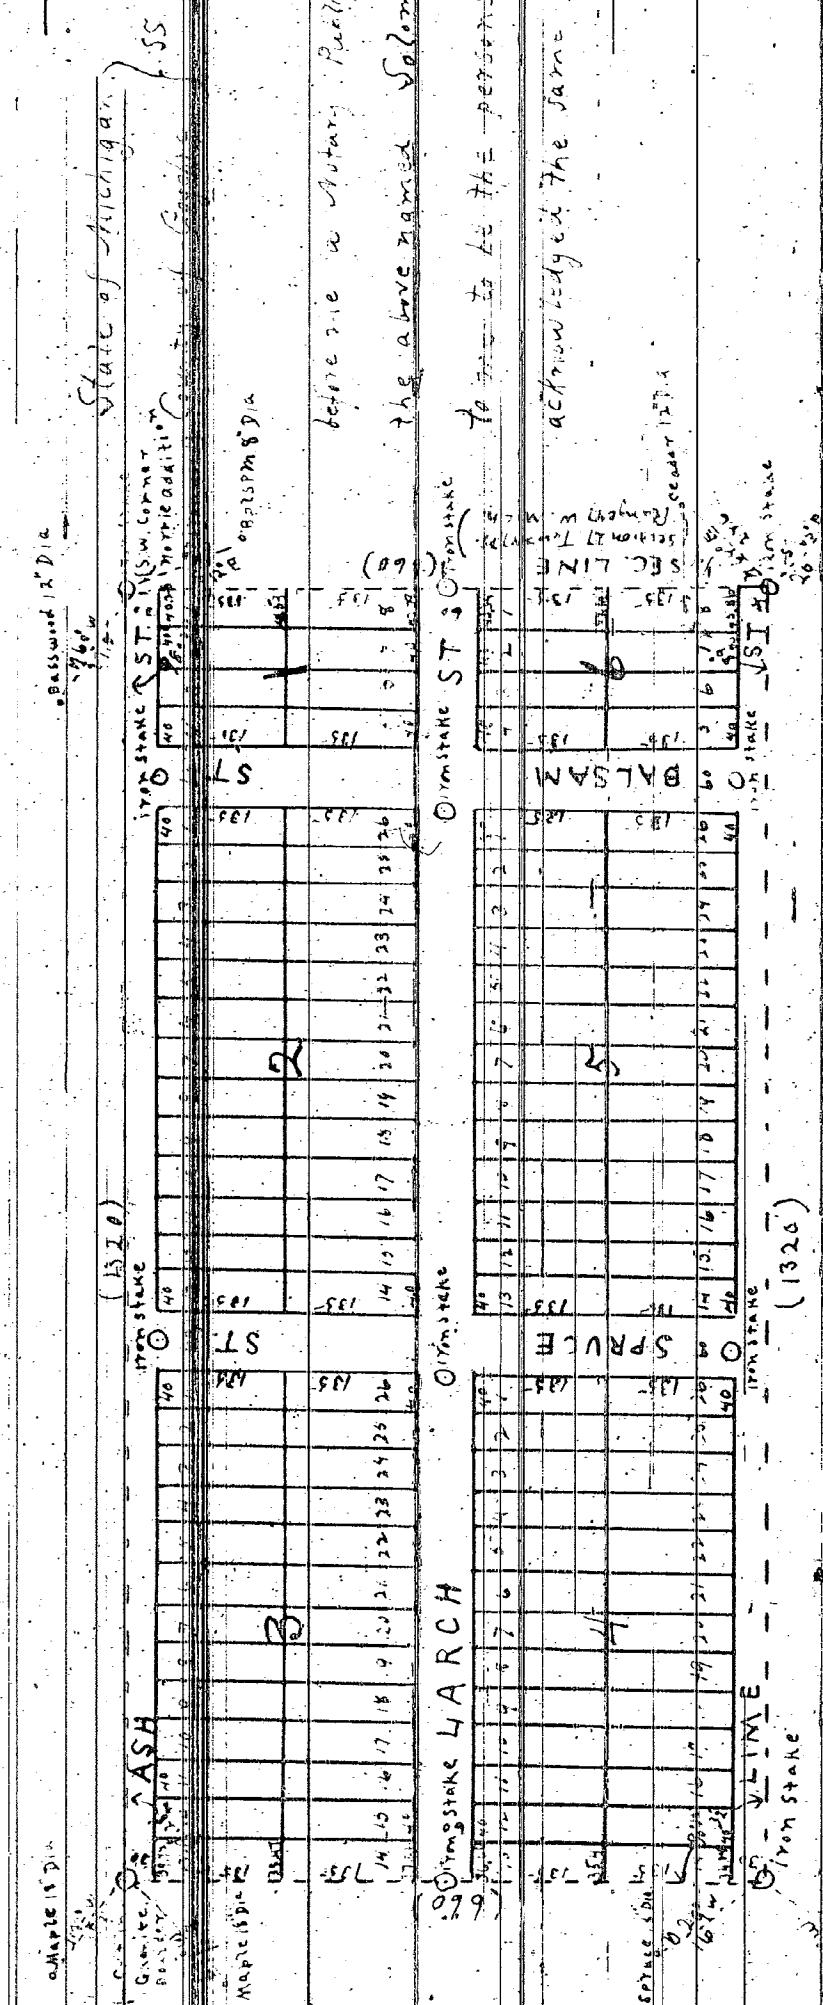

Witness my hand and the seal of said County
this 15th day of April
A.D. 1891 at 3 o'clock
P.M. and recorded in
Book 1 of Plats
on page 30

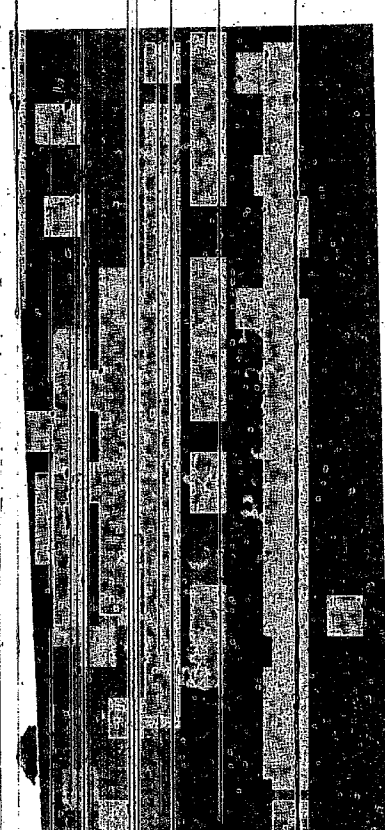

Notary Public said County

Whereby it is shown that the plat herein submitted is a correct and
and that permanent monuments consisting of a granite baliseer with
cross cut in it at north west corner and of iron stakes at all other
points have been placed at points marked two, O as thereon
shown at all angles in the boundaries of the land platted and
at all intersections of streets
James H. Goudie
Surveyor
Examined and approved
February 16 1891
H. R. Pratt
Deputy Auditor General

GOGEBIC---COUNTY VACATIONS

PLAT -- MONTICELLO
In the City of Ironwood

In re petition }
J.M.Longyear to }
Vacate part of }
Plat }

ORDERED: That all of said Plat be VACATED EXCEPT

All the lots
and Blocks
and Streets
included within
the dotted
lines
and opposite
hereto are not
VACATED hereby.

Lots 1,2,3,4 5 and 6 Block 1
All of Blocks 2,3,4,5 6 and 7.
Lots 1 to 12 inclusive Block 8
Lots 1 to 10 inclusive Block 9
Lots 1 to 10 inclusive Block 10
Lots 1 to 10 inclusive Block 11
Lots 1 to 10 inclusive Block 12
Lots 1 to 5 inclusive Block 13
and adjoining streets

Also ORDERED that First, Second Third, Fourth,
Fifth and Sixth Streets lying between the south line
of Washington Street and South line of Plat shall
be set aside and Vacated and that the Streets and
Alleys included in VACATION revert to owners of Ad-
jacent Lots.

Order Judge J.H.Steere
February 23, 1897
C C Jour 4 page 52-5
Cal No. 1838
County Plat Book 9

Aud Gen Dept Vol 80 181
Page 2372-14600

Eddy & Bennett
Plat Examiners
September 1915

PLAT---CURRY AND ADDITION TO THE CITY OF
IRONWOOD


In re petition }
S S Curry to }
Vacate plat ex }
cept certain }
portion }

ORDERED: That all of Plat Except
Lots 11,12 and 13 Block 3 and ASH Street ad-
joining said Lots on the North.
Be VACATED Audit is further ORDERED That all
streets and alleys included in part of the Plat
so vacated revert to owners of adjacent lots.

Order Judge Norman W.Haire
March 9, 1897
C C Jour 4 pages 64-6
Cal No 1866
County Plat Book page 30

Aud Gen Dept Vol 145
Page 11221
11872

Eddy & Bennett
Plat Examiners
September 1915

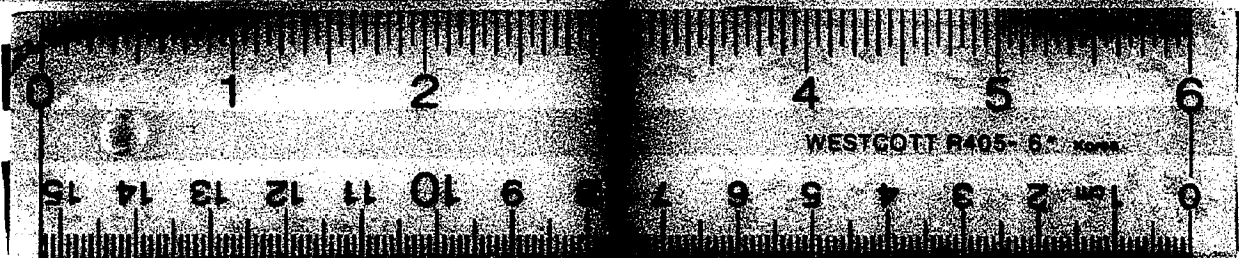

16 X