


PLAT

Wright's Addition

ELK RAPIDS

Antrim County Mich.

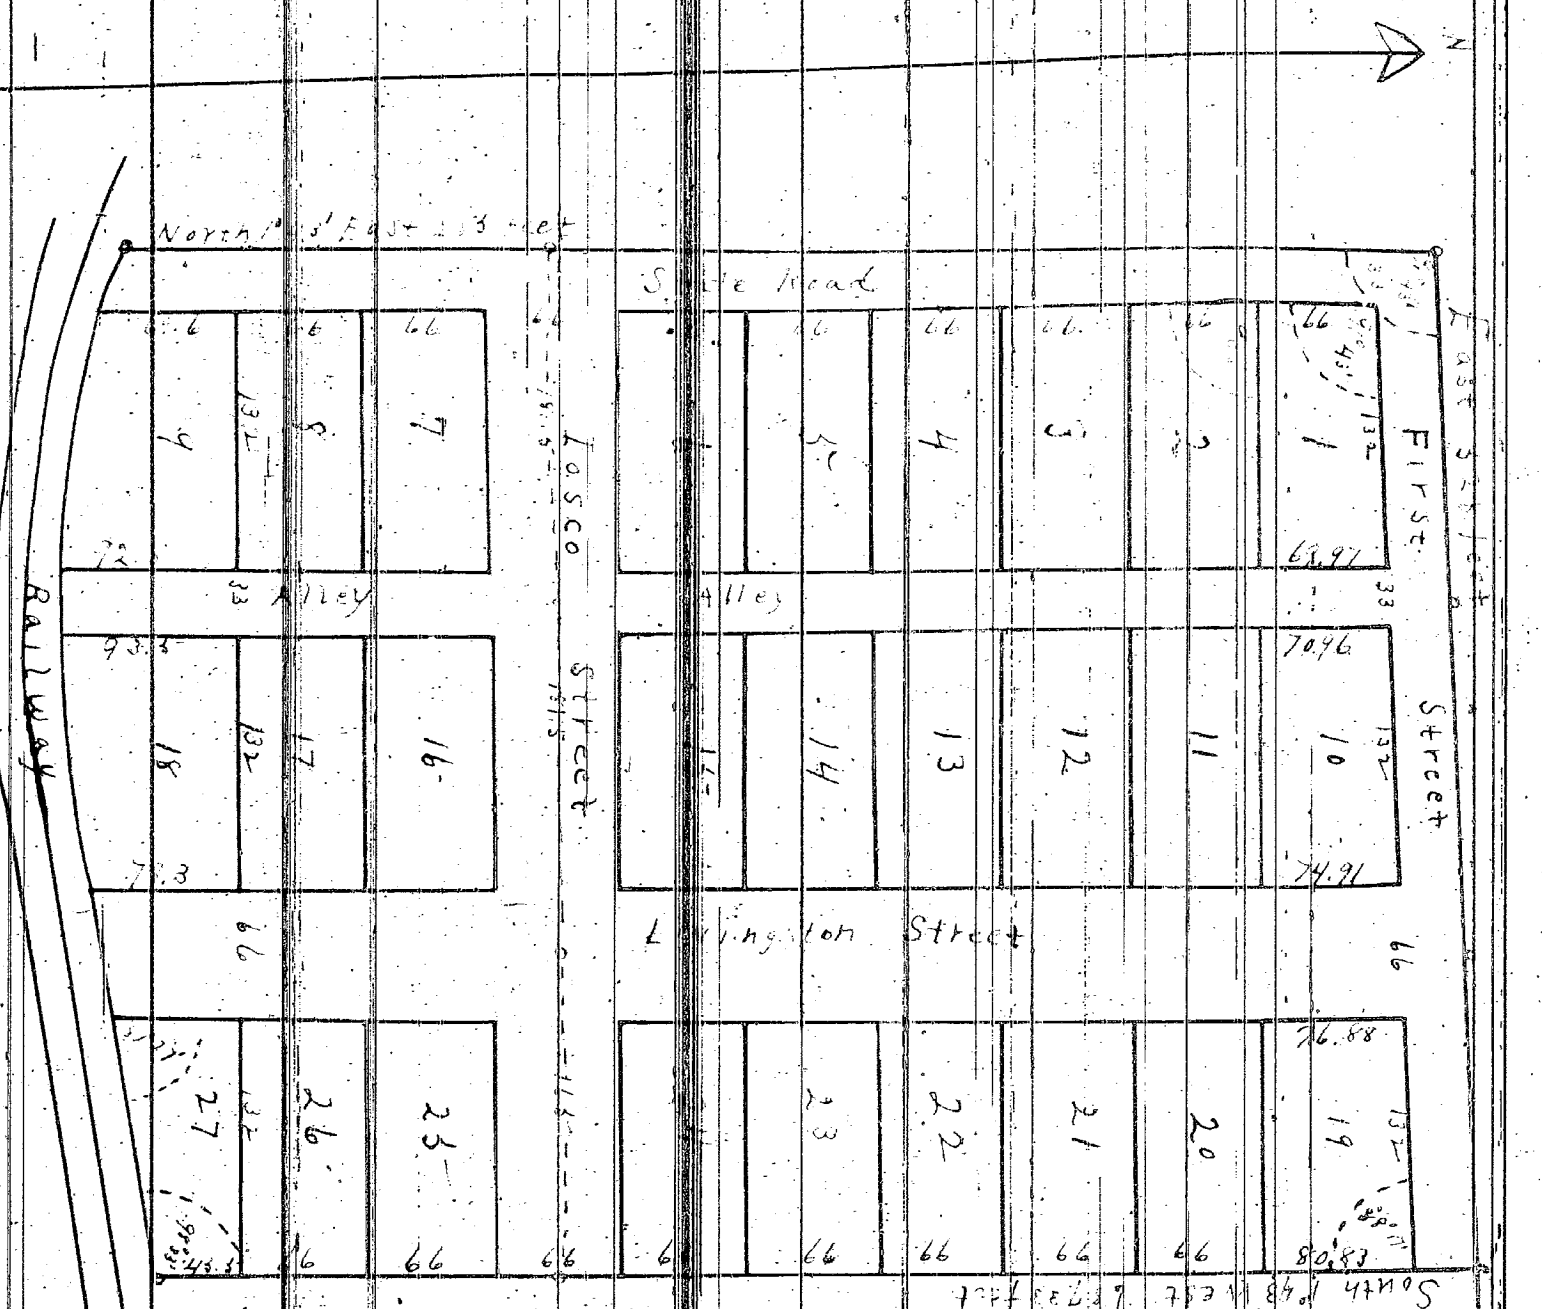

The land embraced in the annexed plat of Wright's Addition to Elk Rapids is divided as follows: Beginning at the intersection of the center of the West Road with the section line between sections 20 and 29, Township 70th North of Range No. 9 West and running, Thence East along the section line, 528 feet to a point 1155.6 feet West of the corner of sections 20, 21, 28 and 29, Thence South 10° 45' West 687.33 feet to the right of way of the Railroad, Thence westerly along the right of way to its intersection with the center of the West Road, Thence North 10° 45' East 688 feet to the place of beginning.

Know All Men by these Presents, That we, Eric A. Wright as protector and John F. Wright his wife, have caused the land embraced in the annexed plat to be surveyed, laid out and plotted to be forever so to Wright's Addition to Elk Rapids, and that the state and oblige as shown on said plat our hereby dedicated to the use of the Public.

Signed and sealed in presence of

John Goodale

George Bennett

Eric A. Wright

John F. Wright

State of Michigan } ss On this Sixth day of July 1900 before me a Notary Public in and for said county, personally came the above named

Eric A. Wright and John F. Wright his wife, known to me to be the persons whose names are subscribed to and acknowledged the contents herein for set and did

John Goodale

Notary Public in and for said county

I have certified that the plat herein described is a correct one and that the same is now on record in the office of the Register of Deeds for said county, and that the same is now on record in the office of the Register of Deeds for said county.

Frederic X. Crook

Recorder

Examined and approved

June 11 1900

John F. Wickerson

Register of Deeds

Anttrim County } ss Pursuant and in accordance with the 31 day of July 1900 and previous to the date hereof the County Treasurer was directed allowing that no tax be levied on the land herein described by the State or by any individual, and that all taxes due thereon have been paid for the same.

Witness the hand of the undersigned and records in office of the Register of Deeds for said county

Eric A. Wickerson

Recorder of Deeds

I hereby certify that this plat is a correct copy of the plat made under the supervision of the Auditor General by tracing the plat on record and affixing thereto a copy of the declaration and certificate

Dated this 30th day of June 1911

John Robinson

John Robinson

Scale 1 inch = 100 feet

