

1879

Smelting Works

PLAN
of the
VILLAGE of MENDOTA
KEWEE NAW COUNTY
MICHIGAN

Part I

Scale 100 FEET TO 1 INCH

Including within its boundaries the following described land
to wit all that portion of the south west quarter of sections 32
T 58 N R 29 W. bounded north by the back of the south Range and
Mount Bohemia East by seventh street south by Lake Belle
and west by the west line of sections 31

Surveyed and plotted this
6th day of September A.D. 1865

J. N. Greene
Civil Engineer & Surveyor

LAC. LA BELLE

BROAD STREET

LINEAR DOCK

PLAN OF THE VILLAGE
OF
MENDOTA
KEWEENAW COUNTY
MICHIGAN
Part III

11230

KEWEENAW AND CLIFF R.R.


State of Michigan } ss On this 14th day of Oct.
County of Houghton } A.D. one thousand eight hundred and sixty five
before me a Justice of the Peace in and for the
County of Houghton personally came the above
named J. N. Green known to me to be the person
who as civil engineer and surveyor made and
executed the foregoing map or plat of the village of
Mendota in the County of Keweenaw and acknowledged the same to be his free act and deed
as such civil engineer and surveyor
Witness
John Pryor
Justice of the Peace

Know all men by these presents that the Mendota Mining Company a corporation organized under the laws of the State of New York Proprietors of the Village of Mendota in the County of Keweenaw and State of Michigan have caused the foregoing map or plat of said Village to be made by Joseph N. Green civil Engineer and Surveyor and signed by him under the title and description of said Village written upon said map. That said Village is platted as and includes within its boundaries the lands described as follows to wit. Part of the SW 1/4 of Section 32 T. 58. N. R. 29. W. and that the said Proprietors do hereby dedicate to the Public use the several squares parks streets and alleys laid down and designated as such upon said map. In witness whereof the said Mendota Mining Company have caused these presents to be signed by its president and the seal of said Corporation to be hereunto affixed this twentieth day of October in the year of Our Lord one thousand eight hundred and sixty five
C. S. Seyton
Pres. Mining Co.
of N.Y.

State of New York } ss On this twentieth day of
County of New York } October A.D. 1865 before me a Notary Public
in and for said County personally came
C. S. Seyton known to me to be the person
who executed the foregoing map and writing
thereunder written as President of the
Mendota Mining Company and acknowledged
that he executed the same as the free act
and deed of the Mendota Mining Company aforesaid
and the said C. S. Seyton being duly sworn by
me on his oath said that he is the President
of the Mendota Mining Company that the
seal affixed to the within deed is such
corporate seal that it was so affixed by order
of the board of Directors of said Company
and that he signed his name to the said
map and writing by the like Order
Christina Hesse
Commissioner for
Michigan and Notary Public
of the State of New York

State of Michigan } ss
Keweenaw County } I certify that this map of
Register office } the Village of Mendota was filed for record
in my office on this sixth day of
November A.D. 1865 and recorded the same
day in Liber 7 of Deeds at Page 629
John Fosass
Register of Deeds

I hereby certify that this plat is a correct
copy of the map now on record in the
Register of Deeds office being made
under the supervision of the Auditor
General by tracing the map on record
and affixing thereto a copy of the
dedication and certificate
- Dated this 26th day of May 1911
John B. Fountain
Clerk and Ex. Recd.

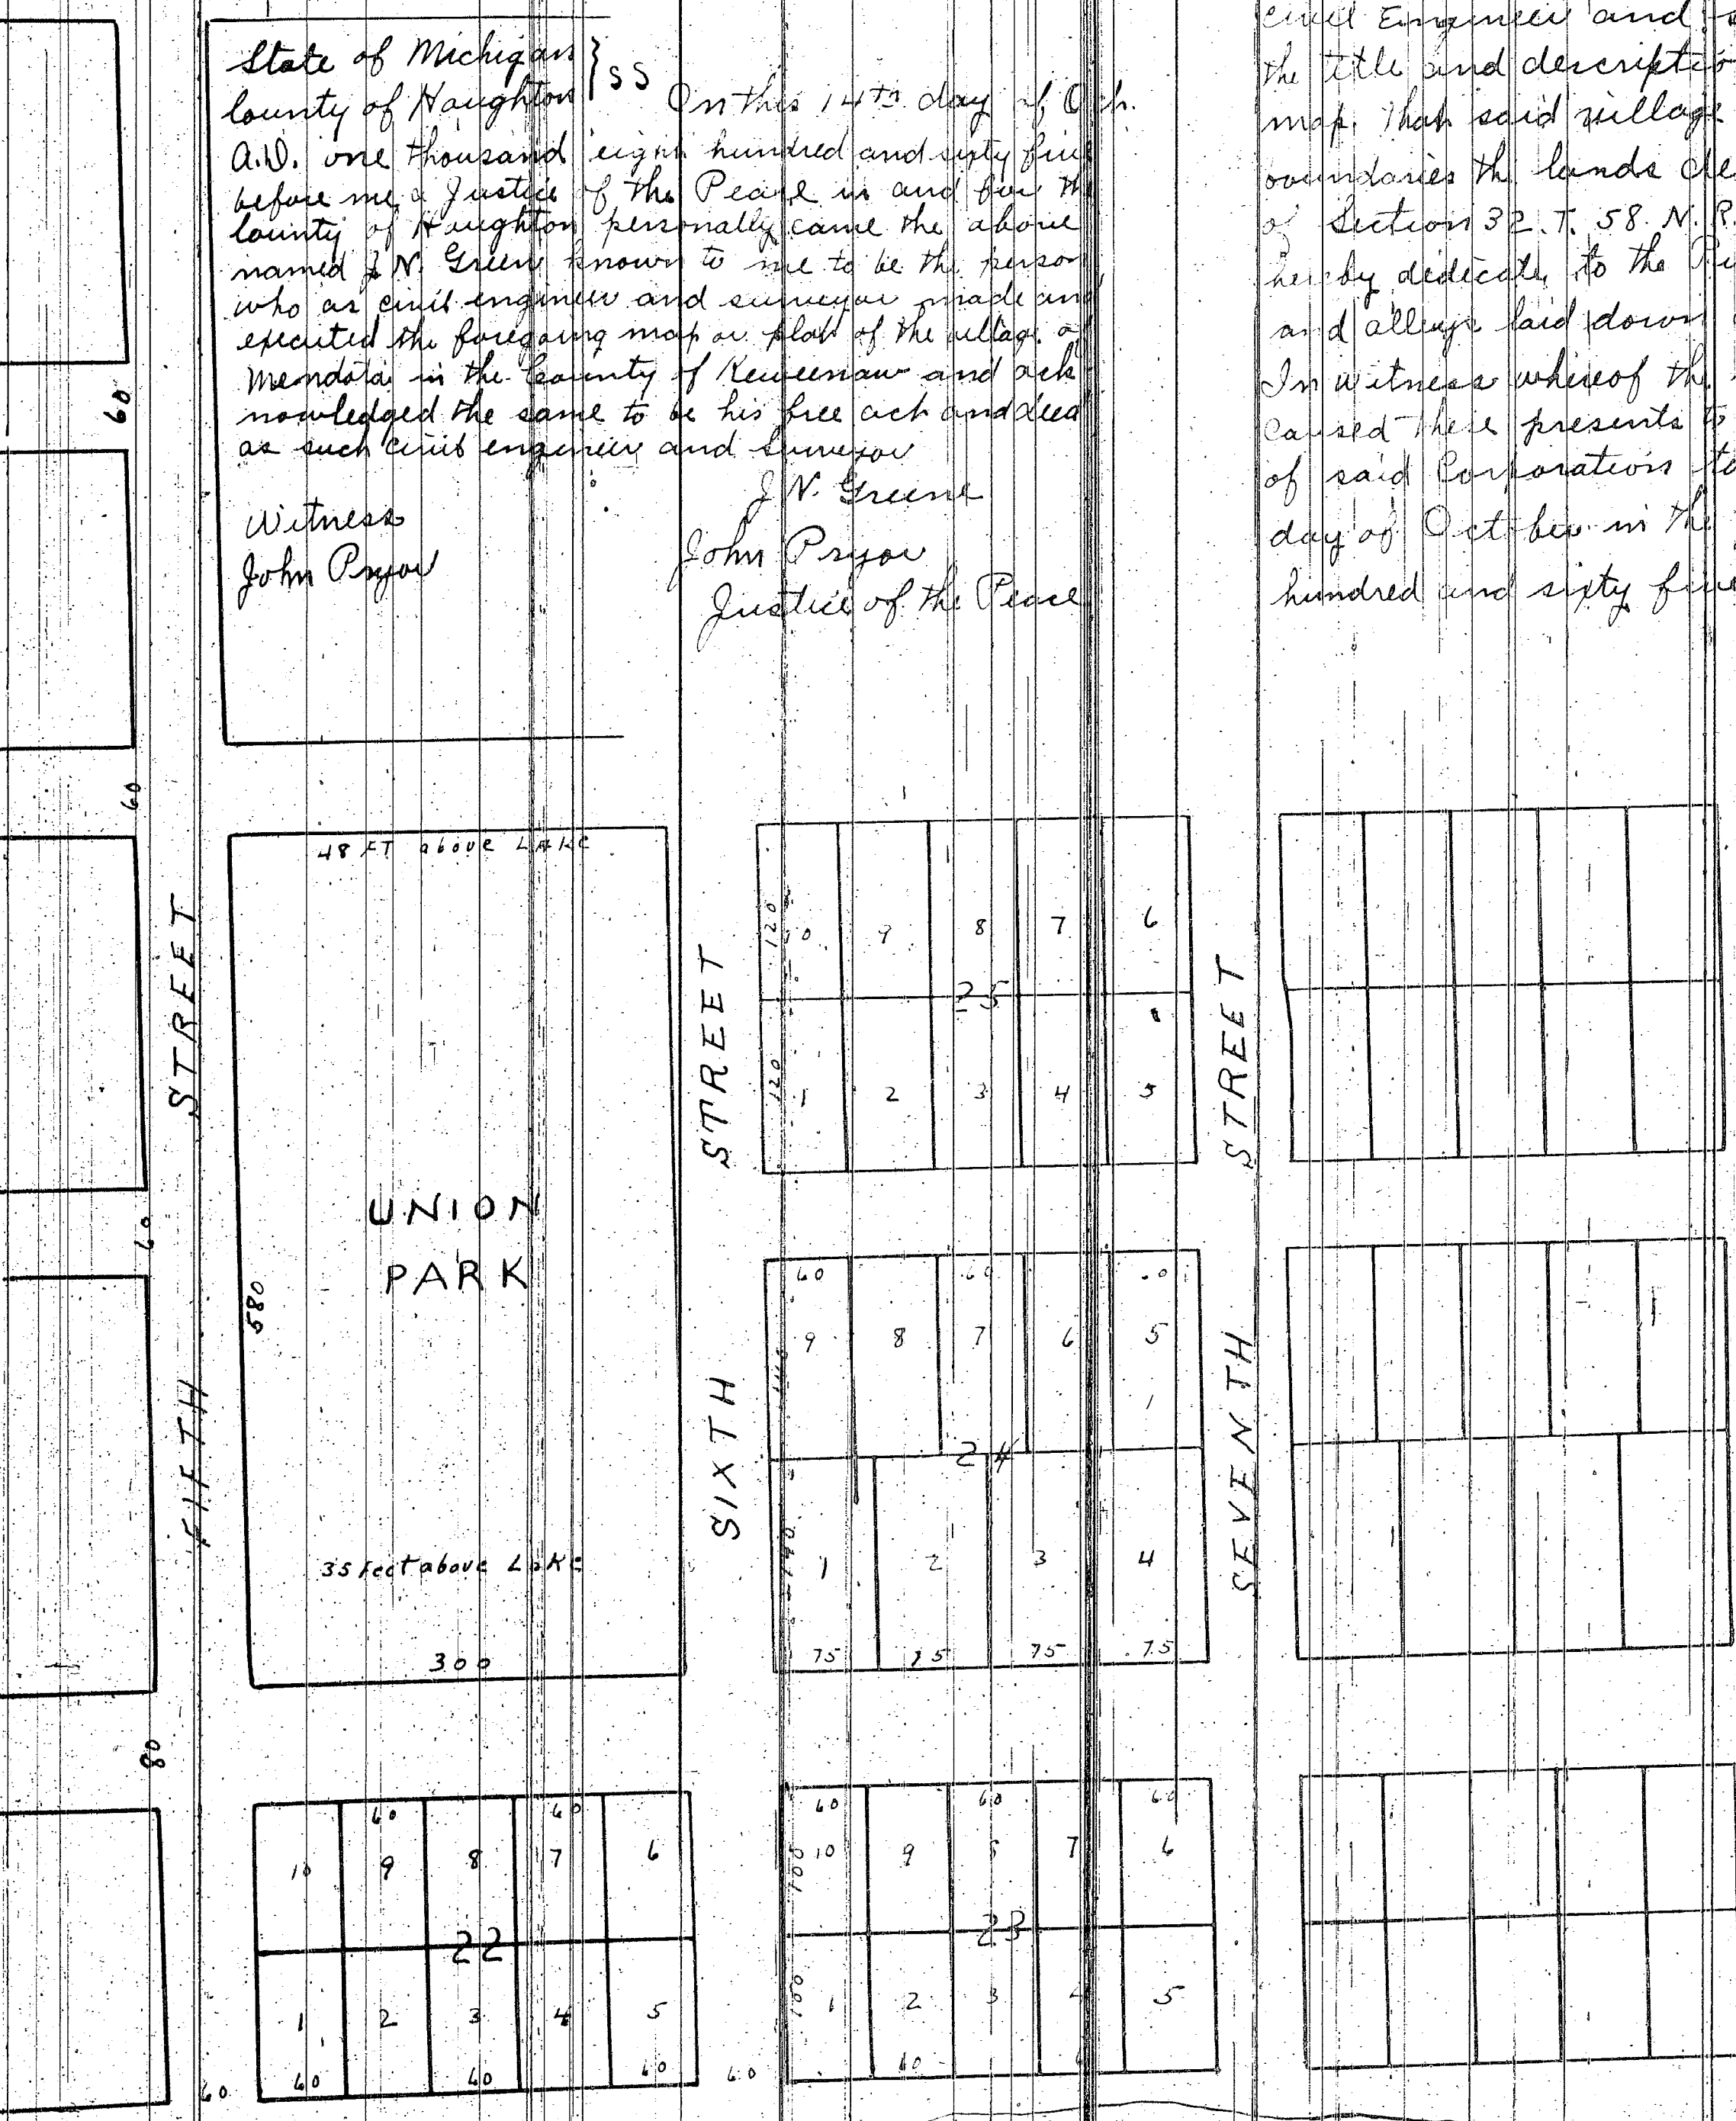

1879

PLAN OF THE VILLAGE
OF
MENDOTA
KEWEEWA COUNTY
MICHIGAN
Part II

