

1880

The Village of Norwood as delineated by this Plat is situated in the South West quarter of the North West quarter of Section Thirty Five (35) in Township Thirty Three (33) North of Range Four (4) West in the State of Michigan. The lots are parallelograms and have Sixty six (66) front and one hundred thirty two (132) feet depth except Lot one in Block Eight which has eighty rods front and sixteen rods depth and all lots fronting on the South side of Lake Street which have sixty six ft. (66) front and one hundred eighty (180) feet depth. The streets run North and South and East and West and are one sixty six (66) feet wide except Lake Street which is Eighty feet wide.

Dated at Norwood this 1st day of October A.D. 1868.

Erwin Adams Seal
Eliza P. Adams Seal
Orvis D. Wood Seal

State of Michigan }
County of Emmet }

Personally appeared before me the undersigned a Justice of the Peace in and for said County Erwin Adams and Eliza P. Adams and Orvis D. Wood and acknowledged that they executed this recorded Map as delineated as their free act and deed.

Dated this 1st day of October A.D. 1868.

William Harris Justice of the Peace

PLAT OF NORWOOD


Scale 100 ft. to the inch

Register's Office
Emmet County

Received for record March 1st A.D. 1869 at 11 o'clock A.M. and Recorded in Liber B of Deeds between pages 604 & 611.

Dennis J. Downing

Deft. Register

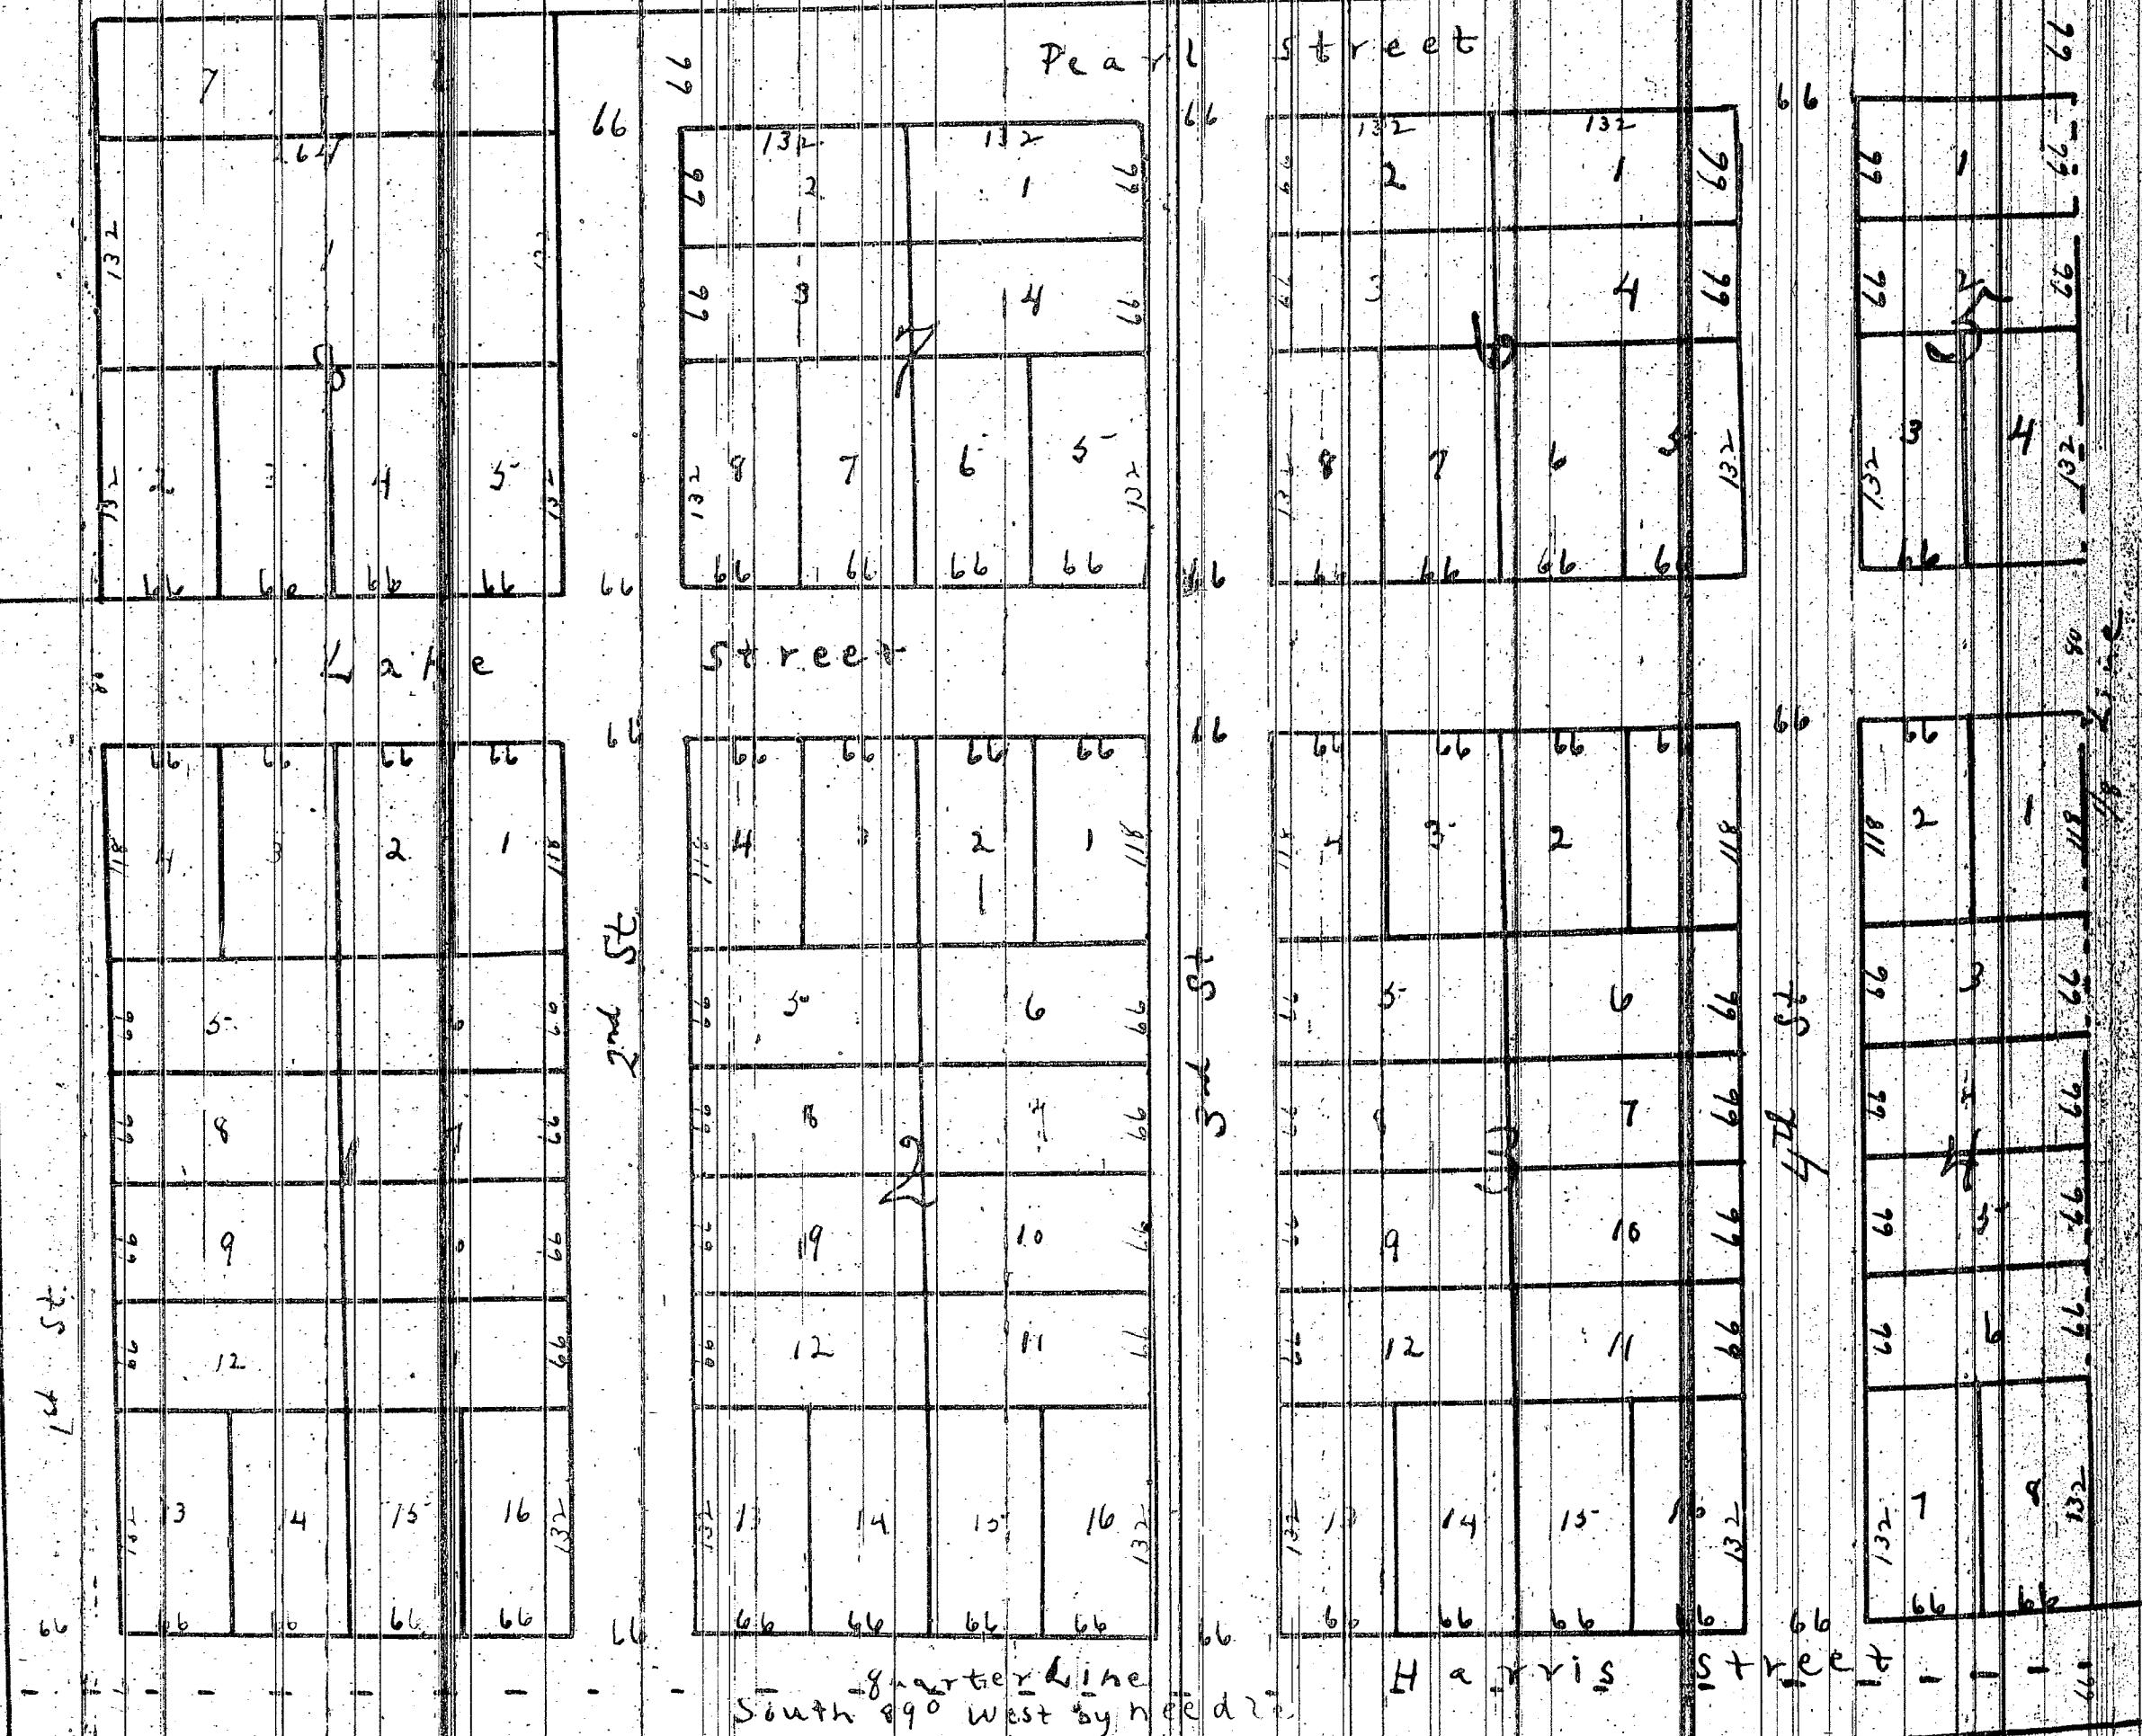

Section Line between Sections 34 & 35

35 ch 4 1/2 lines from 1/4 stake to center of street

West 1/4 stake
Sec. 35
132

Michigan

LARE

PLAT - VILLAGE OF CHARLEVOIX

Circuit Court September 3-1872
Circuit Court --- Journal Liber 1 page 12

In the matter of the application
of John S. Dixon
and Phoebe S. Dixon
dated July 13-1872 praying
for an order to change
the Village Plat of
Charlevoix, by dis-
continuing the alley
which separates lots
7-8-29 from Lots
16-17-2 18 also to establish
an alley one (1) rod
wide consisting of
the West quarter of Lot
19 all of Block 10

On motion, of John S. Dixon in person, it is ordered that the prayer of the
Petitioners, be granted and that said alley beand hereby is discontinued and
that an alley be and hereby is established Consisting of the West quarter of
Lot 19 Block 10 of the Village of Charlevoix.

J.G. Ramsdell
Circuit Judge

Curts & Taylor
Plat Examiners

Vol- 145- Page 11882

PLAT- VILLAGE NORWOOD

Circuit Court July 14-1874
Circuit Journal Liber 1 page 21


In re petition)
in relation to)
the alteration)
and vacation of)
a portion of Plat

On motion of E.H. Green Attorney, for the said petitioners
it is ordered that the prayer of the Petitioners be and the same is hereby
granted and that the location of the Village Plat of Norwood, be so alter-
ed that the West line of 1st Street and the center of the west line of
Harris Street shall be four(4) rods and Eighteen links due East from the
West $\frac{1}{2}$ stake of section Thirty Five(35) in Township Thirty Three(33) North
of Range Nine(9) West-
Second That all that portion og 2nd Street lying North of Lake Street be and
the same is hereby vacated.
Third-That all that portion of Pearl Street lying West of Fourth Street be
and the same is hereby vacated.
Fourth- That all of Third Street be and the same is hereby vacated.

J.G. Ramsdell
Circuit Judge

Curts & Taylor
Plat Examiners

Vol- 145- Page- 11880

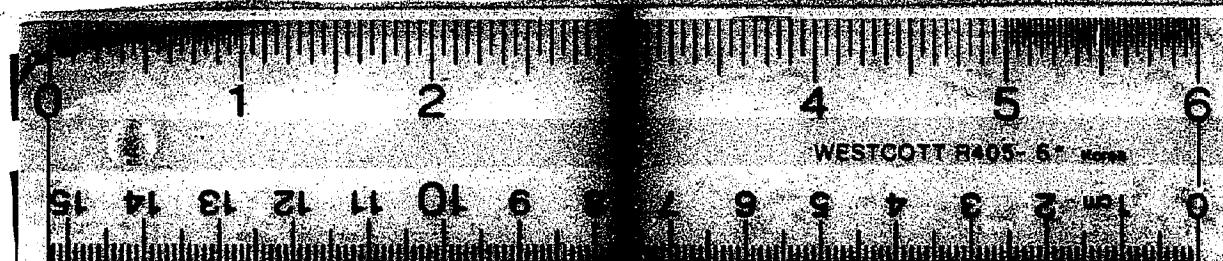

16 X