1189

Know all men by these presents. That I Charles A. Labadie as proprietor and Annie V. Labadie his wife have caused to be made the accompanying map or plat of 'Labadies Subdivision' of the west part of Lot No. 1 of the Subdivision of the Estate of Peter Perry Sen. deceased, West of the Michigan Southern Railroad, and north of Goddard Road, in the Township of Ecorse Wayne County Michigan; known and described as follows to wit:- Beginning at a Stake standing at the intersection of the center of the Goddard Road with the west line of Lot No. 1 of the Subdivision of the Estate of Peter Perry Sen. deceased. Thence North three degrees ten minutes West three hundred and forty three feet to a post standing on said west line. Thence North eighty eight degrees thirty minutes East six hundred and seventy one feet and seventy five hundredths of a foot to a stake. Thence South one degree thirty minutes East three hundred and forty three feet to a stake standing in the center of the Goddard Road. Thence along the center of said Road South eighty seven degrees West six hundred and fifty eight feet and fifty five hundredth of a foot to place of beginning. Containing 6.26 acres. And I do hereby dedicate to the perpetual use of the public the Streets and Alley's as shown thereon, reserving to myself, my heirs and assigns, the reversion and reversions thereof whenever discontinued by Law.

Witness our hands and seals this 31st day of May 1899

In presence of

J. R. Labadie M.D. — Charles A. Labadie [L.S.]

E. J. Goodell Esq. — Annie V. Labadie [L.S.] Proprietors

State of Michigan } ss. On the 31st day of May 1899, before me the subscriber
County of Wayne } a Notary Public in and for the County of Wayne, personally appeared the above named Charles A. Labadie and Annie V. Labadie his wife to me known to be the persons described in and who executed the within instrument and acknowledged the same to be their free act and deed.

Elijah J. Goodell
Notary Public Wayne County Michigan

Labadies Subdivision
of the west part of Lot No. 1 of the subdivision of the Estate of Peter Perry Sen. deceased, West of the Michigan Southern Railroad and north of the Goddard Road.

I Hereby certify that the Plat hereon delineated is a correct one and that permanent monuments have been planted at all angles in the boundaries of the land platted and at all intersections of Streets and Alley's as shown thereon. At points marked ○ the monuments are of wood.

Elijah J. Goodell
Surveyor

Examined and approved
June 3rd 1899
John F. Will[illegible]
Deputy Auditor General

State of Michigan } ss. We E. J. Goodell Register of Deeds, and
County of Wayne } Elijah J. Goodell Surveyor, hereby certify that we have each carefully compared this copy with the original plat of 'Labadies Subdivision' of the west part of Lot No. 1 of the Subdivision of the Estate of Peter Perry Sen. deceased, west of the Michigan Southern Railroad and north of the Goddard Road, and that it is an exact copy thereof and of the whole of such original Map or Plat.

S K Ringsley Register of Deeds
E. J. Goodell Surveyor

State of Michigan } ss. We E. J. Goodell Register of Deeds, and
County of Wayne } Elijah J. Goodell Surveyor, hereby certify that we have each carefully compared the annexed copy with the plat of 'Labadies Subdivision' of the west part of Lot No. 1 of the Subdivision of the Estate of Peter Perry Sen. deceased, west of the Michigan Southern Railroad and north of the Goddard road, and now of record in the Office of said Register of Deeds, and that it is a true transcript therefrom and of the whole of such record.

S K Ringsley Register of Deeds
E. J. Goodell Surveyor

RECEIVED AND FILED.
IN AUDITOR GENERAL'S OFFICE,
AUG 22 1899 189
John F. Will[illegible]
Deputy Auditor General.

N
W — E
Mag. Mer.
S

Scale 100 feet to the inch

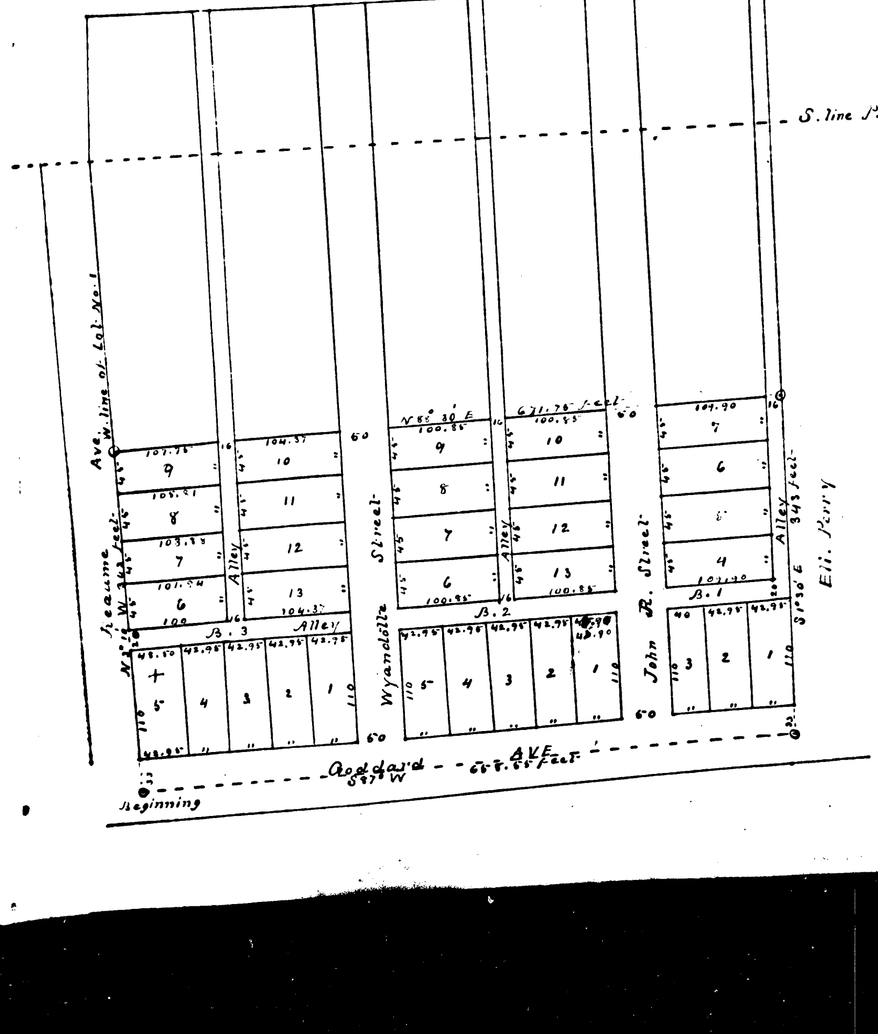

25201-1899

4709

1189

Know all men by these presents. That I Charles A. Labadie as proprietor and Annie V. Labadie his wife has caused to be made the accompanying map or plat of Labadies Subdivision of the west part of Lot No. 1 of the Subdivision of the Estate of Peter Perry Esq. deceased, West of the Michigan Southern Railroad, and north of Goddard Road, in the Township of Ecorse Wayne County Michigan; known and described as follows to wit:- Beginning at a stake standing at the intersection of the centre of the Goddard Road with the west line of Lot No. 1 of the Subdivision of the Estate of Peter Perry Esq. deceased. Thence North three degrees ten minutes West three hundred and forty three feet to a post standing on said west line. Thence North eighty eight degrees thirty minutes East six hundred and seventy one feet and seventy five hundredth of a foot to a stake. Thence South one degree thirty minutes East three hundred and forty nine feet to a stake standing in the centre of the Goddard Road. Thence along the centre of said Road South eighty seven degrees West six hundred and fifty eight feet and fifty five hundredth of a foot to place of beginning. Containing 6 3/10 acres. And I do hereby dedicate to the perpetual use of the public the Streets and Alleys as shown thereon, reserving to myself, my heirs and assigns the reversion and reversions thereof whenever discontinued by Laws.

Witness our hands and seals this 31st day of May 1899

In presence of

J. R. Labadie M. D. — Charles A. Labadie {L. S}

E. J. Goodell Esq. — Annie V. Labadie {L. S} Proprietors

State of Michigan } ss. On the 31st day of May 1899, before me the subscriber a Notary Public in and for the County of Wayne, personally appeared the above named Charles A. Labadie and Annie V. Labadie his wife to me known to be the persons described in and who executed the within instrument and acknowledged the same to be their free act and deed.

Elijah J. Goodell
Notary Public in and for County Wayne Mich.

Labadies Subdivision

of the west part of Lot No. 1 of the Subdivision of the Estate of Peter Perry Deceased, West of the Michigan Southern Railroad and north of the Goddard Road.

I hereby certify that the Plat hereon delineated is a correct one and that permanent monuments have been planted at all angles in the boundary of the land platted and at all intersections of Streets and Alleys as shown thereon, All points marked ○ the monuments are of wood.

Elijah J. Goodell
Surveyor

Examined and approved
June 3rd 1899
John F. Eaton
Deputy Auditor General

State of Michigan } ss. I Elijah J. Goodell Register of Deeds, and
County of Wayne } Elijah J. Goodell Surveyor, hereby certify That we have both carefully compared this copy with the original plat of Labadies Subdivision of the west part of Lot No. 1 of the Subdivision of the Estate of Peter Perry Esq. deceased, West of the Michigan Southern Railroad and north of the Goddard Road, and that it is an exact copy thereof and of the whole of said original Plat as the same appears of record in my Office.

Elijah J. Goodell Register of Deeds
E. J. Goodell Surveyor

State of Michigan } ss. I Elijah J. Goodell Register of Deeds, and
County of Wayne } Elijah J. Goodell Surveyor, hereby certify That we have both carefully compared the annexed copy with the plat of Labadies Subdivision of the west part of Lot No. 1 of the Subdivision of the Estate of Peter Perry Esq. deceased West of the Michigan Southern Railroad and north of the Goddard Road and now of record in the Office of said Register of Deeds, and that it is an exact copy therefrom and of the whole of said record.

Elijah J. Goodell Register of Deeds
E. J. Goodell Surveyor

RECEIVED AND FILED.
IN AUDITOR GENERAL'S OFFICE,
AUG 29 1899 189
Deputy Auditor General.

N
W — E
S
Mag. Mer.

Scale 100 feet to the inch

St Johns Street

S. line P. C. 112

Ave. W. line of Lot No 1

Wyandotte Street

John R. Street

Eli. Perry

Goddard Road

Beginning

2521 - 1899