

# PLAT OF THE TOWN OF COPPER HARBOR

LAKE SUPERIOR  
MICHIGAN



Scale of feet 100 to the inch

Surveyed and Drawn



By H. H. Lum

Dec. 1854


Part I

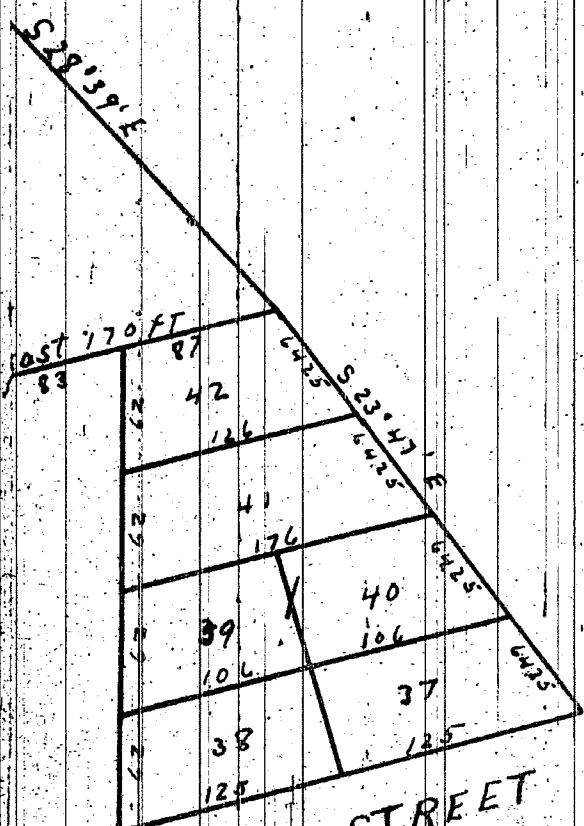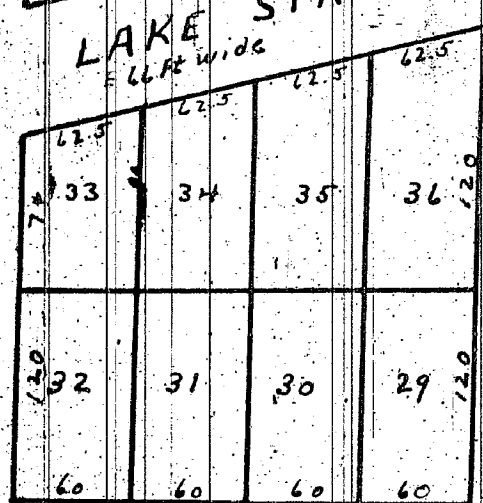


WALL

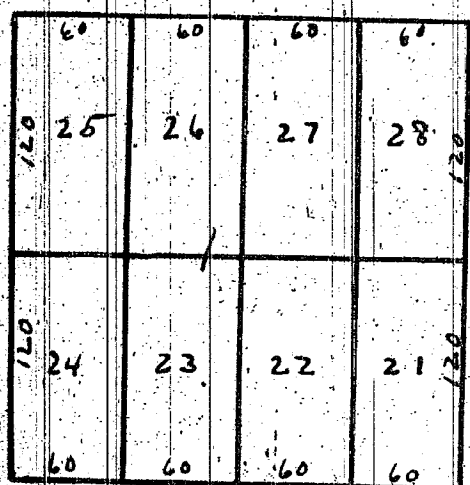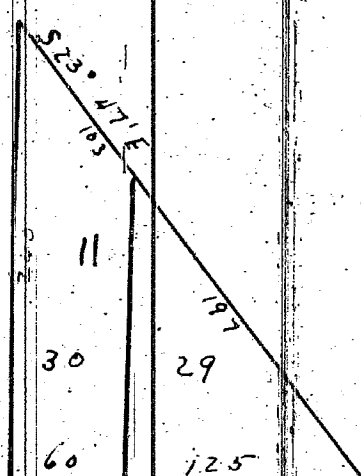


STREET

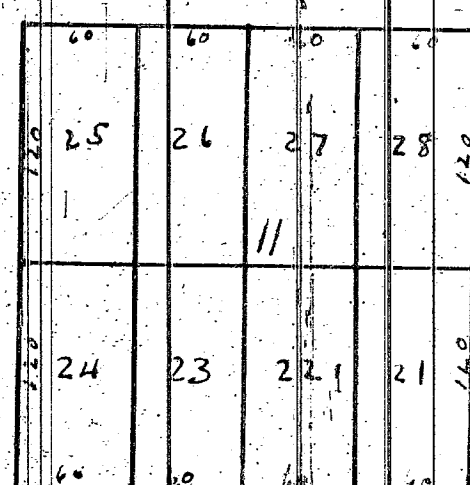



GRATUIT

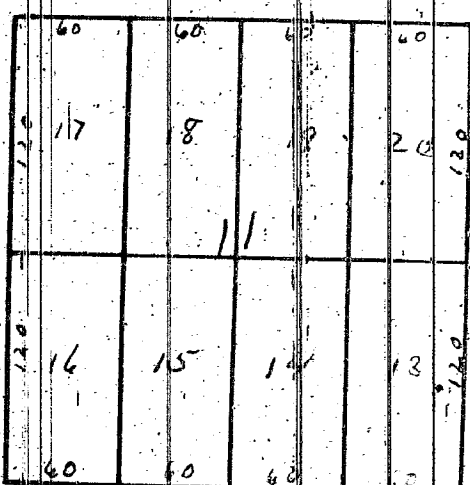

BERNARD

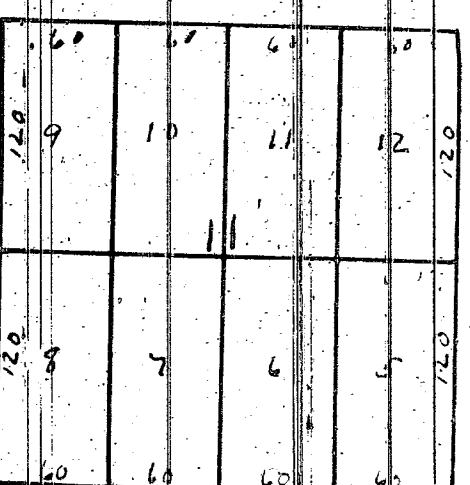


BROCKWAY

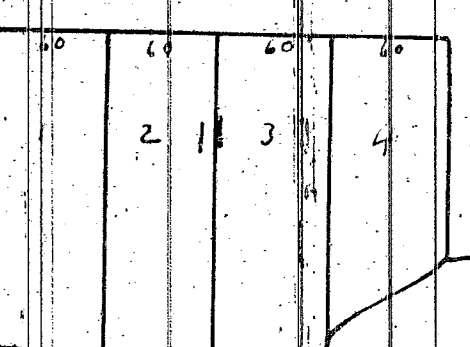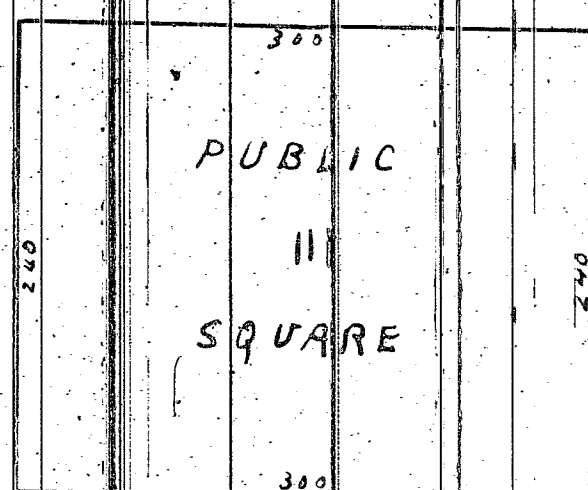


PUBLIC  
SQUARE



STREET

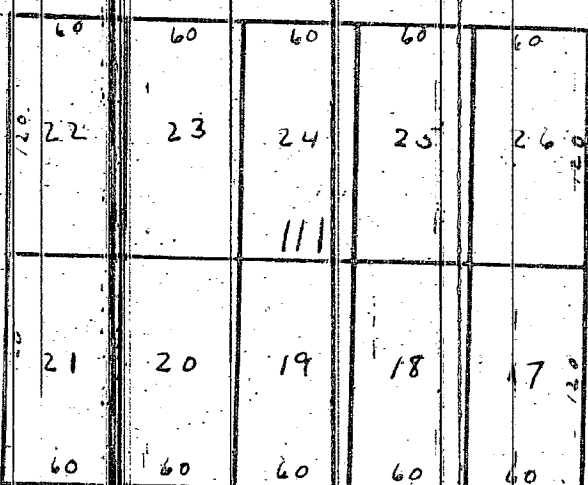

STREET

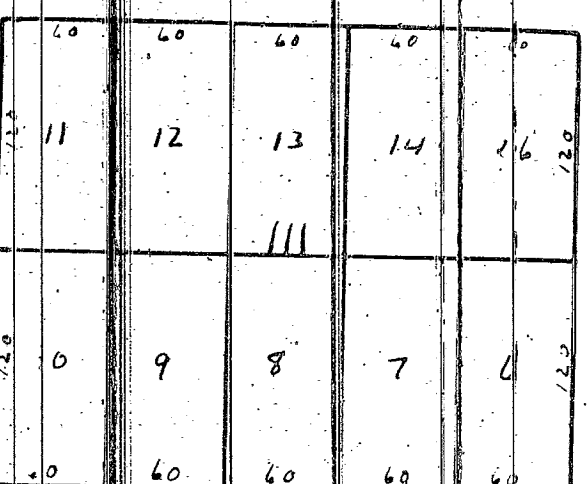


AVENUE

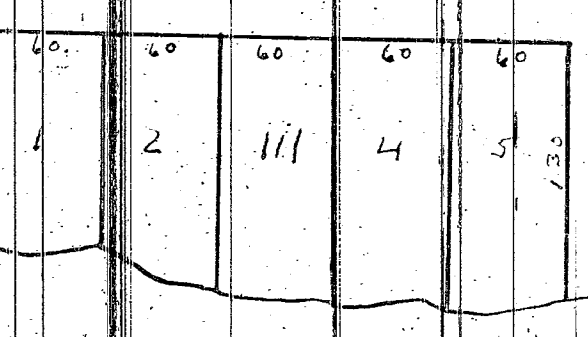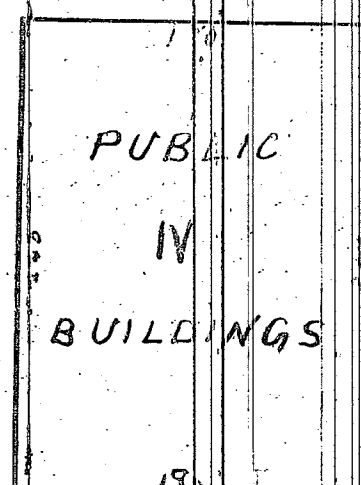


PUBLIC  
BUILDINGS


STREET

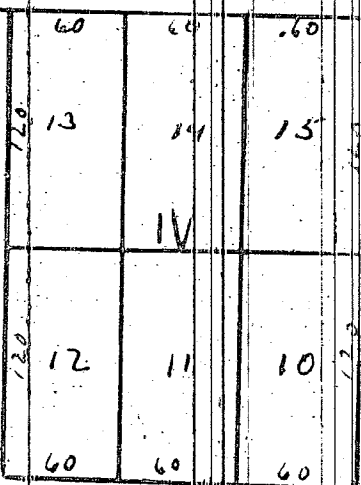


THIRD

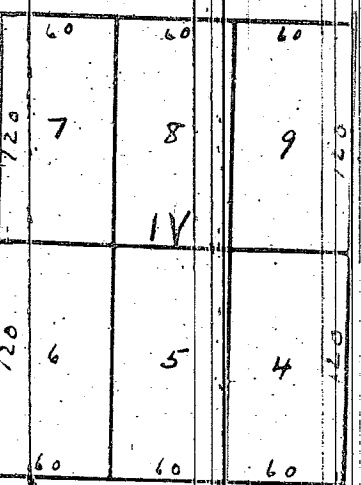



STREET

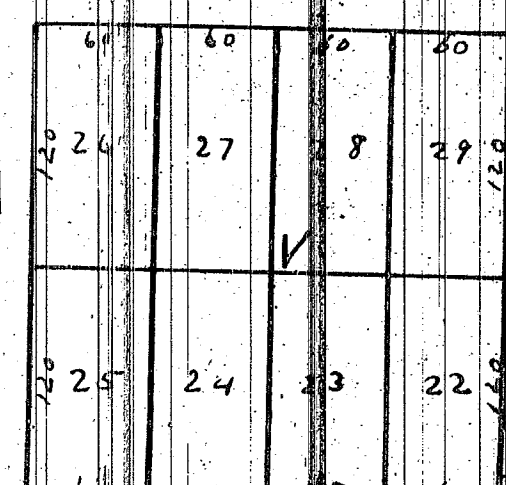


STREET

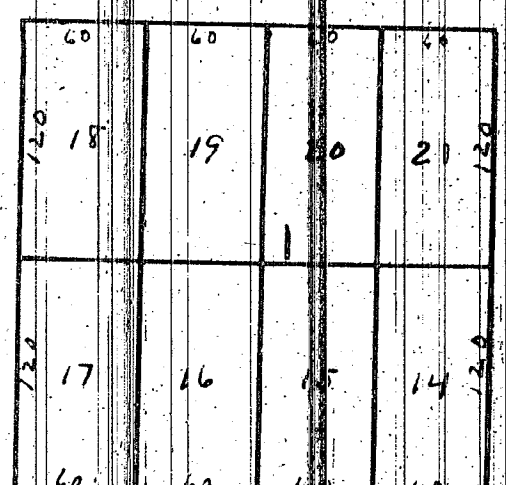


FOURTH

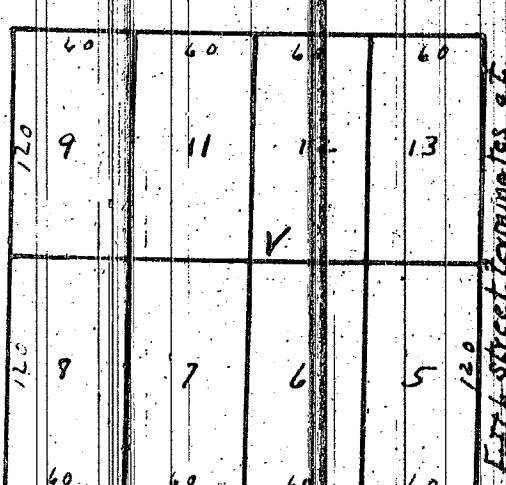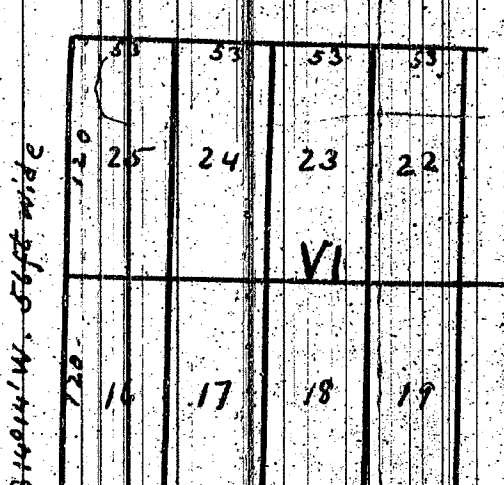

N 75° 46' W 66 ft wide

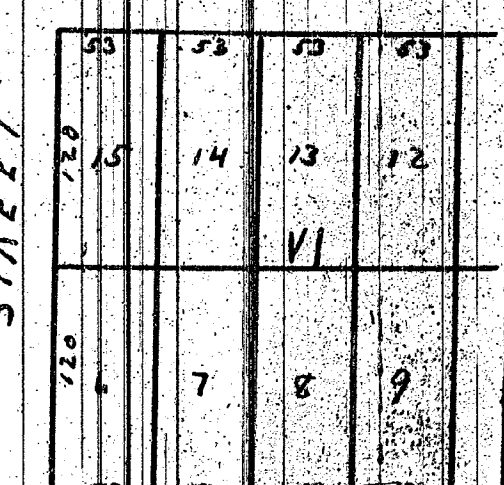

N 75° 46' W 66 ft wide

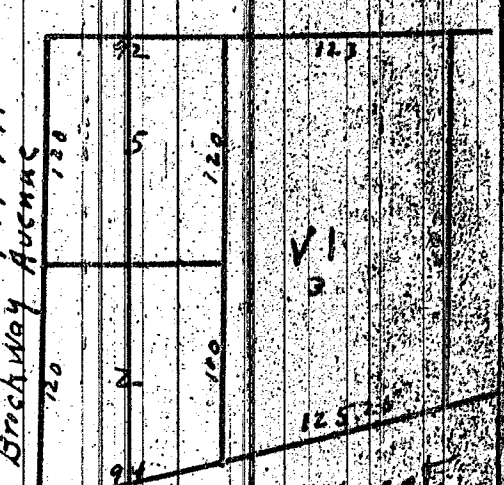

HARBOR STREET



This street extends only low water mark

N 75° 46' W 80 ft wide

