BRADFORD'S ADDITION

TO THE

CITY of ALPENA

Alpena City, 1st Ward, Surveyed & Drawn by Wm. Hines, County Surveyor

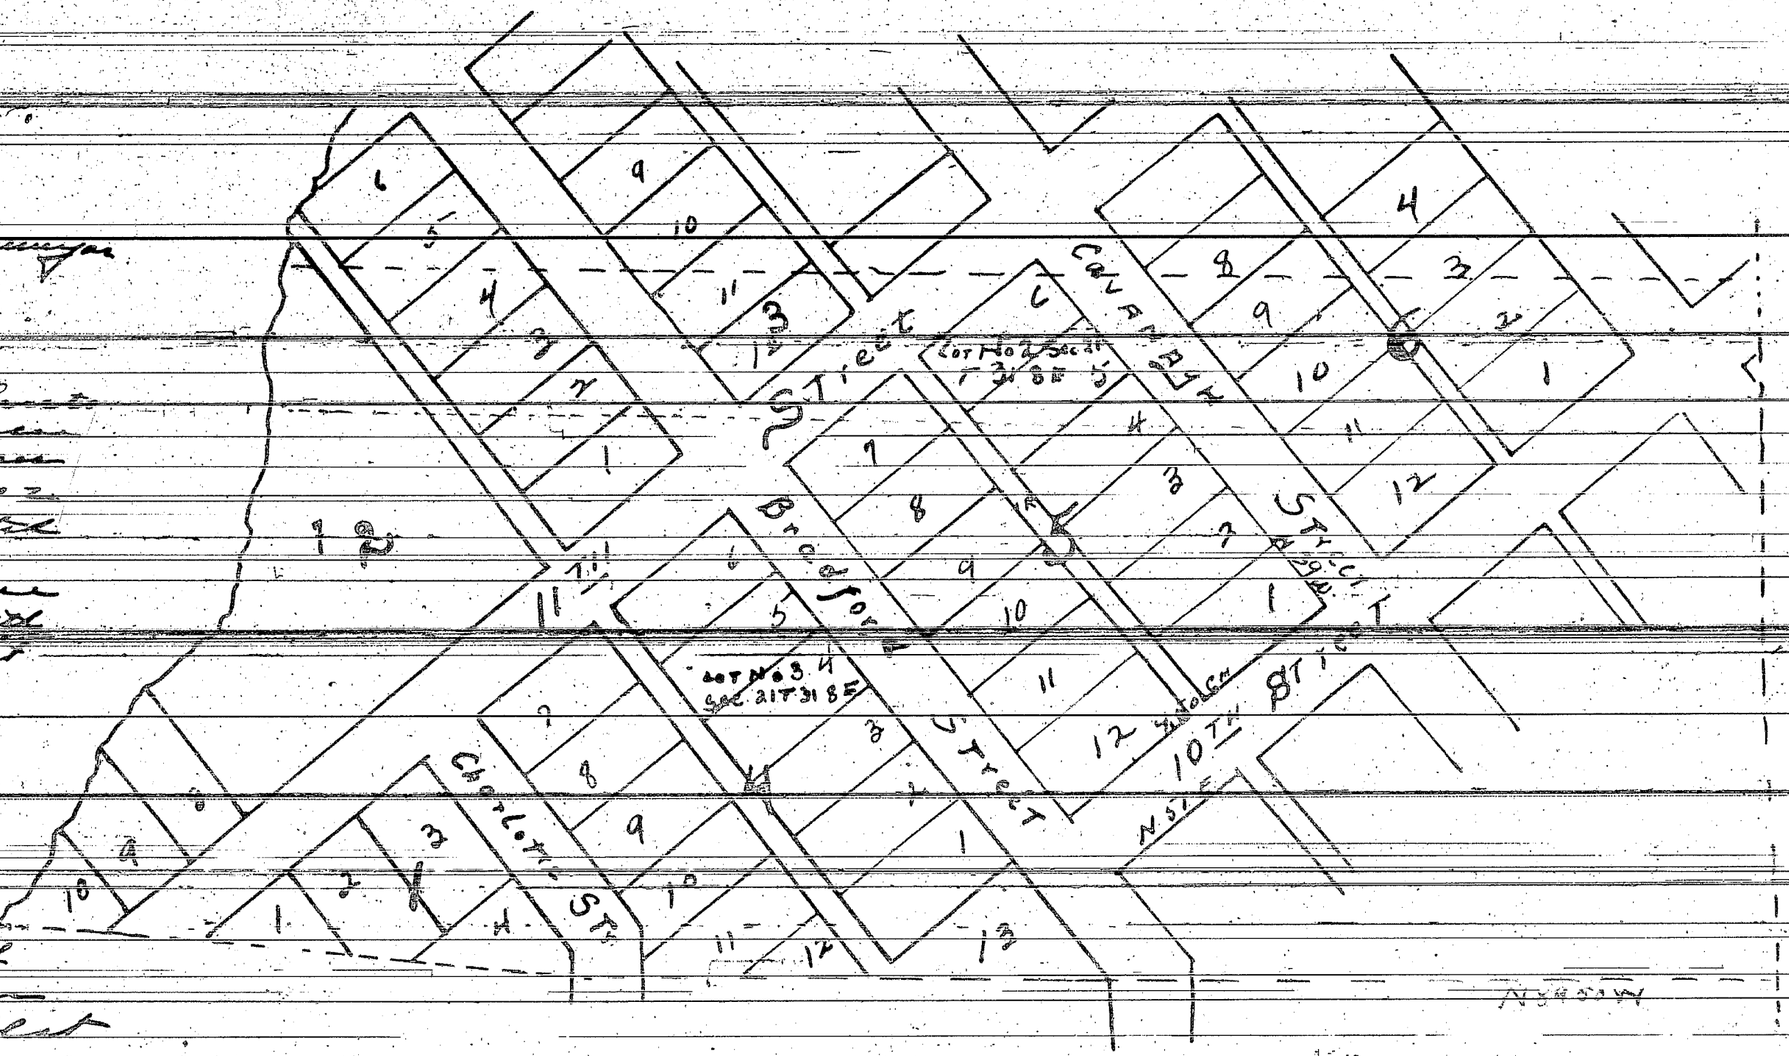

Be it known unto all men that the map or Plat hereto attached represents the following described lands situated in the City of Alpena Co. of Alpena and State of Michigan to wit The NW part of Lot No 3 and South part of Lot No 2 in Sec 21. T 31 N. of Range 8E The town plat is known as Bradfords addition to the City of Alpena and contains one & 1/2 Acres & 2 Lots to each block The streets are 66 feet wide and the east & west alleys are 16 ft wide both of which are hereby dedicated to the use of the public as marked on said plat and the Lots and Blocks are of the dimensions and sizes respectively as marked Numbered and surveyed as said map and there is hereby expressly reserved and set apart upon each side of every street of said plat the space of 12 feet for purposes of said Wards and Blank lines to be used for those purposes forever The Blocks are Numbered with red ink and the Lots with black ink and the boundaries are marked with red ink. The West boundary is the Bank of the Thunder Bay River. The above described land upon which said Plat is laid out belongs to Henry D. Bradford of Alpena and the said Bradford does hereby dedicate the same and convey to the public use the several Lots as the same are designated and marked out on said map with the reservation from the Alpena Water Power Co. of the right to use said plat as may be necessary in the building and maintaining of their dam. In witness whereof the said Henry D. Bradford has hereto set his hand and seal this 2nd day of August 1873

Signed, sealed & delivered in presence of H. D. Bradford (SS)

A. Hoffer. J. T. Clark

State of Michigan } ss
County of Alpena }

On this 14th day of Aug 1873 before me the subscriber a Notary Public in and for said County personally came the above named Henry D. Bradford to me known to be the same person described in and who executed the foregoing instrument of dedication and personally acknowledged the same to be his free act and deed.

A. Hoffer. Notary Public.
Alpena Co. Mich.

State of Michigan }
County of Alpena } ss

Recorded this 2nd day of Sept 1874 at 2 o'clock P.M. and recorded in Liber A of Deeds on pages 18 & 19

Geo. Mc Neil
Register

I hereby certify that this plat is a correct copy of the Plat now on record in the Register of Deeds office having made under the Supervision of the Auditor General by tracing the plat and record and affixing thereto a carefully compared copy of the Certificate of the Dedication

Dated this 19th day of Sept 1911

Ray C. Warner
Clerk, and ex officio