


Mrs. Carter's Addition
to
the Village of ALPENA
COUNTY OF ALPENA STATE OF MICHIGAN

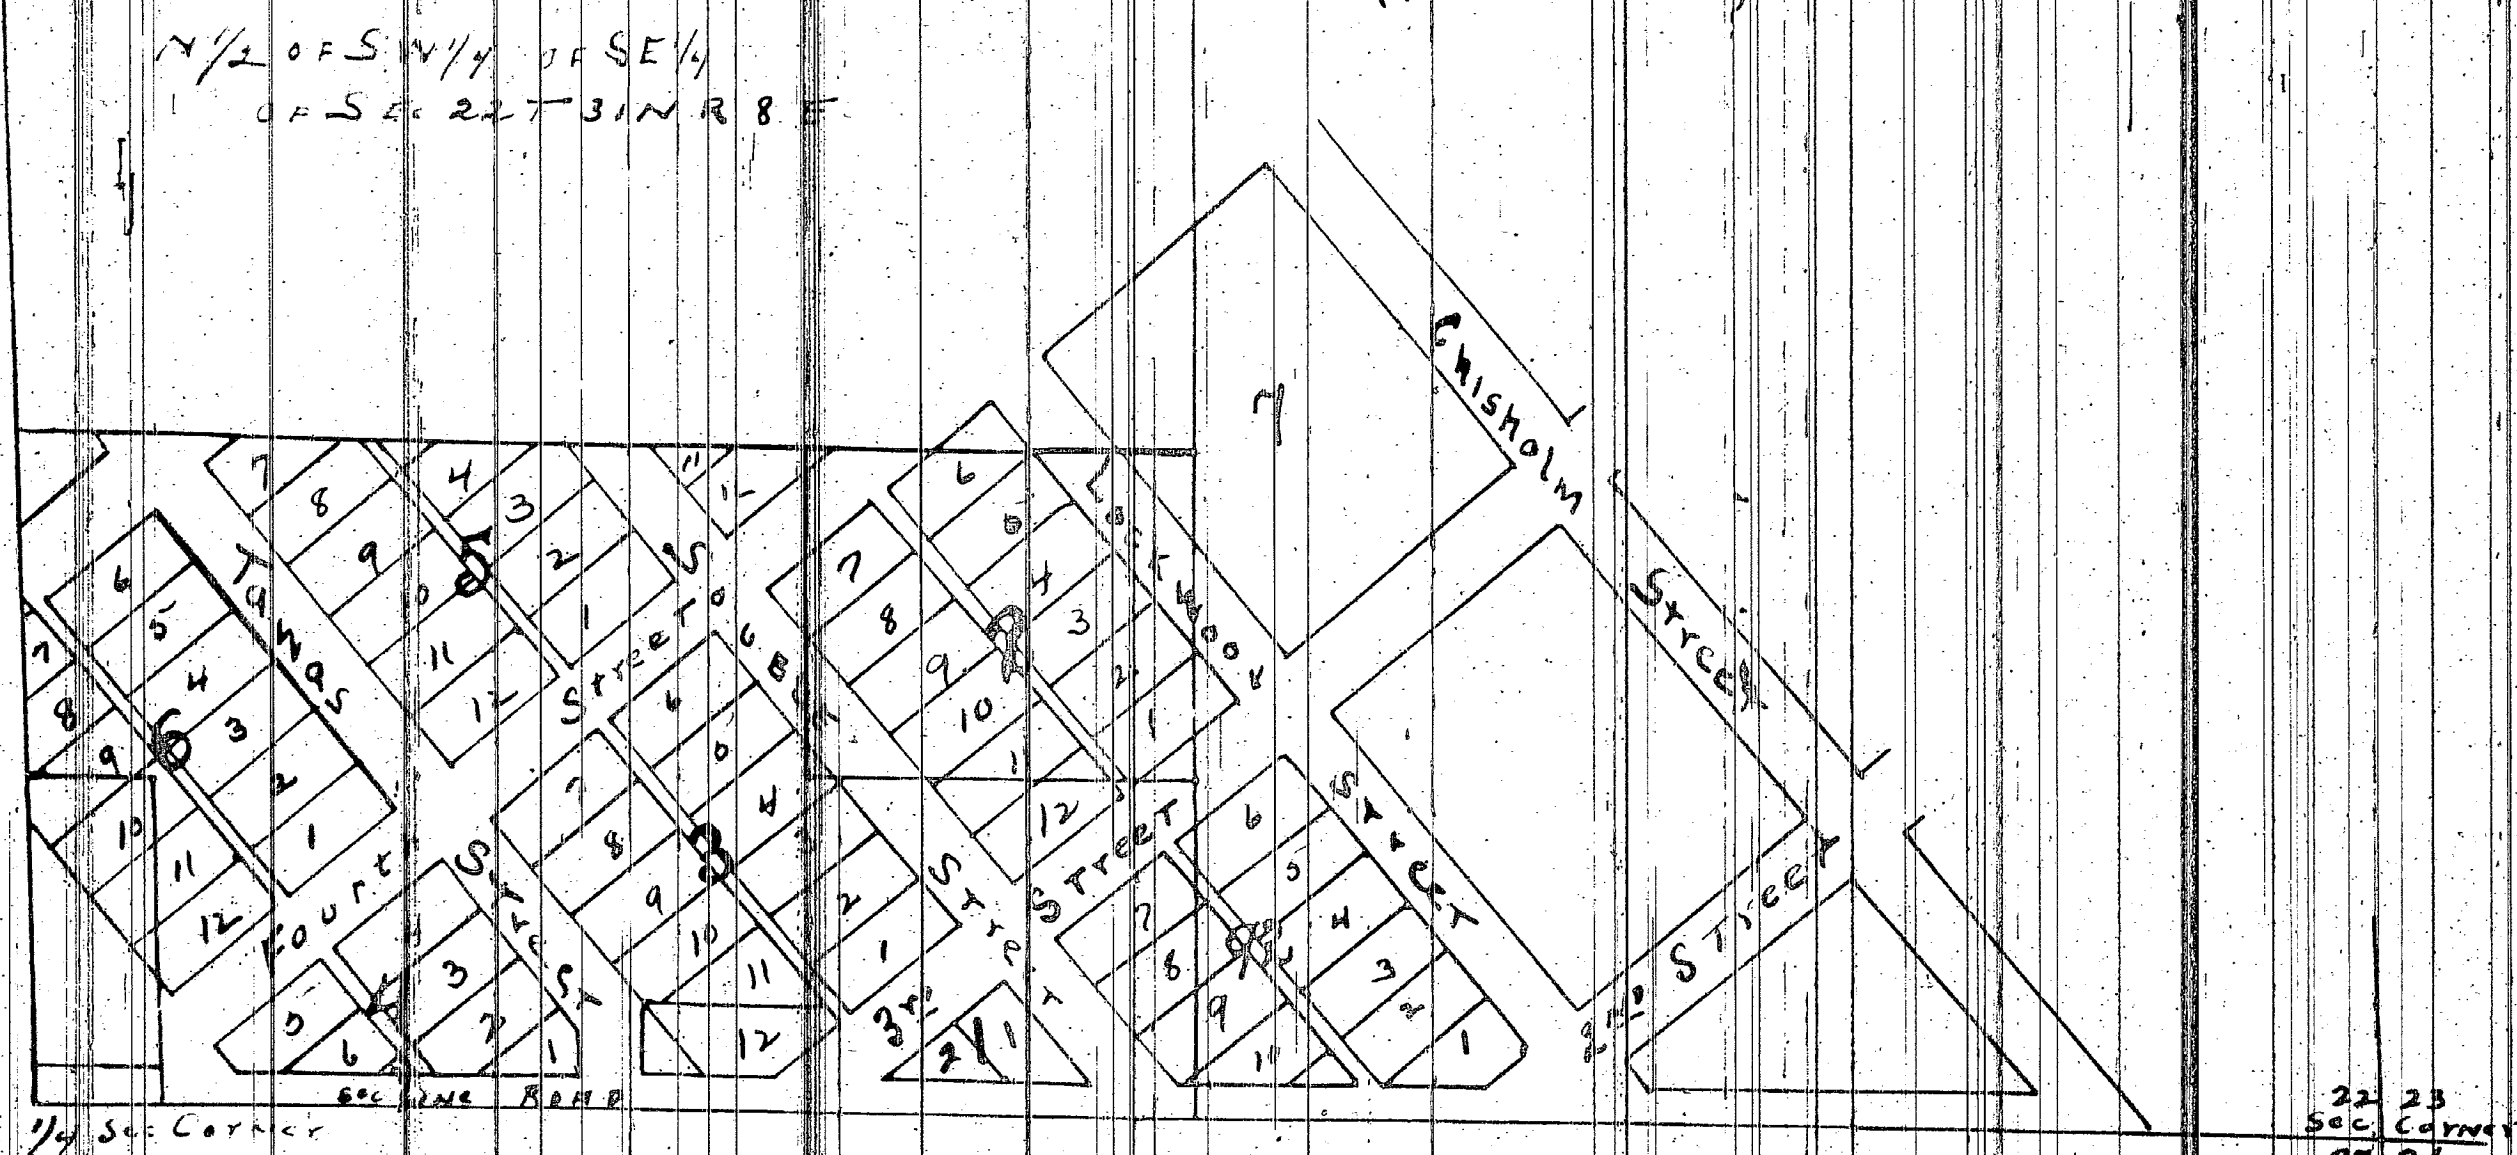

Be it known to all men that the map or Plat hereto attached comprising a part of the following described land situated in the Township of Alpena County of Michigan and State of Michigan to wit South half of South west Quarter of East Quarter of Section 23 in Township 31 North of Range 8 East. The said Plat is designated as Mrs. Carter's Addition to the Village of Alpena and is drawn on a scale of three chains to an inch. The streets are 66 ft wide and the alleys are 17 feet wide and lots and blocks are of the situation and size respectively as marked on said plat. The lots are marked in black ink and the blocks in red ink and there is hereby expressly reserved and set apart upon each side of every street of said Plat the space of 12 feet for purposes of side walks and shade trees to be used for those purposes hereinafter. The above described land upon which said plat is laid out belongs to Mrs. Sarah K. Carter of Alpena and she the said Sarah K. Carter does hereby dedicate it apart and convey to the public use the tenement street and alleys in the same are designated and marked and being the said map or Plat with the reservation herein expressed she certifies that on the 21st day of April in the year of our Lord and King of England and King of the United States of America she has signed her name and seal the said Sarah K. Carter.

Signed, sealed, delivered in presence of Sarah K. Carter (ss)
O. Kopper. N. Carr.

State of Michigan) On the 21st day of July 1867 personally appeared before
County of Alpena) me the undersigned a Notary Public in and for said County
personally known the above named Sarah K. Carter known to me to be
the person who executed the foregoing map and instrument and
acknowledged the same to me her free act and deed and she has the use
and purpose therein expressed.

O. Kopper Notary Public
Alpena Co. Mich.

Running was made July 23 1867
at 8 O'clock A.M. and recorded in
Book C of Records on page 463.

O. Kopper Register

I hereby certify that the Plat is a correct
copy of the Plat now on record in the
Register of Deeds office being made under
the supervision of the Auditor General
by tracing the Plat on record and
affixing thereto a carefully compared
copy of the Declaration and Certificate.

Dated the 18th day of Sept 1891

Ray C. Warner
Clerk, and Tax Dept