PLAT of
CRAIN'S Subdivision of Lot 95 of PRIVATE CLAIM 563.
Springwells. Wayne County. Michigan.
T.2 S. R.11 E.

J. F. Munro. Sur.

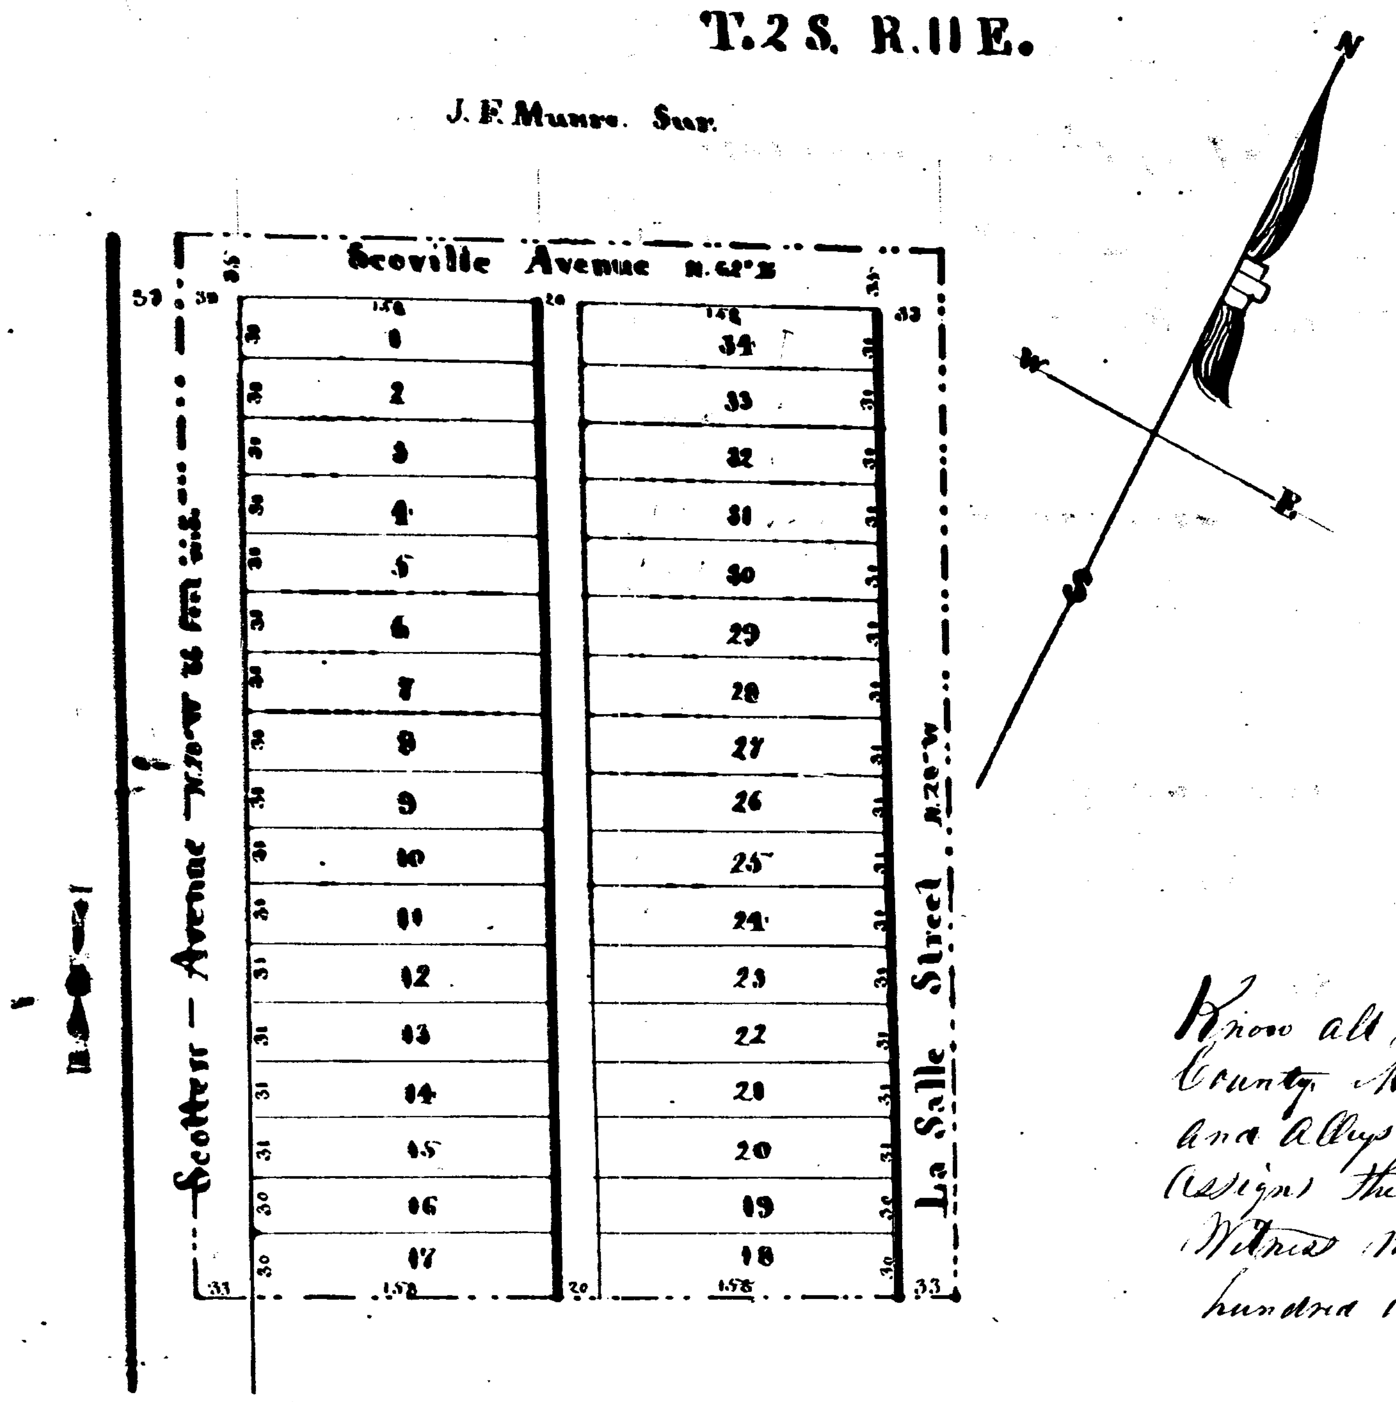

I John F. Munro do hereby certify the foregoing Plat to be correct by actual Survey. Detroit April 22nd 1875

John F. Munro Sur.

State of Michigan }
County of Wayne } ss

On this Twenty fourth day of April in the year Eighteen hundred and Seventy five before me the Subscriber a Notary Public in and for Said County personally appeared John F. Munro to me Known to be the same person described in and who executed the above Certificate and acknowledged the same to be his free act and deed

Daniel B. Brown
Notary Public
in & for Wayne County
Michigan

Know all men by these presents that I Horatio Crain of the City of Detroit Wayne County Michigan do hereby dedicate to the Public the perpetual use of the Streets and Alleys as represented on the foregoing Plat. Reserving to myself my heirs and Assigns the Reversion thereof whenever the same may be discontinued by Law Witness my hand and Seal this Twenty Second day of April in the year Eighteen hundred and Seventy five,

Horatio Crain {Seal}

State of Michigan }
County of Wayne } ss

On this Twenty fourth day of April in the year Eighteen hundred and Seventy five before me the Subscriber a Notary Public in and for Said County personally Appeared Horatio Crain to me Known to be the same person described in and who executed the above Instrument and acknowledged the same to be his free act and deed

Daniel B. Brown
Notary Public
in & for Wayne County
Michigan

Included in City of Detroit by
Act of May 26, 1885

311-6

We Charles Dupont Register of Deeds for the County of Wayne, Michigan and John F. Munro Surveyor do hereby certify that we have carefully compared the Plat of Crain's Subdivision of Lot 95. of Private Claim 563 in the Town of Springwells. Wayne County Michigan with the Original Plat of Said Subdivision and do also certify that it is an exact duplicate Copy thereof and of the whole of Such Plat

Charles Dupont Register
John F. Munro Surveyor

We Charles Dupont Register of Deeds for the County of Wayne, Michigan and John F. Munro Surveyor do hereby certify that we have carefully compared the Plat of Crain's Subdivision of Lot 95 of Private Claim 563 Springwells, Wayne County Michigan with the one now of Record in the Registers Office of Wayne County, Michigan and do also Certify that it is a true Transcript from and of the whole of Such Record

Charles Dupont Register
John F. Munro Surveyor

Received and filed in Auditor
General's Office May 3. 1875
H. R. Pratt
Chandler

Recorded April 24th AD 1875
at 3.20 Oclock P.M.
Chas Dupont
Register

72

PLAT of
CRAIN'S Subdivision of Lot 95 of PRIVATE CLAIM 563.
Springwells. Wayne County. Michigan.
T.2 S. R.11 E.

J. F. Munro. Sur.

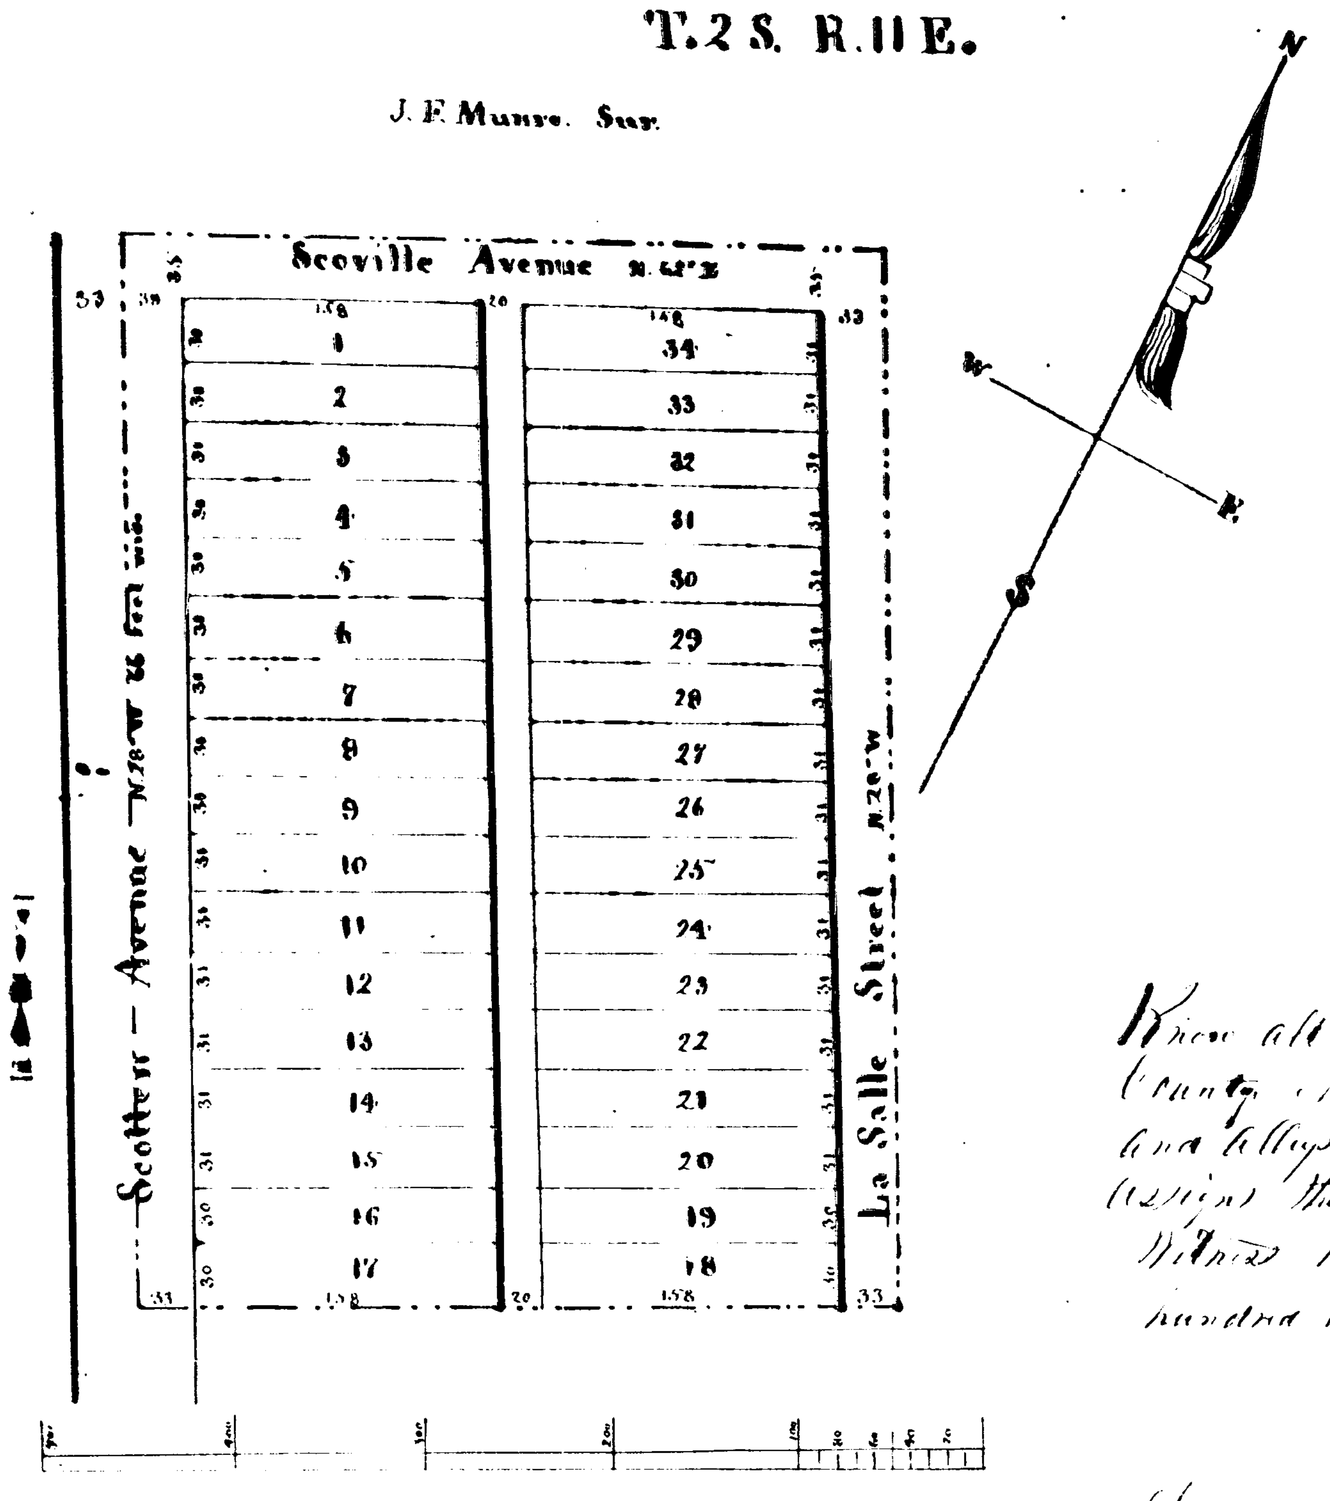

I John F. Munro do hereby certify the foregoing Plat to be correct by actual Survey. Detroit April 22nd 1875
John F. Munro Sur.

State of Michigan }
County of Wayne } ss

On this Twenty fourth day of April in the year Eighteen hundred and Seventy five before me the Subscriber a Notary Public in and for said County personally appeared John F. Munro to me known to be the same person described in and who executed the above Certificate and acknowledged the same to be his free act and deed.
Daniel B. Brown
Notary Public
in & for Wayne County
Michigan

Know all men by these presents that I Horatio Crain of the City of Detroit Wayne County Michigan do hereby dedicate to the Public the perpetual use of the Streets and Alleys as represented on the foregoing Plat, Reserving to myself my heirs and assigns the Reversion thereof whenever the same may be discontinued by Law. Witness my hand and Seal this twenty second day of April in the year Eighteen hundred and Seventy five.

Horatio Crain [Seal]

State of Michigan }
County of Wayne } ss

On this Twenty fourth day of April in the year Eighteen hundred and Seventy five before me the Subscriber a Notary Public in and for said County personally appeared Horatio Crain to me known to be the same person described in and who executed the above Instrument and acknowledged the same to be his free act and deed.
Daniel B. Brown
Notary Public
in & for Wayne County
Michigan

Included in City of Detroit by
Act of May 26, 1875

We Charles Dupont Register of Deeds for the County of Wayne Michigan and John F. Munro Surveyor do hereby certify that we have carefully compared the Plat of Crain's Subdivision of Lot 95 of Private Claim 563 in the Town of Springwells Wayne County Michigan with the Original Plat of said Subdivision and do also certify that it is a correct duplicate Copy thereof and of the whole of such Plat

Charles Dupont Register
John F. Munro Surveyor

We Charles Dupont Register of Deeds for the County of Wayne Michigan and John F. Munro Surveyor do hereby certify that we have carefully compared the Plat of Crain's Subdivision of Lot 95 of Private Claim 563 Springwells Wayne County Michigan with the one now of Record in the Registers Office of Wayne County Michigan and do also certify that it is a true transcript from and of the whole of such Record

Charles Dupont Register
John F. Munro Surveyor

Received and filed in Auditor General's Office May 3, 1875
H. R. Pratt
Clerk

Recorded April 24th AD 1875
at 3.20 Oclock P.M.
Chas Dupont
Register

30365

STATE OF MICHIGAN

CIRCUIT COURT FOR THE COUNTY OF MECOSTA

[illegible] Y and [illegible] ABETH J. [illegible]

Plaintiffs

-vs-

AUDITOR GENERAL OF THE STATE OF MICHIGAN, CONSUMERS POWER COMPANY, a Michigan corporation, MECOSTA COUNTY ROAD COMMISSION; JOHN [illegible], Colfax Township Supervisor,

Defendants

JUDGMENT OF PARTIAL VACATION

119

At a session of said Court, held at the Court House in the City of Big Rapids, in said County, on the 6th day of February, 1964.

PRESENT: HONORABLE HAROLD VANDOMELEN, Circuit Judge

This cause having come on to be heard on the Petition filed herein and [illegible] by the said Defendants, and proofs having been taken in open [illegible] facts and circumstances stated in said Petition, and the Court having [illegible] and being fully advised in the premises, and, it [illegible] the facts and circumstances warrant the relief requested and that the interest of all others, including the Defendants, have been protected,

[illegible] that that portion of Morse Heights, a [illegible] Quarter (SW 1/4), Section Six (6), [illegible] Range Nine (9) West, Colfax Township, Mecosta [illegible] South and adjacent to Lots Seventeen (17) [illegible] as a public road within said recorded [illegible] as a parcel of land twenty (20) feet in [illegible] as a public road for public use within said [illegible] the same is hereby vacated insofar as being a part [illegible] further, said portion [illegible] no longer designated [illegible] as such.

[illegible]

s/ Norman Mason

[illegible]

s/ Harold Van Domelen
Harold VanDomelen, Circuit Judge

Date June 11-1964
A true copy.
Signed:
Norman Mason
Norman Mason
Mecosta County Clerk