


Plat of
Peter Rivers
Sub-division
of the
Village of Port Austin

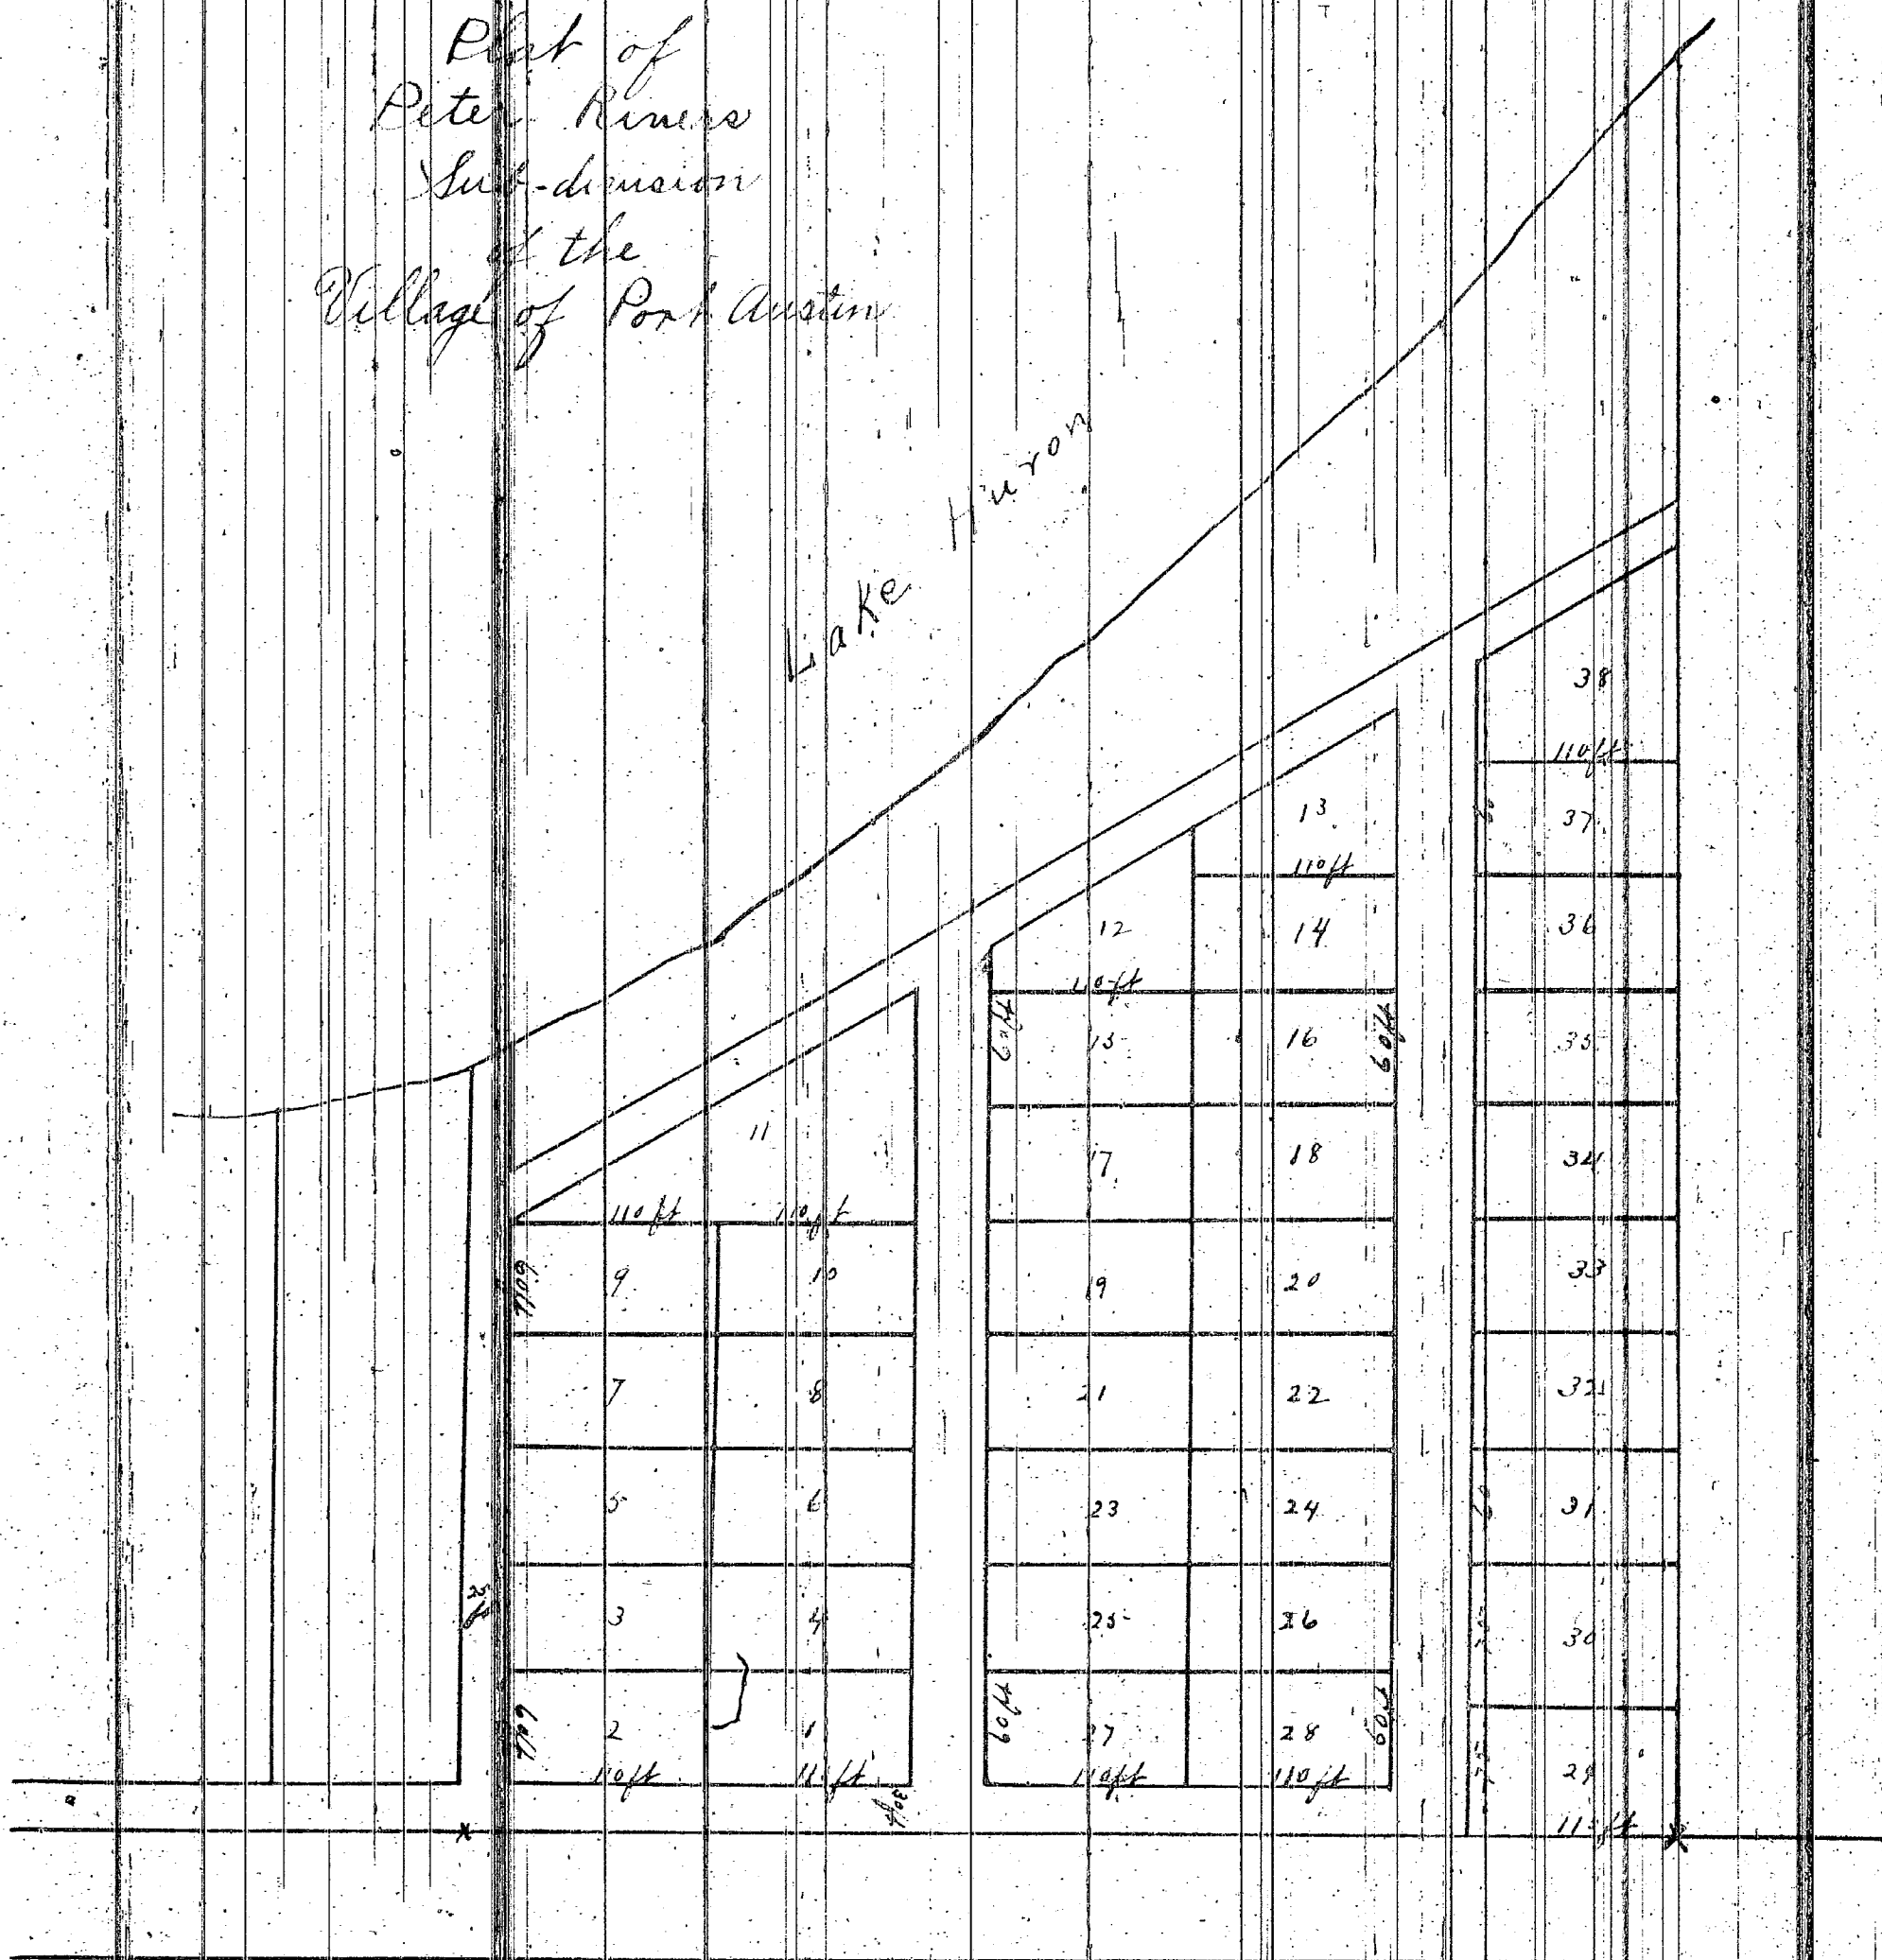

Peter Rivers
to
Village of Port Austin

Received for Record Aug. 10, 1868 at 9 o'clock A.M.
Richard Smith, Deputy Register

Be it Remembered that we Peter Rivers and Catharine his wife of the Township of Port Austin County of Huron and State of Michigan who are the proprietors of the land described in the within Plat, do by these Presents give and dedicate to the Public use forever the Streets as laid out and designated in said Village Plat reserving for ourselves and our heirs and assigns the reversion or reversions thereof whenever the same may be discontinued by law. In witness whereof we have hereunto set our hands and seals this 16th day of June 1868.

Signed, sealed and delivered in presence of
Richard Smith.

Peter ^{his} Rivers 
Catharine ^{her} Rivers 

State of Michigan } On the 16th day of June, A.D. 1868, before me a Notary Public,
County of Huron } and for said County personally came Peter Rivers and
Catharine, his wife known to me to be the persons who executed the foregoing instrument
and acknowledged the same to be their free act and deed, and the said Catharine Rivers
on a private examination by me separately and apart from her said husband acknowledged
that she executed the same freely and without any fear, compulsion from any one.

Richard Smith
Notary Public.

I hereby certify that this plat is a correct copy of the plat
now on record in the Register of Deeds office being made
under the supervision of the Auditor General by tracing the plat
on record and affixing thereto a copy of the dedication and
Certificate

Dated this 20th day of Sept. 1911.

John Robinson
Clerk and Sec. of St.