


MAP OF
ROGERS & DAFOE'S ADDITION TO
THE CITY OF
ALPENA, MICHIGAN
SCALE 120 FEET TO 1 INCH

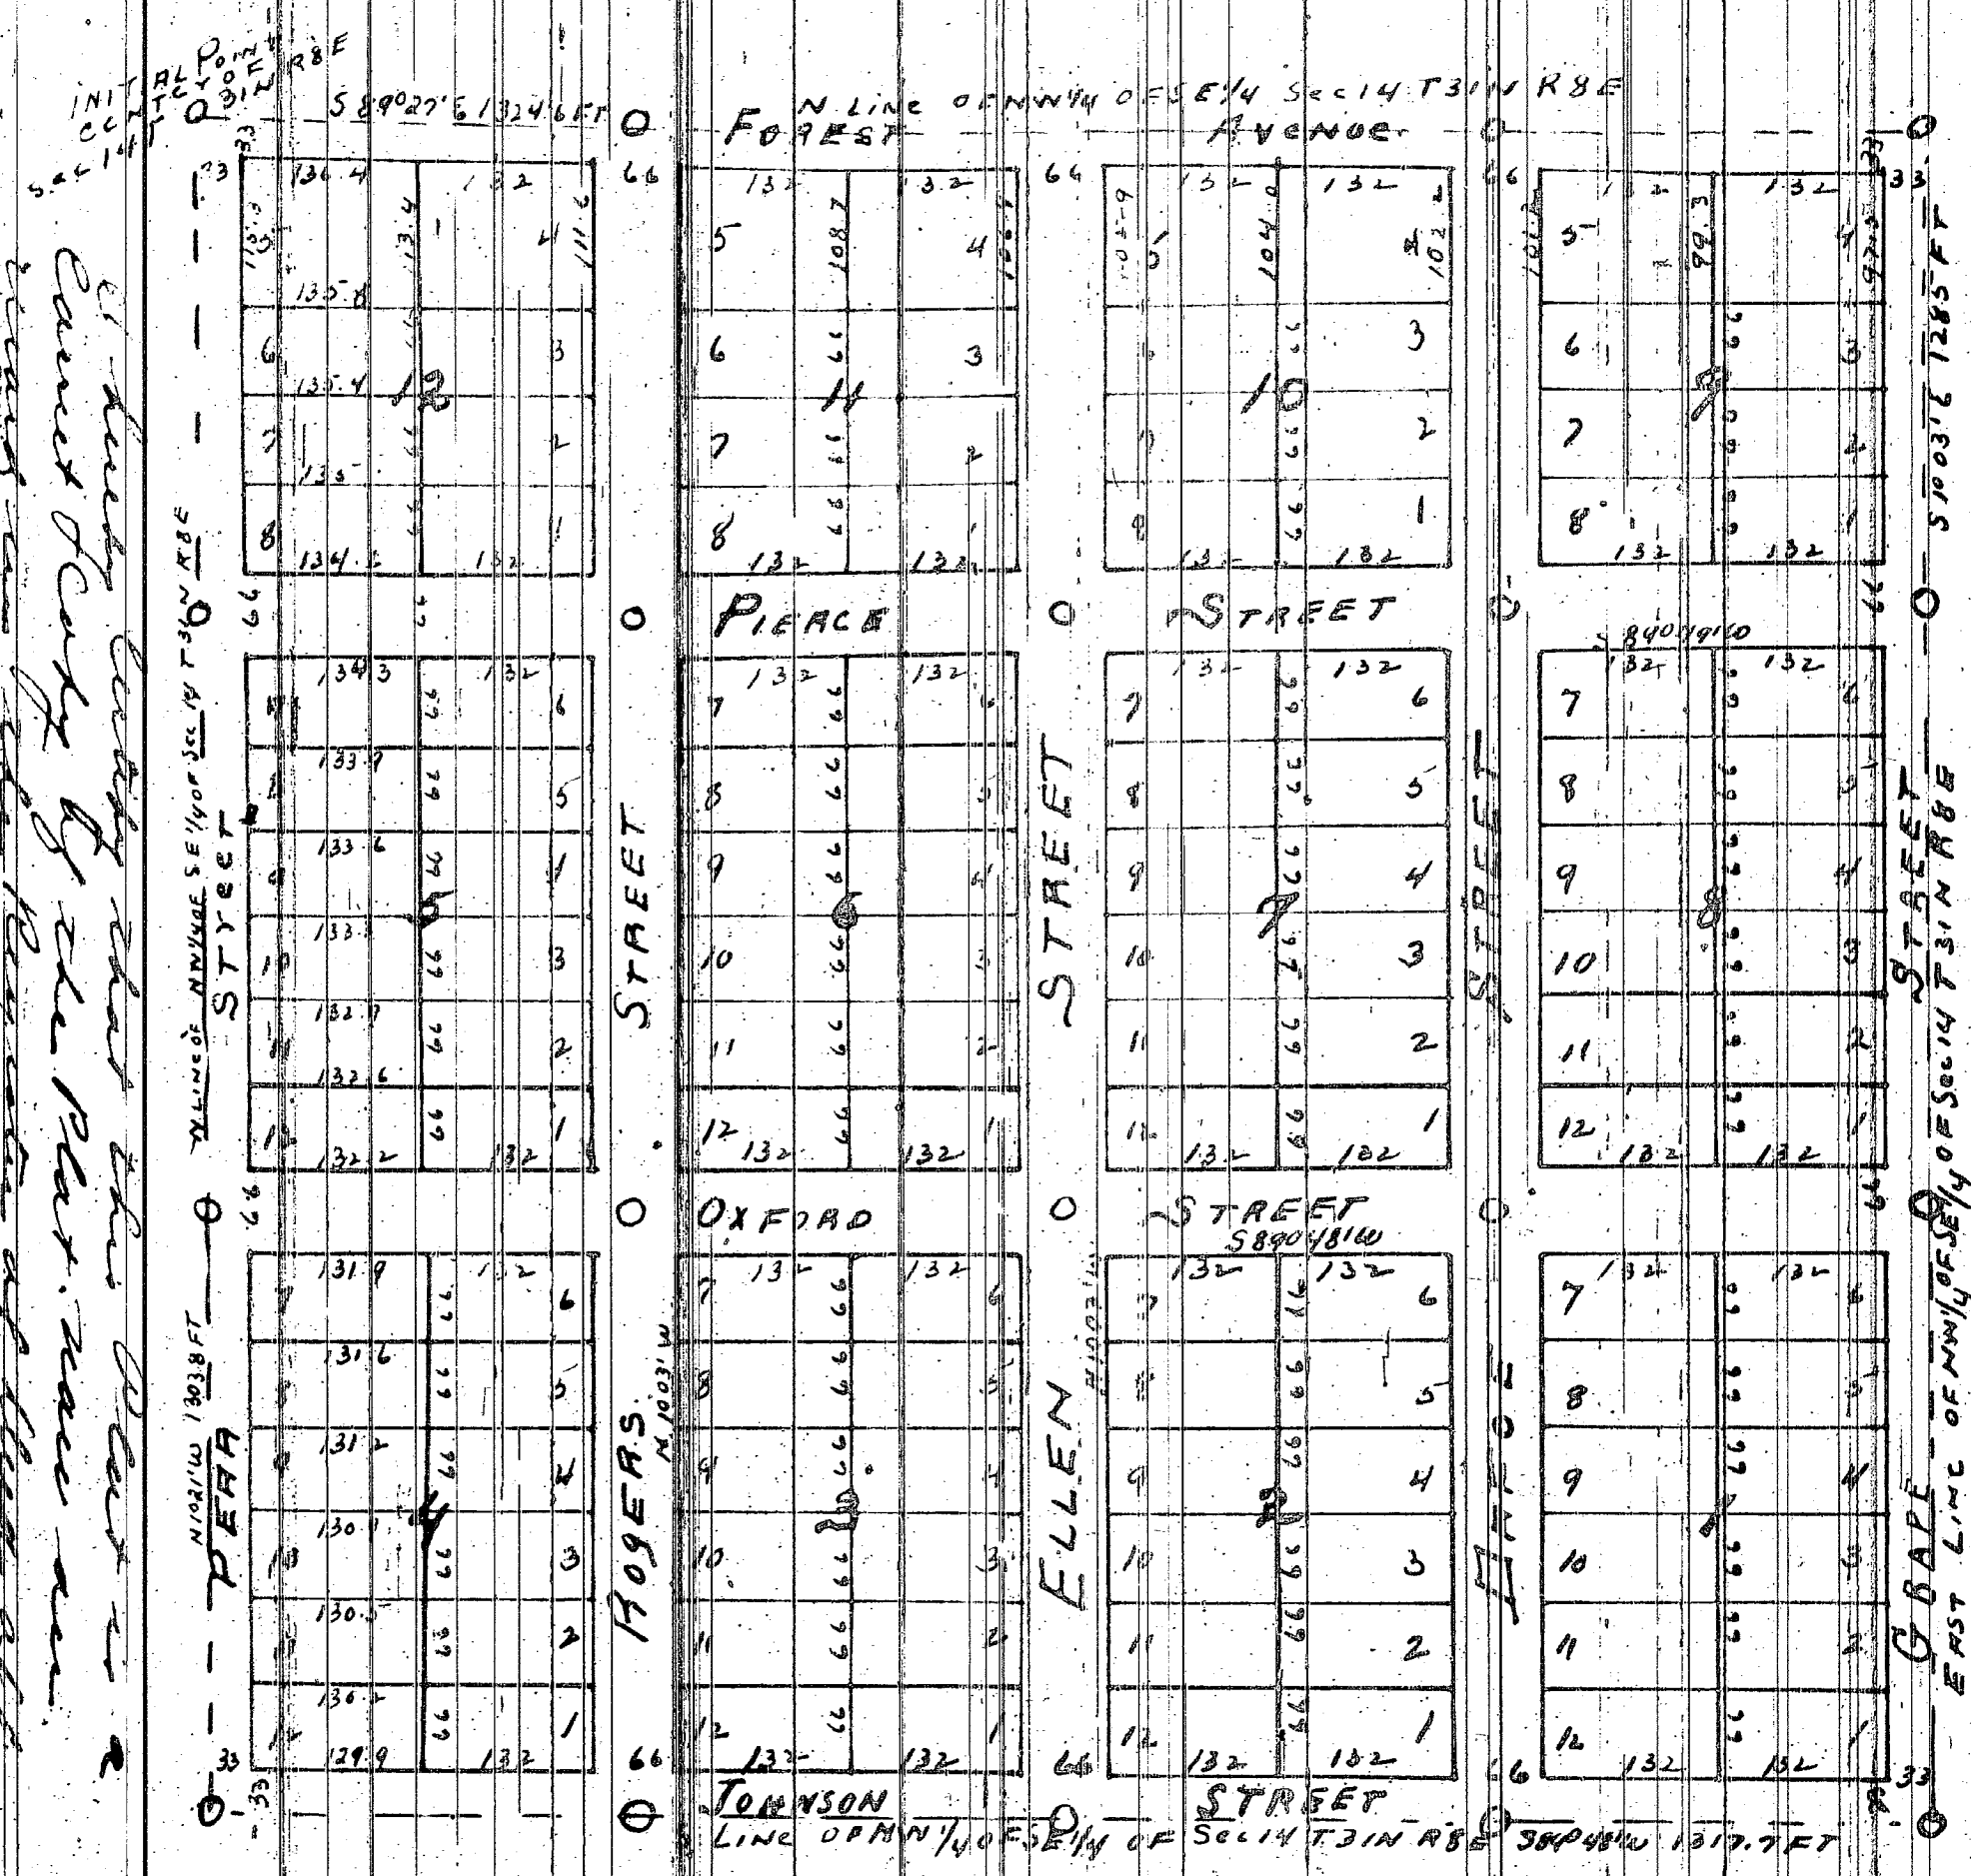

11906

Surveyors Certificates - I hereby certify that the plat is a correct copy of the plat now on file in the office of the Register of Deeds of the County of Alpena, Michigan, and that the same is a true and correct copy of the original plat of Rogers & Dafoe's Addition to the City of Alpena, Michigan, as shown on said plat and at all intersections of streets.

Witness my hand and seal of office this 10th day of Oct 1892.

Jay E. Warner
Register of Deeds, Alpena, Mich.

DESCRIPTION

More particularly described as follows: To wit: Commencing at the center of sec. 14, T31N, R8E, thence S. 84° 03' 16" E. an east and west 1/4 line in said section 14, 1324.6 ft thence S. 84° 03' 16" E. in north and south 1/4 line in 86 1/4 of sec. 14, 1245.7 ft thence S. 84° 03' 16" E. in north and south 1/4 line in 86 1/4 of sec. 14, 1317.7 ft. thence S. 84° 03' 16" E. in north and south 1/4 line in 86 1/4 of sec. 14, 1303.8 ft to center of section 14 (Place of beginning) Note (Cause of line on plat not shown true meridian) Oct 20 1892.

Surveyors Certificate - I hereby certify that the plat herein delineated is a correct and true plat permanent monument consisting of cedar stakes 3 feet long and 3 inches square, have been planted at all points marked thereon as shown thereon at all intersections of streets and at all intersections of streets.

Witness my hand and seal of office this 10th day of Oct 1892.

Jay E. Warner
Register of Deeds, Alpena, Mich.

State of Michigan } we Charles H. Nash, Register of Deeds, and Wm. H. LeRoy, Surveyor, hereby certify that we have each carefully compared the copy with the original plat of Rogers & Dafoe's Addition to the City of Alpena, Michigan, and that it is an exact copy thereof and of the whole of such original map and plat.

Charles H. Nash, Register of Deeds.
Wm. H. LeRoy, Surveyor.

DEDICATION - I have all men by these presents that Wm. William E. Rogers and Ella Rogers his wife and Lemuel S. Dafoe and Marie M. Dafoe his wife have planned the land embraced in the annexed plat to be conveyed land out and slated to be known as Rogers & Dafoe's Addition to the City of Alpena, Michigan, and that the tract is shown on said plat as being dedicated to the use of the public.

WITNESSED } by Wm. H. LeRoy, Surveyor }
B } By Charles H. Nash, Register of Deeds }
Orlando S. Partidge, Notary Public }
John H. Haines }
Proxies

State of Michigan } On the 15th day of Oct 1892 before me a Notary Public in and for said }
County of Alpena } County personally came the above named William E. Rogers and Ella Rogers and Lemuel }
S. Dafoe and Marie M. Dafoe known to me to be the persons who executed the above }
dedication and they acknowledged the same to be their free act and deed }
Orlando S. Partidge, Notary Public

Register of Deeds } Received for record the 11th day of Nov. A.D. 1892 at 10 o'clock and recorded }
Alpena County } by me in Liber 2 of Plats and page 11 }
Charles H. Nash, Register of Deeds

EXAMINED & APPROVED
Dec. 10th 1892
H. R. PRATT, Deputy Auditor General

Approved by the Common Council.
The plat of Rogers & Dafoe's Addition to the City of Alpena is approved by the Common Council of the City of Alpena, County of Alpena, State of Michigan this 6th day of Nov. A.D. 1892.

Andrew H. Haines, Mayor
Wm. P. McManis, Register