

Section Line on North Side of N.E. 1/4 of N.W. 1/4 - Section 11 - Town 16 N. R. 10 E. - Mich. - - - - -

State of Mich.

PLAT

of

PIDGION


as conveyed by R. Sullivan

for

John W. and C. A. Applegate

in March

1898

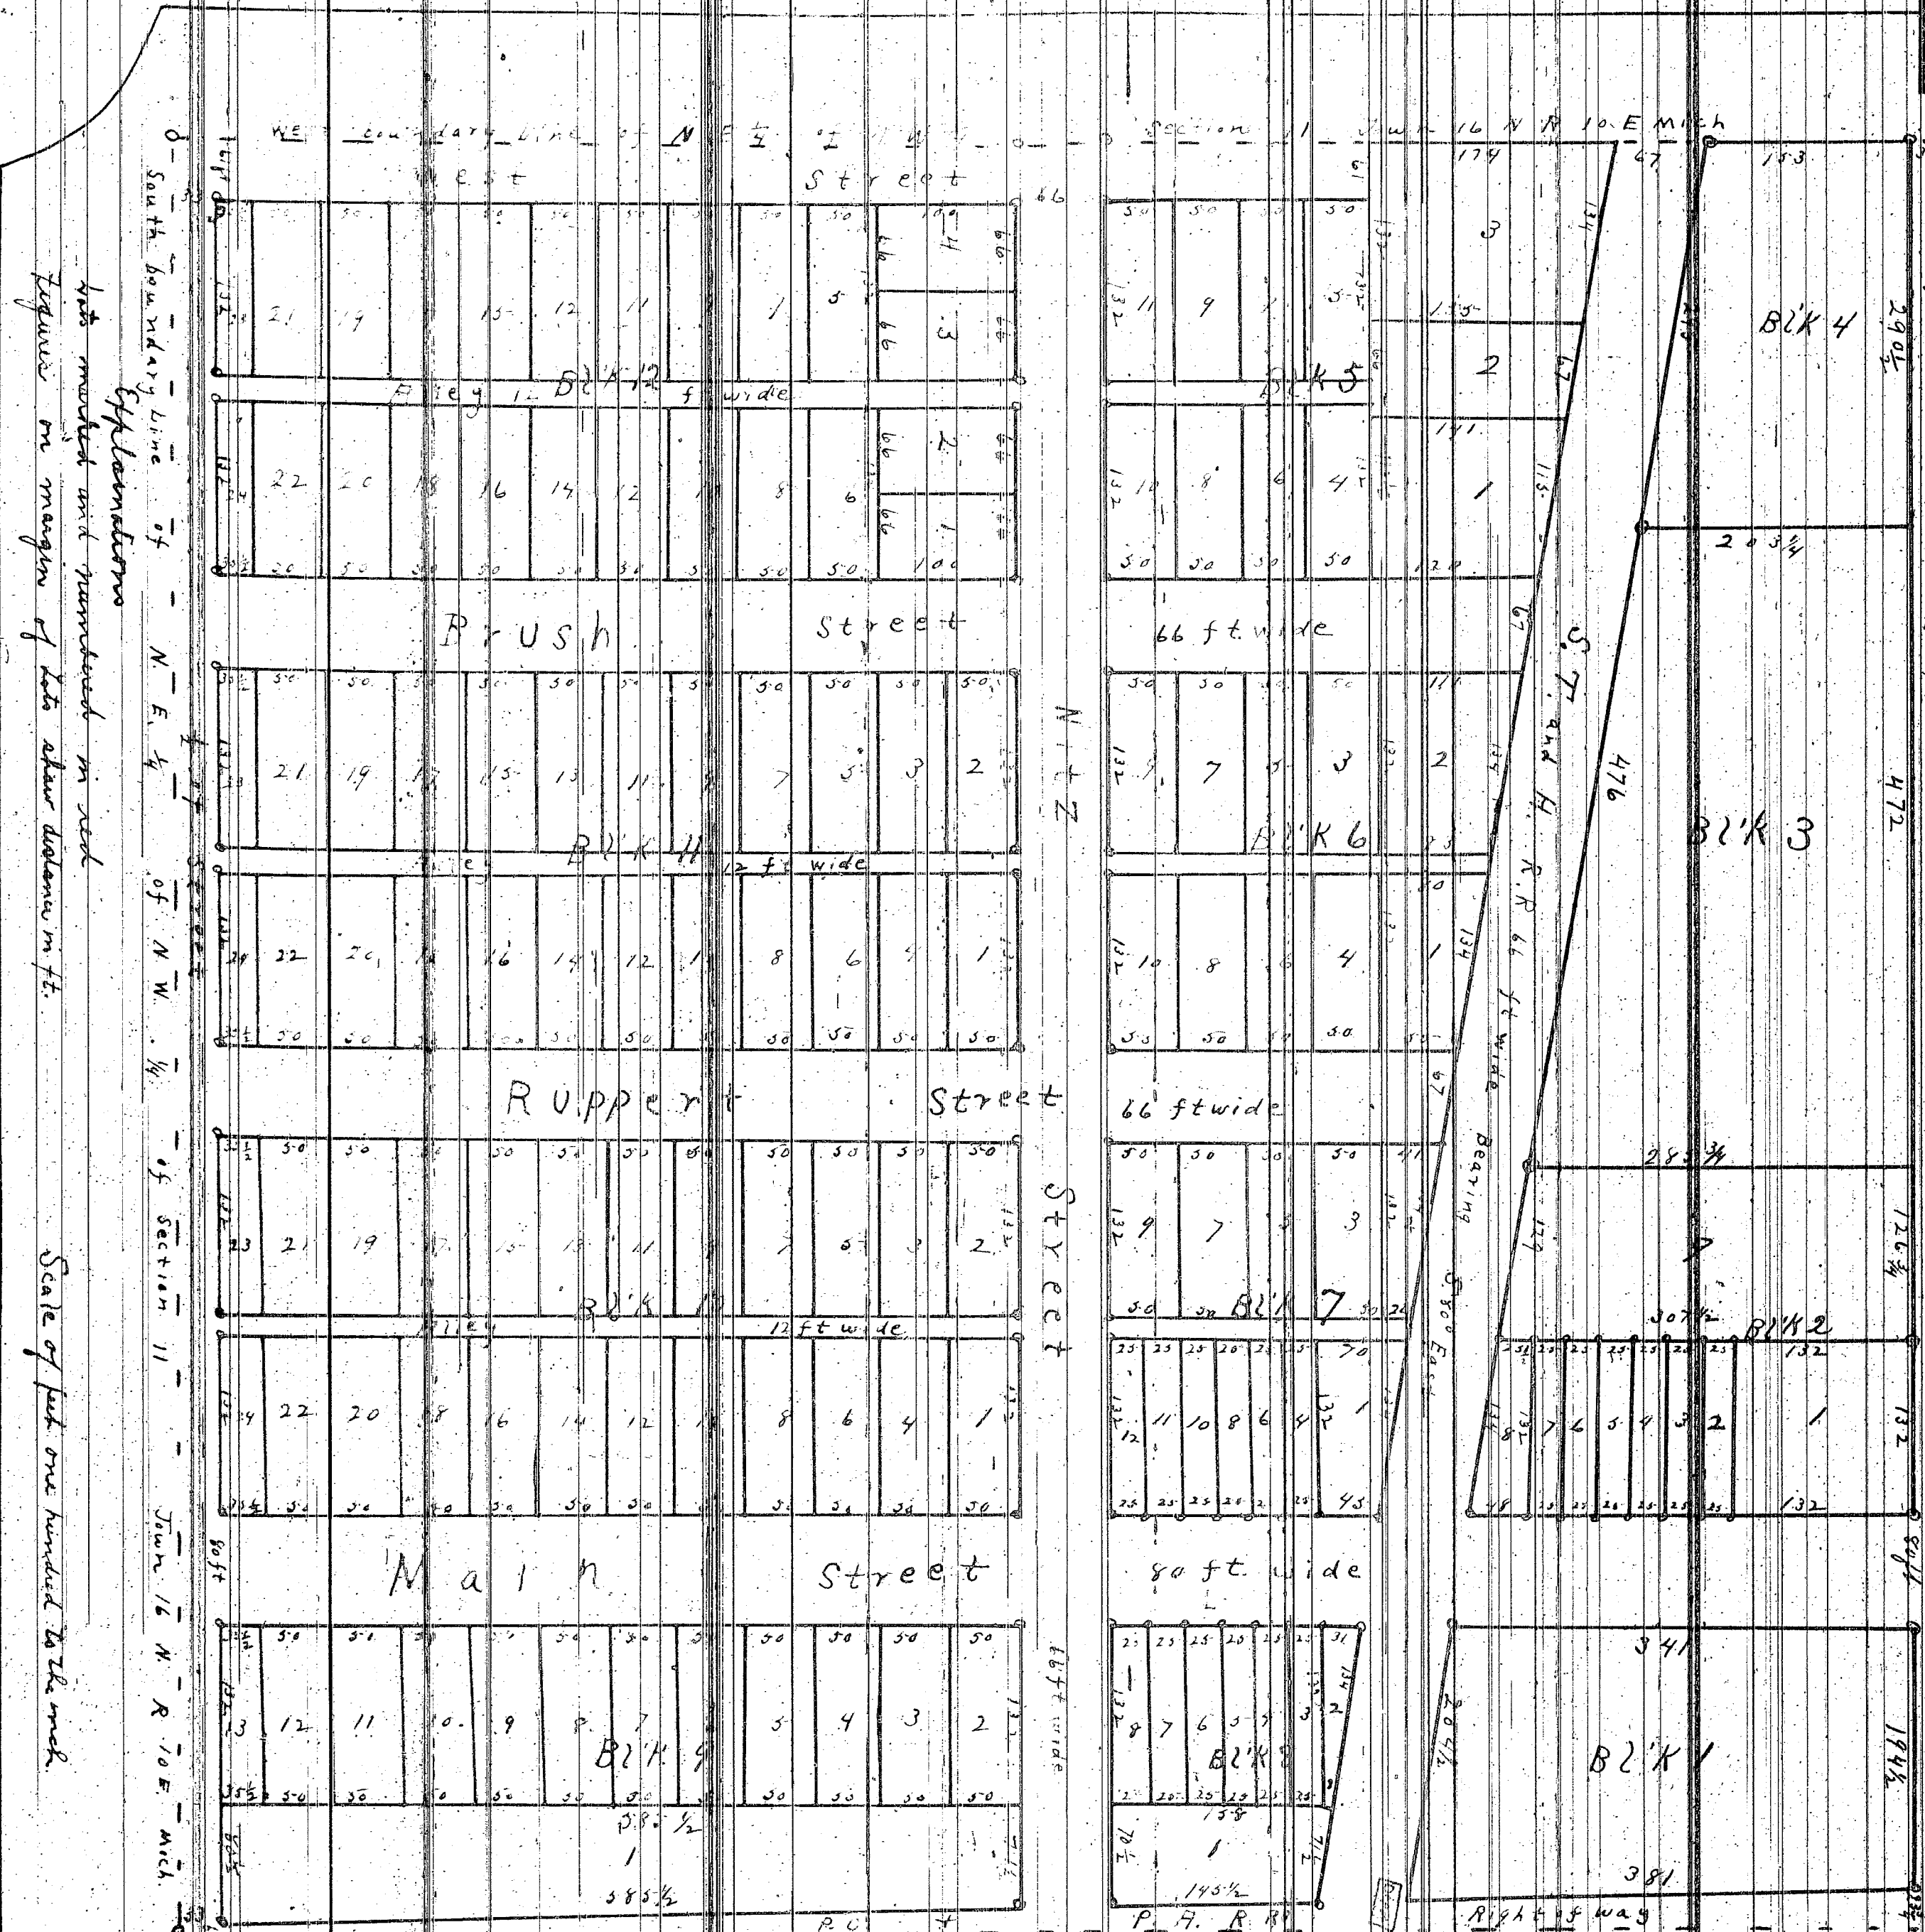

Notes marked and numbered in red figures in margin of this plat are in feet.

Scale of feet one hundred to the inch.

I hereby certify that this plat is a correct copy of the plat now on record in the Register of Deeds office being made under the supervision of the Auditor General by tracing the plat on record and affixing thereto a copy of the dedication and certificate. Dated this 18 day of Sept. 1911
John W. and C. A. Applegate
John W. and C. A. Applegate

Register Office
John W. and C. A. Applegate
Auditor of Deeds

Examine and approve
H. R. Pratt
Dated and ben
State of Michigan
County of Wayne
John W. and C. A. Applegate
Auditor of Deeds