
Map of WOODS & CO'S FOURTH ADDITION To the VILLAGE of BAD AXE.

By E. F. Bacon

1882.

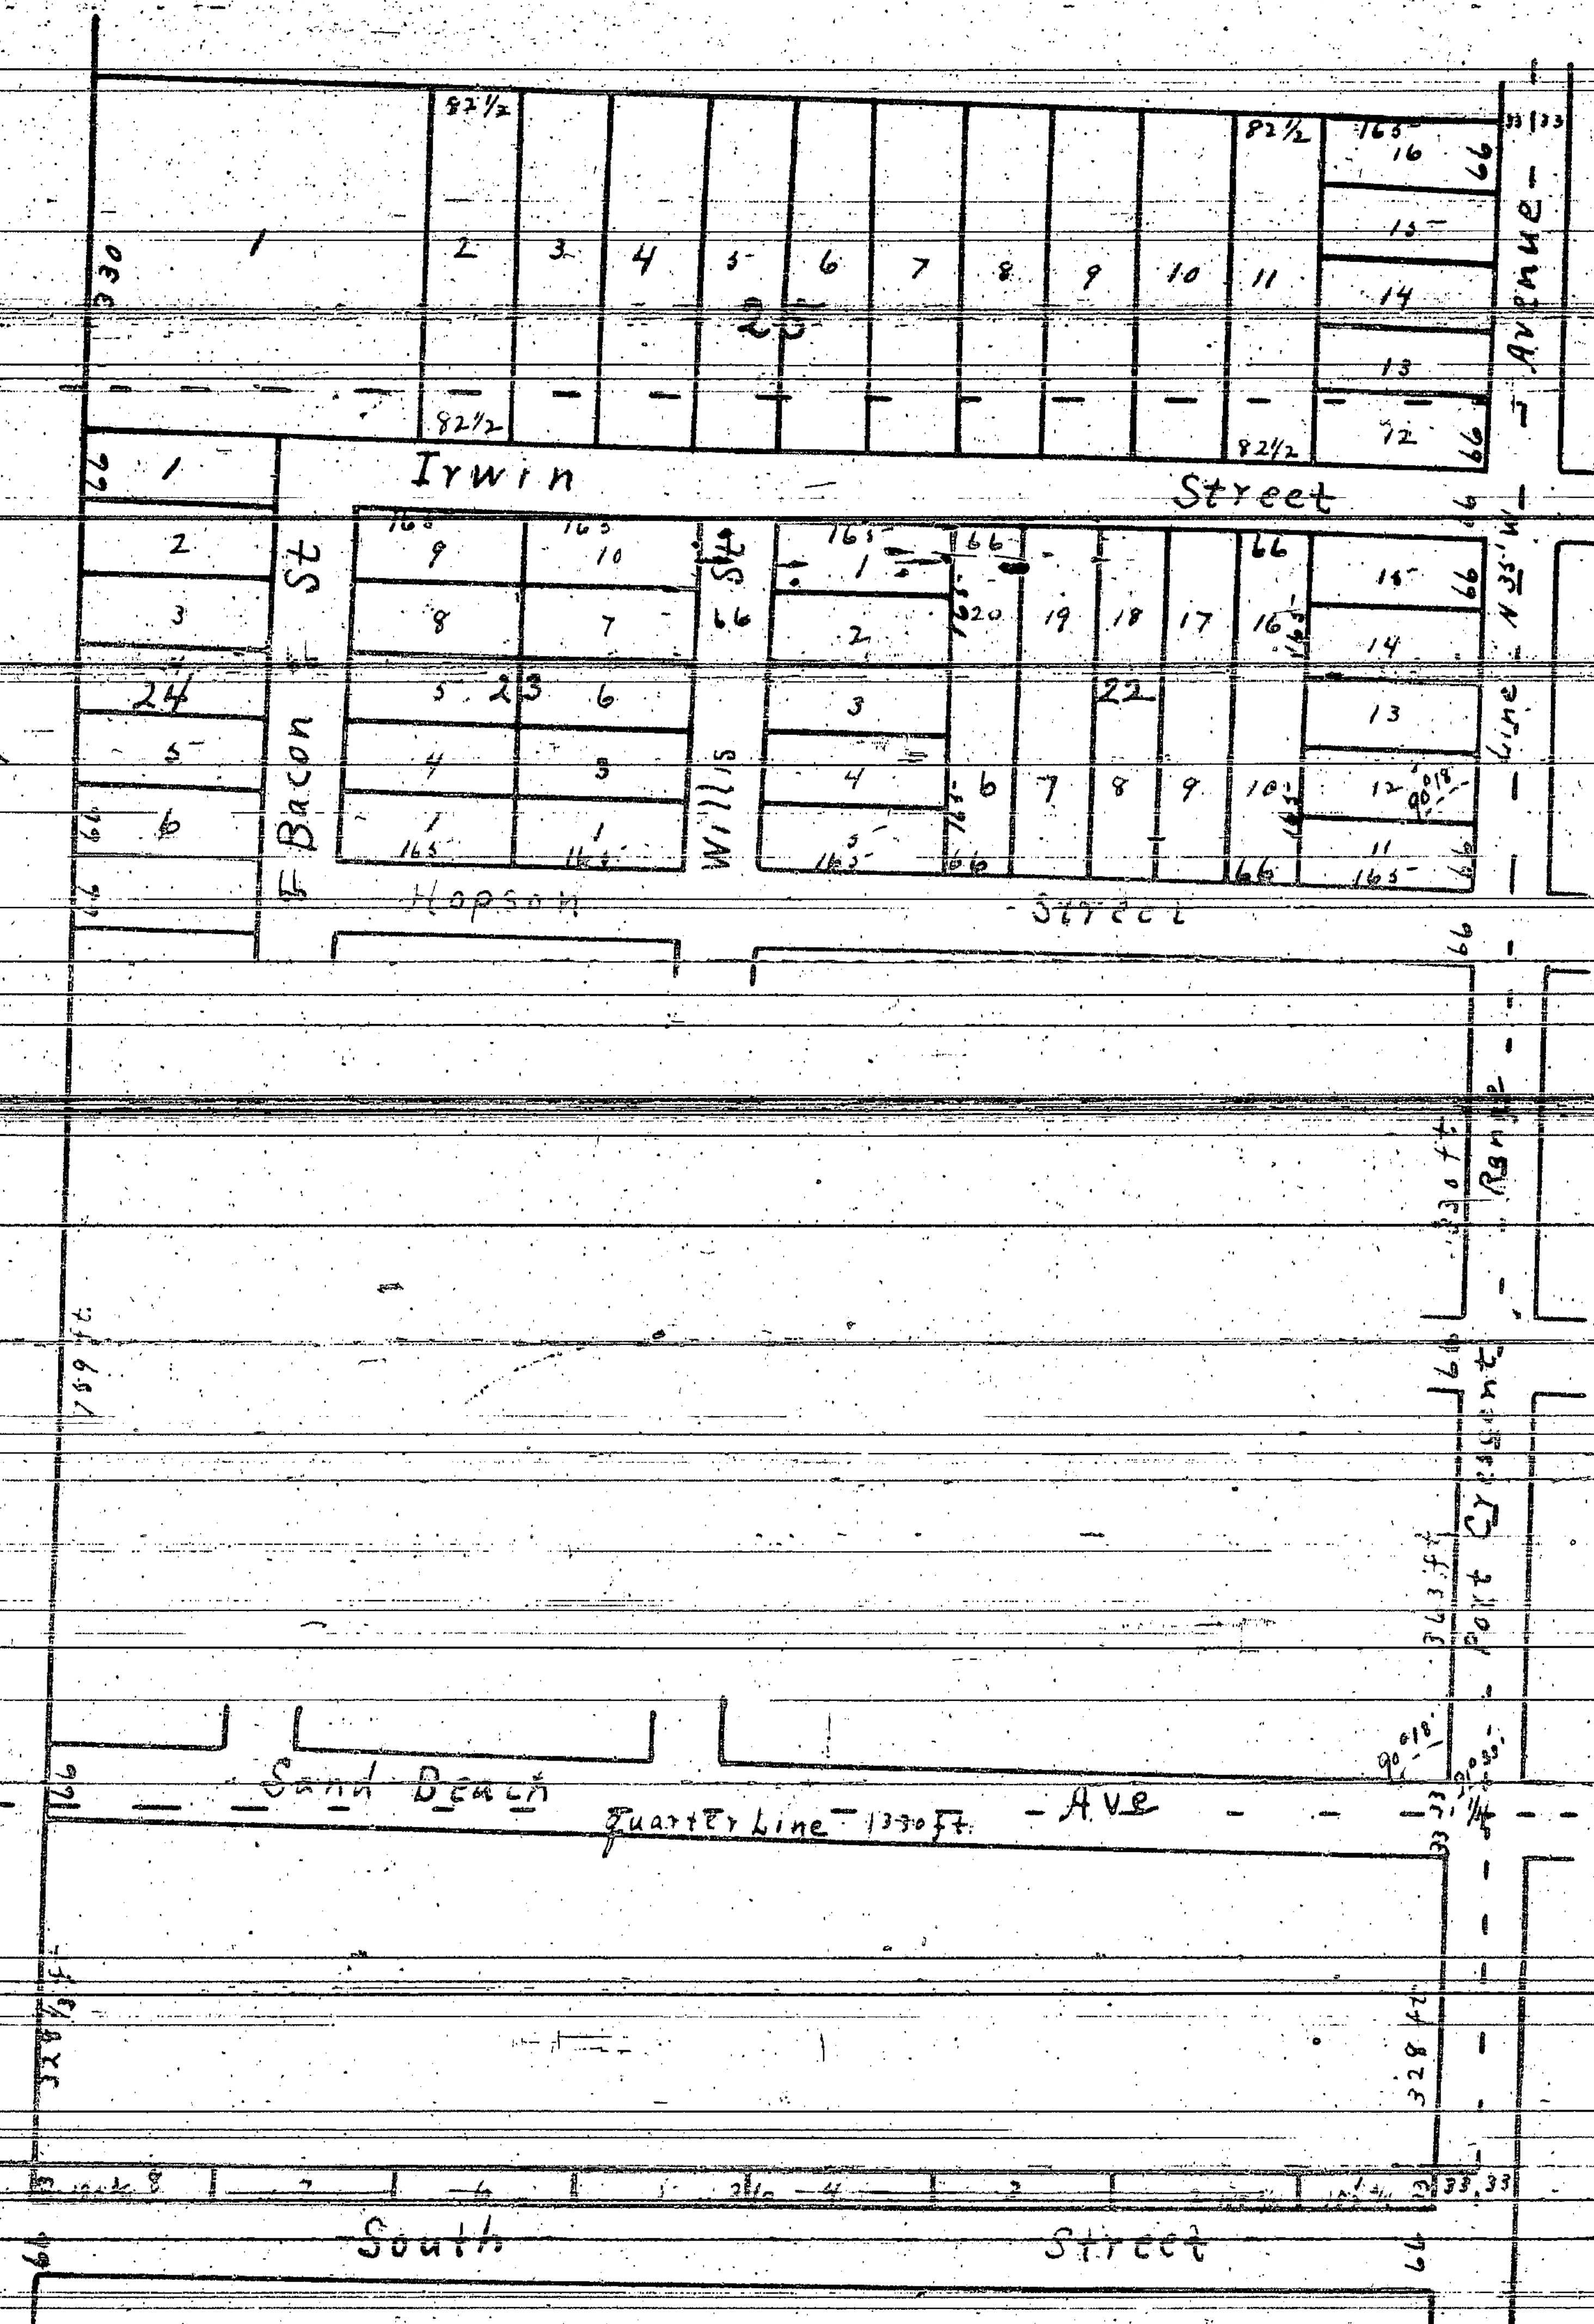

Woods & Co's Fourth Addition to the Village of Bad Axe being a sub-division of the East Half of the North East Quarter, and the North East Quarter of the South East Quarter of Section 24, Town 16 North, of Range 12 East.

Know All Men by These Presents, That we, John L. Woods and George W. Pack, owners and proprietors of all the land described in the annexed Plat, do hereby acknowledge that we caused the same to be surveyed and such plat to be made as an addition to the Village of Bad Axe, and situated upon the Description of Land above described being in Huron County, State of Michigan, and said Plat is hereby executed and adopted by us as our own free Act and Deed, and the streets laid out are hereby set apart for such purposes as are by law in such case made and provided.

IN WITNESS WHEREOF. We have hereunto set our hands and seals this — day of April A. D. 1882.

Signed Sealed and Delivered in presence of

J. S. Knight
Geo. P. Beens

John L. Woods [L. S.]
Geo. W. Pack [L. S.]

State of Ohio
County of Cuyahoga } ss

Be it remembered that on this 6th day of April in the year One Thousand Eight Hundred and Eighty-two, before me, the subscriber, a Commissioner in and for the said State, appointed by the Governor of the State of Michigan, to take the acknowledgement and proof of Deeds and Instruments of writing, under seal, to be used and recorded in the said State of Michigan, and to administer oaths and affirmations appeared John L. Woods and George W. Pack, who acknowledged that they had severally executed the within instrument for the purposes therein mentioned. And I Further Certify, That the persons who made the said acknowledgment are known to me to be the individuals described in, and who executed the foregoing instrument.

J. S. Knight
Commissioner

I hereby Certify, That this is a correct map of Woods & Co's Fourth Addition to the Village of Bad Axe, as surveyed by me, the same being upon the Description of Land above described and that the same is my own free act and deed.

Elbridge F. Bacon [L. S.]

State of Michigan
County of Huron } ss

We Carl Husterman Register of Deeds of said County of Huron and Elbridge F. Bacon Surveyor do hereby certify that we have carefully compared the annexed duplicate ~~[illegible] Addition to the Village~~ of Bad Axe and that it is an exact duplicate thereof and of the whole of such map.

Dated April 30th 1882.

Carl Husterman
Register of Deeds

Elbridge F. Bacon
Surveyor

State of Michigan
County of Huron } ss

On this 30th day of April, 1882 personally appeared before me, the subscriber a Notary Public in and for said County, Elbridge F. Bacon, to me known to be the same person who made the foregoing acknowledgement, and the annexed plat of Woods & Co's Fourth Addition to the Village of Bad Axe and who acknowledges the same to be his own free Act and Deed, as he above certifies.

M. D. Wagner
Notary Public.

Huron County Register's Office.
Received for Record and Recorded this 30th day of April, A. D. 1882, in Liber 1, of Plats, on Page 19

I hereby certify that this plat is a correct copy of the plat now on record in the Register of Deeds office being made under the supervision of the Auditor General by tracing the plat on record and affixing thereto a copy of the dedication and certificates

Dated this 15th day of Sept 1911.

Solon Robinson

[illegible]