

Map of

J. Jones & Co

Sub-Division of the

Salt Reserve

and that part of land marked Block 15 and 14 lying East of Block 15 and West of the Village of

Sand Beach.

SCALE

100 Feet to an inch

Shirley certify that this plot is a correct copy of the plot now on record in the Register of and of the being made under the supervision of the Auditor General by tracing the plot on record and copying there is a copy of the deed in and in the office.

Dated this 15th day of Sept 1911
John Robinson

Attest and am Seal

I hereby certify that there is a correct copy of the plot of land lying East of Block 15 and West of the Village of Sand Beach, as surveyed by me the Surveyor General, the description of land above described and that the same is my own land and not that of any other person.

Elbridge T. Bacon [L.S.]

State of Michigan
County of Huron

On this 25th day of June A.D. 1884 personally appeared before me the undersigned, a Notary Public in and for said County of Huron, Elbridge T. Bacon to me known to be the same person who made the foregoing acknowledgment and the original plat and who acknowledged the same to be his own free act and deed.

Attest M. H. Robinson
Notary Public

State of Michigan
County of Huron
I, Charles E. Thompson, Register of Deeds for the County of Huron, and Elbridge T. Bacon, Surveyor do hereby certify that we have carefully compared the original duplicate with the original map of J. Jones & Co. Sub-Division of the Salt Reserve and that there is no discrepancy between the original map and the original duplicate thereof and that it is in all respects a true and correct copy of the whole and each part.

Charles E. Thompson, Register
Elbridge T. Bacon, Surveyor

I, Jones & Co. Sub-Division of the Salt Reserve, in the Village of Sand Beach, lying East of Block 15 and West of the Village of Sand Beach, as surveyed by me the Surveyor General, the description of land above described and that the same is my own land and not that of any other person.

These all men by their Deeds that the Journal of all the land described in the annexed plat do hereby acknowledge that we caused the same to be surveyed and caused such plat to be made as an addition to the Village of Sand Beach and as an addition to the description of land above described lying in Huron County State of Michigan and said plat is hereby accepted and adopted by and said plat is hereby accepted and adopted by said out are hereby set apart for such purposes as may be determined by law in such case made and provided.

In witness whereof we have hereunto set our hands and seals this day of June A.D. 1884

Journal for the [L.S.]

George W. Jones

State of Michigan
County of Huron


On this 25th day of June A.D. 1884 personally appeared before me the undersigned, a Notary Public in and for said County of Huron, George W. Jones to me known to be the same person who made the foregoing acknowledgment and the original plat and who acknowledged the same to be his own free act and deed.

Attest M. H. Robinson

Notary Public

Register of Deeds
Huron County
Record for Record and Recorded
This 7th day of June A.D. 1884 in the presence of

Charles E. Thompson, Register.

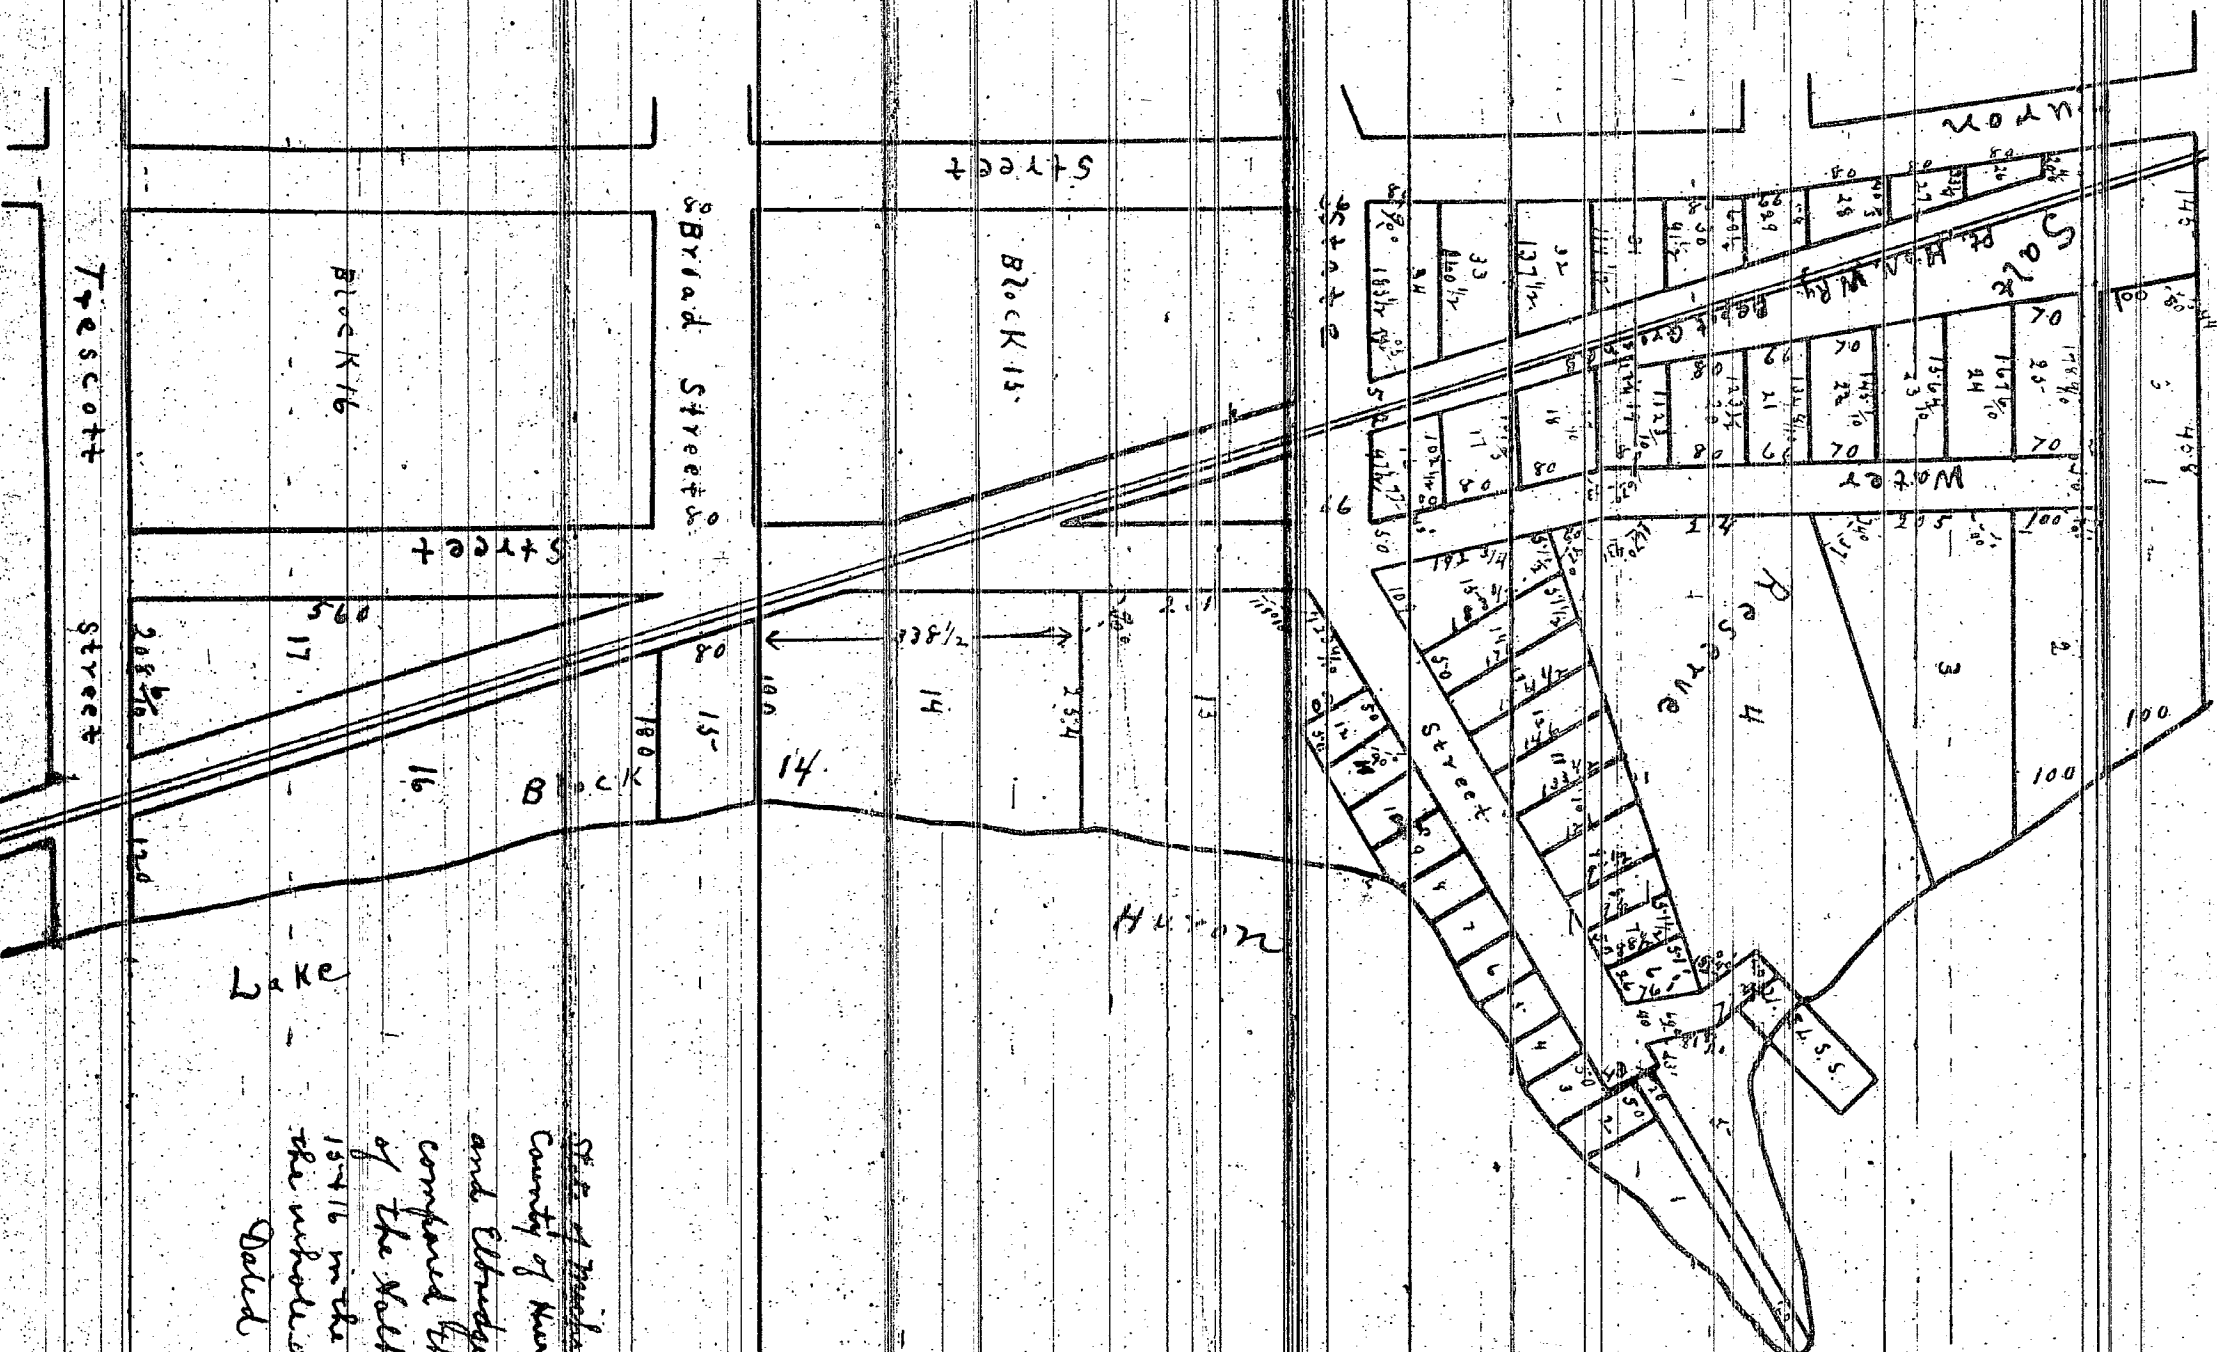

700 Scott Street