Know all men by these presents that we William Drake and Elgira M. Drake his wife have caused the land embraced in the annexed plat to be surveyed laid out and platted to be known as "Drakes first plat for the Village of Kinde" and that the streets and alleys are shown on said plat are hereby dedicated to the use of the public.

Signed and sealed in presence of
R. H. Brandy
John Kinde

William Drake L.S.
Elgira M. Drake L.S.

State of Michigan } ss
County of Huron }

On this tenth day of July 1889 before me a Notary Public in and for said county personally came the above named William Drake and Elgira M. Drake his wife known to me to be the person who executed the above dedication and acknowledged the same to be their free act and deed.

John Kinde
Notary Public, Huron Co. Mich.

The land embraced in the annexed plat of "Drakes first plat for the Village of Kinde" is described as follows viz a part of the west half of the south east quarter of section Thirty-one Township eighteen north of Range thirteen east. Beginning at the quarter post on the south side of said section thirty one marked on the plat (a) thence north 89° 40' east seven chains to (b) thence north 30' west seven chains and fifty links to (c) thence south 89° 40' west seven chains to (d) thence south 30' west seven chains and fifty links to quarter post (a) the place of beginning, being a piece of land in the south west corner of the above described land enclosed in red lines on the annexed plat and described as follows beginning at the quarter post on the south side of said section thirty-one thence north 89° 40' east one chain and sixty three links thence north 30' east four chains thence south 89° 40' west one chain and sixty three links thence south 30' west four chains to place of beginning.

I hereby certify that the plat hereon delineated is a correct one and that permanent Monuments consisting of cedar posts and iron stakes have been planted at points marked thus x as shown thereon at all angles in the boundaries of the land platted and at all intersections of streets and alleys.

Edward C. Hawle
Surveyor.

Examined and approved July 12 1889.

H. R. Pratt, Deputy Auditor General

State of Michigan } ss
County of Huron }

We James Baldwin, Register of Deeds and Edward C. Hawle Surveyor hereby certify that we have with carefully compared this copy with the original plat of "Drakes first plat for the Village of Kinde" and that it is a true copy thereof and of the whole of such original map or plat.

James Baldwin
Register of Deeds,
Edward C. Hawle,
Surveyor,

Register's Office }
Huron County } ss
Received for record this 23rd day of July 1889 and recorded in Volume number one of Plat on page 64

James Baldwin Register of Deeds.

I hereby certify that this plat is a correct copy of the plat now on record in the Register of Deeds office being made under the supervision of the Auditor General by tracing the plat on record and affixing thereto a copy of the dedication and certificates.

Dated this 15th day of Sept 1911

Helen Robinson
Clerk Aud. Gen. Dept.

N
W — E
S

Drake's First Plat
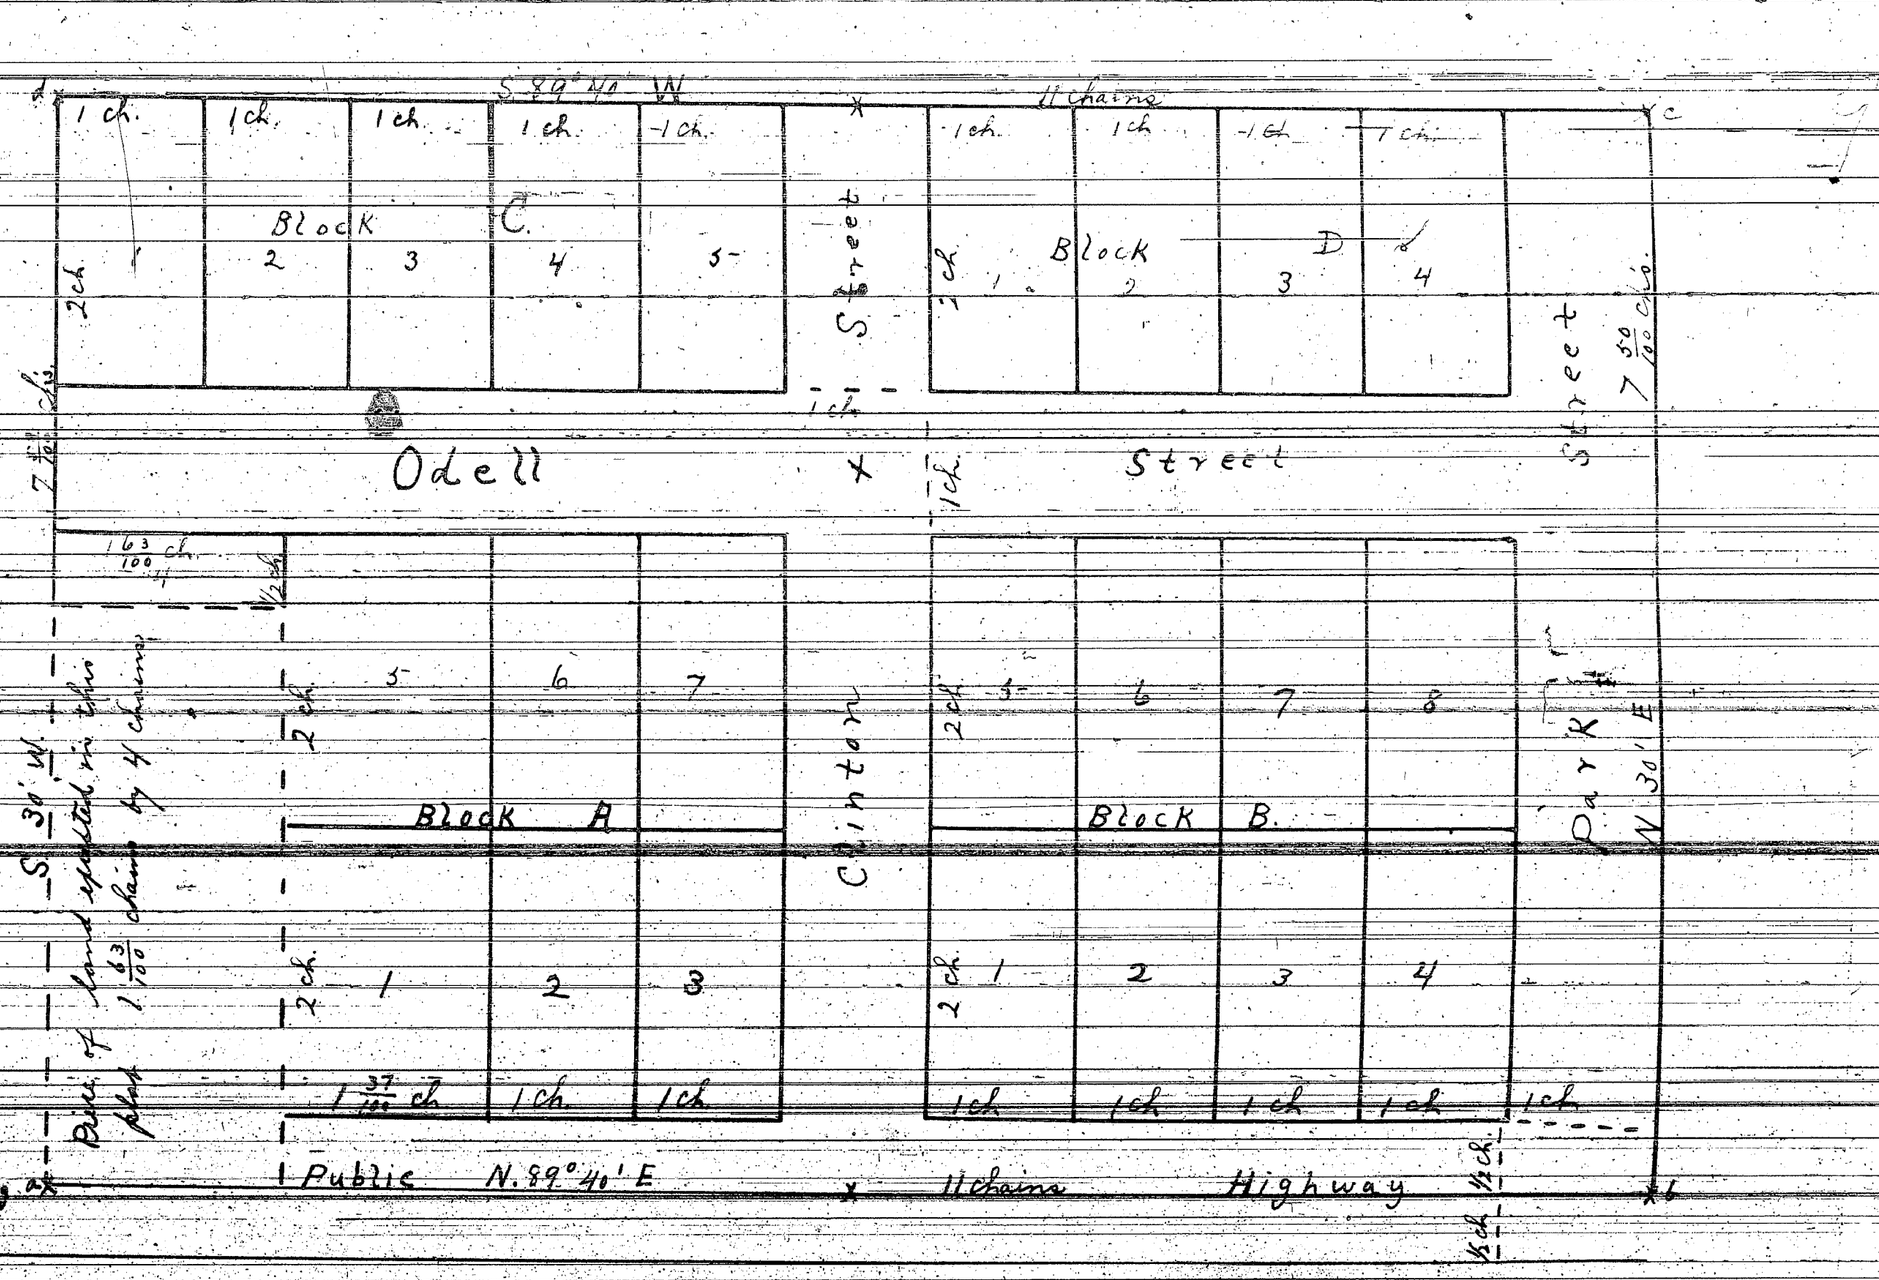
For the Village of Kinde