


Village of Rich
Rebecca E. & Byron M. Dutcher's
Addition

Received for record Aug. 9. 1873
at 10 o'clock A.M.

Rudolph Pappe
Register

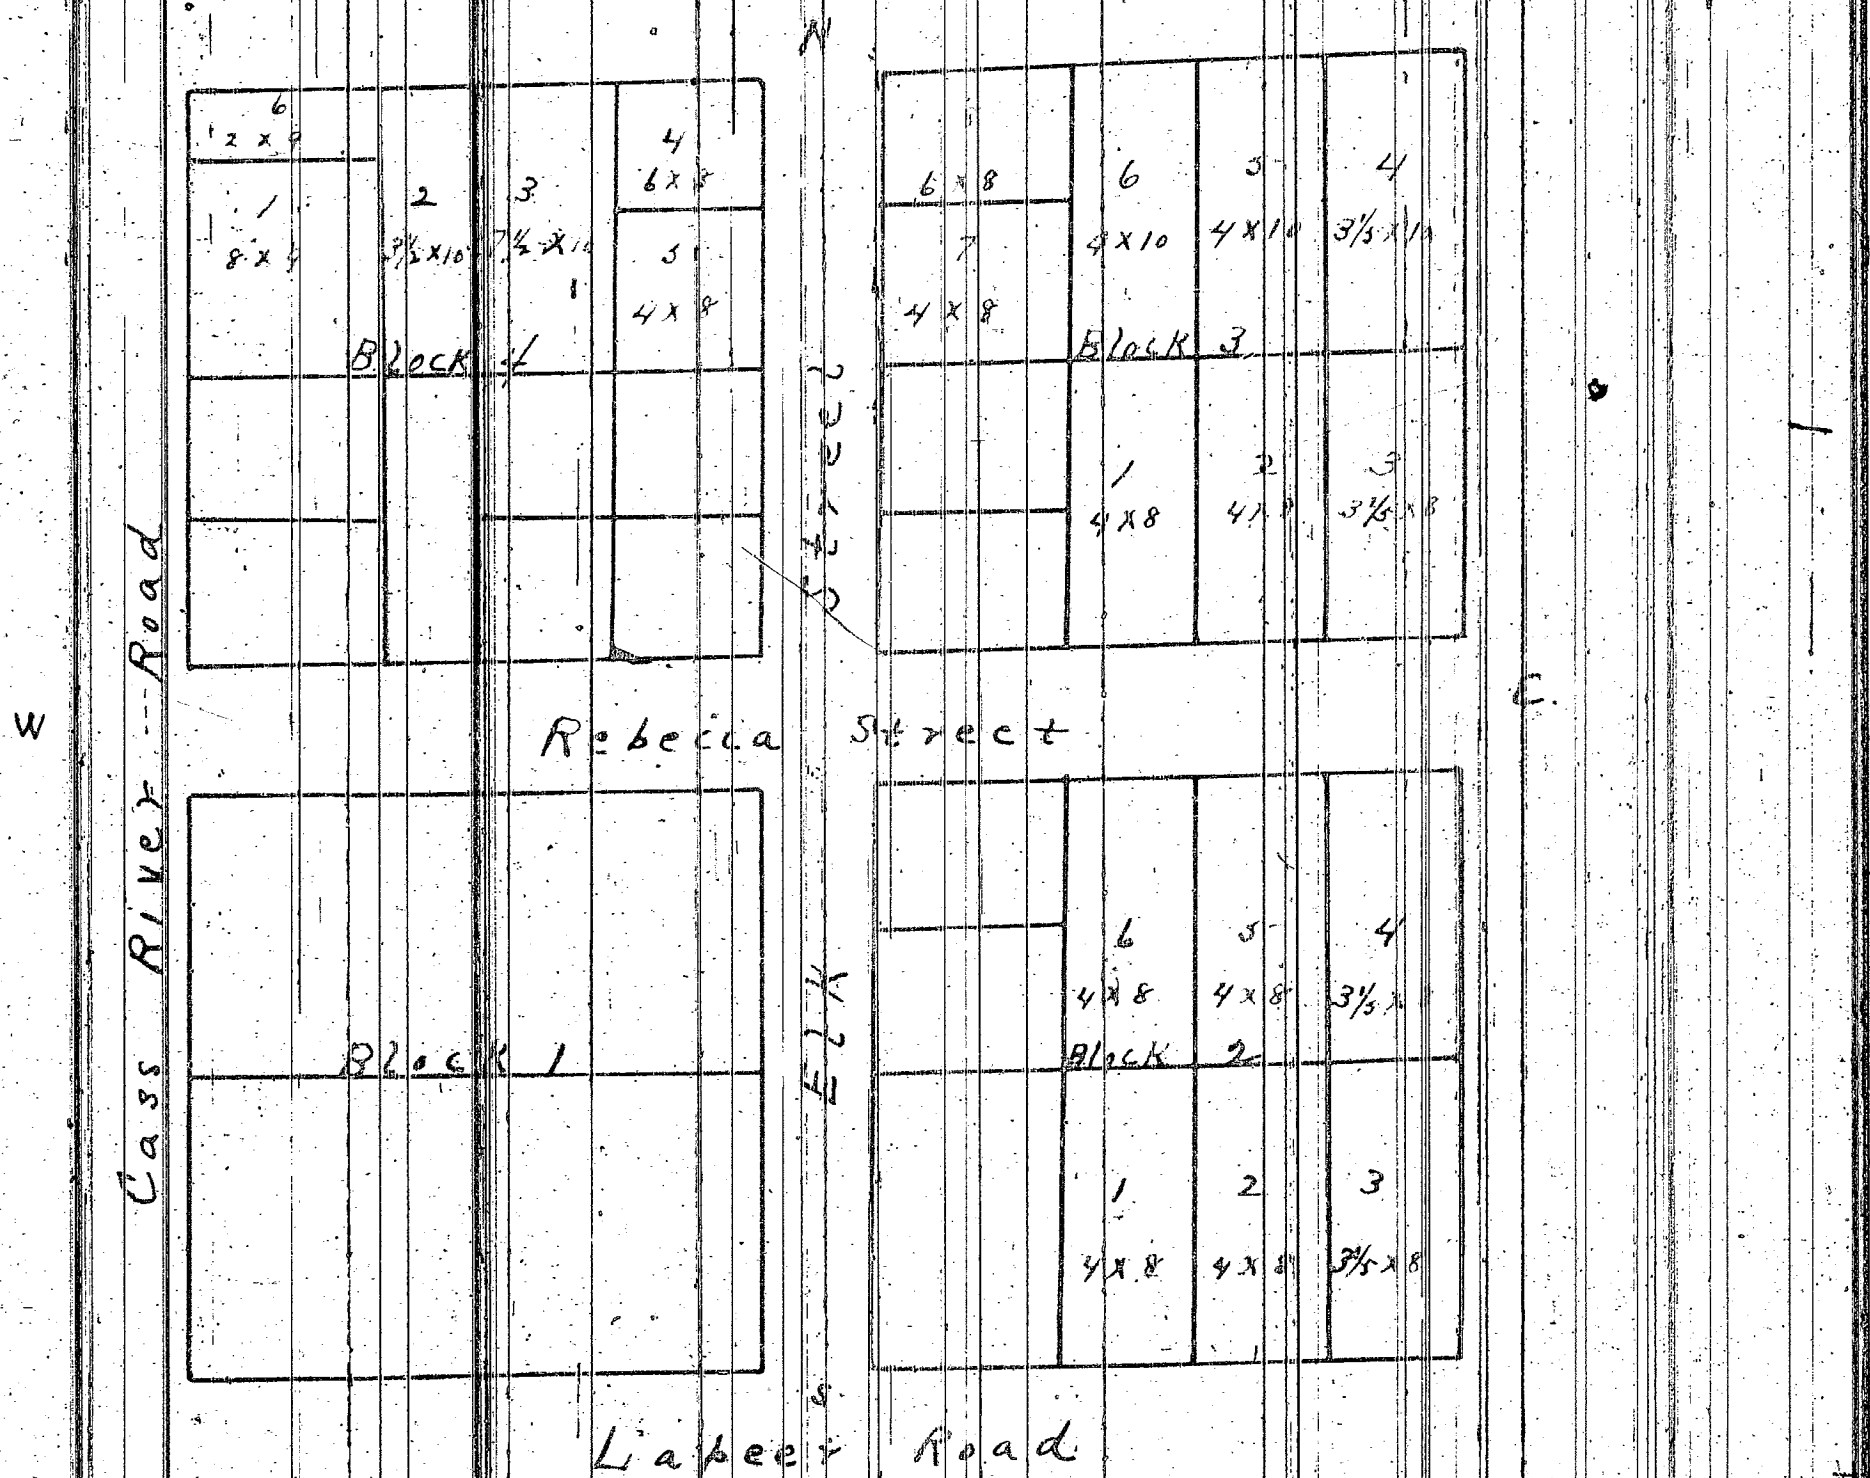

Rebecca E. and Byron M. Dutcher's addition to the Village of Rich Hamlet County Michigan being composed of a part of the south west quarter of the south east quarter of section (67) in Township ten (10) North of Range (14) east in Hamlet County Michigan.

Be it remembered that we, Rebecca E. and Byron M. Dutcher who are the profructors of the land described in the foregoing plat, do hereby acknowledge the said plat as our free act and deed and further do by these presents grant, give and dedicate to the Public use forever the streets in said plat, laid out and designated as such reserving to ourselves and heirs and assigns the reversion thereof whenever the same may be discontinued by law. In witness whereof we have hereunto set our hands and seals this seventh day of July 1873.

In the presence of
F. B. Todd

State of Michigan
County of Hamlet

Byron M. Dutcher

Rebecca E. Dutcher

On the 7th day of July 1873 before me a Notary Public in and for said County personally came the above named Rebecca E. and Byron M. Dutcher, known to me to be the persons named herein and who executed this above instrument and acknowledged the same to be their free act and deed.

Wm. Dawson, Notary Public
Hamlet Co. Michigan.

I hereby certify that this plat is a correct copy of the plat now on record in the Register of Deeds office being made under the supervision of the Auditor General by tracing the plat on record and affixing thereto a copy of the dedication and certificate.

Dated this 11th day of Sept 1873

John Robinson

Clerk and Sec. of St.