4139

McMILLAN'S
SUBDIVISION OF
PART OF P.C. 67
KNOWN AS THE
FIELD FARM
LYING WEST OF EXPOSITION AVE
SPRINGWELLS WAYNE Co MICH.

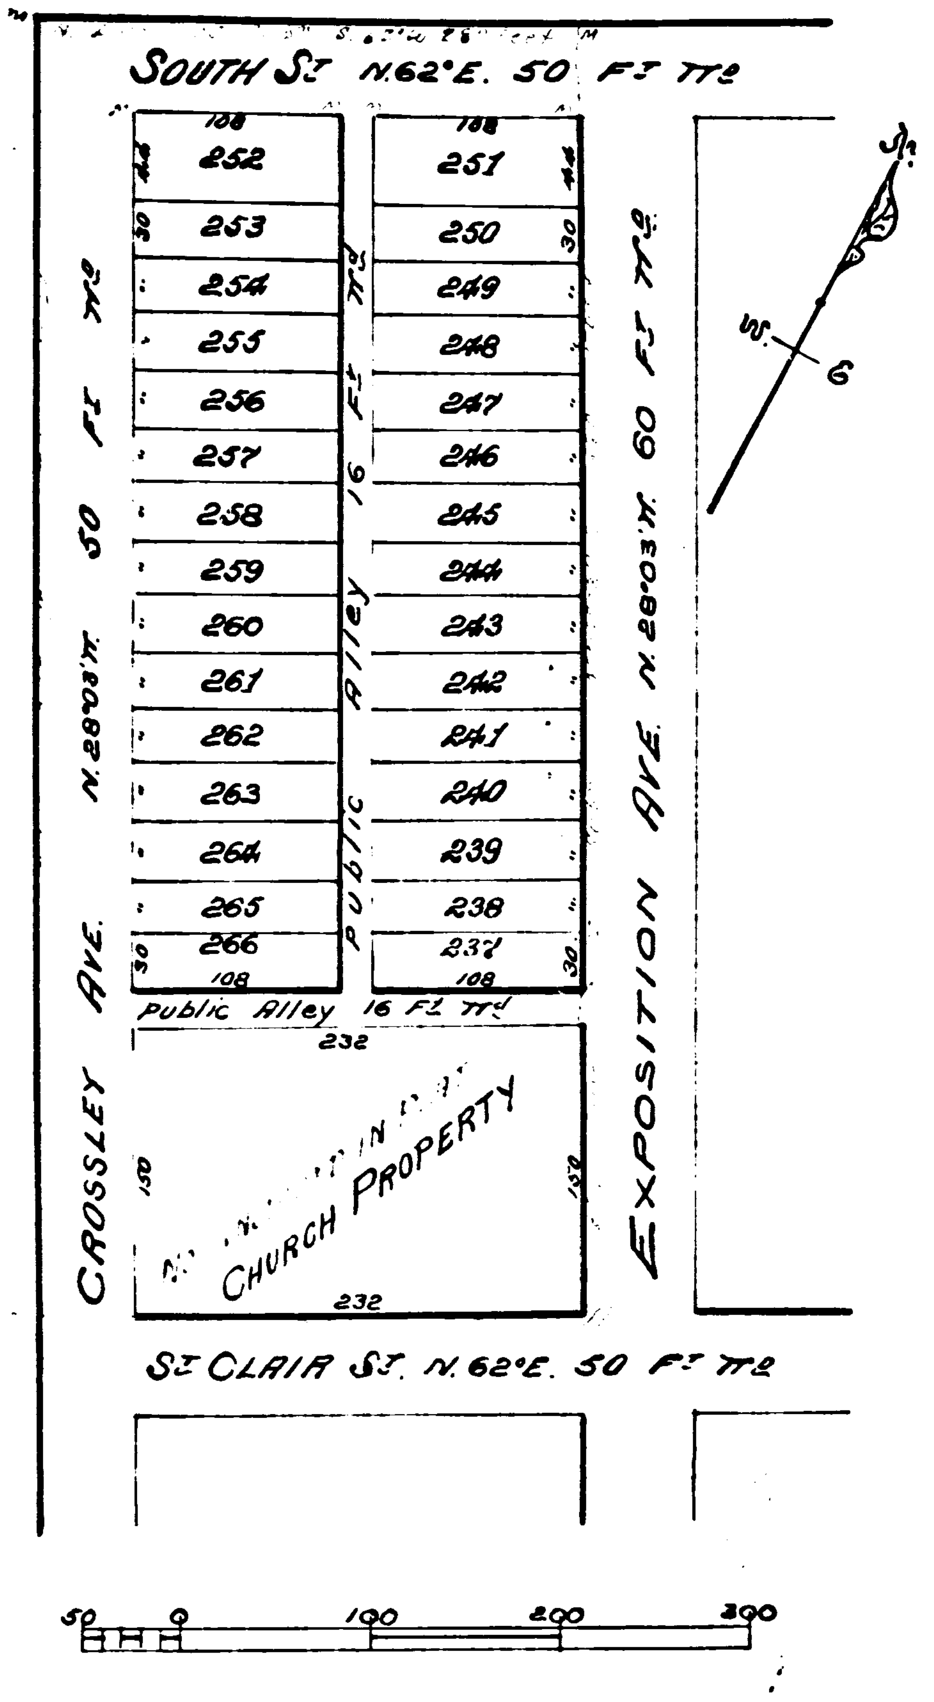

Scale—1 Inch=100 Ft.

Know all Men by these Presents, that James McMillan and Mary L. McMillan, his wife, through Wm. C. McMillan, their attorney in fact, have caused to be made for record this plat of McMillan's Subdivision of Part of Private Claim 67—known as the Field Farm—Lying West of Exposition Ave. Springwells, Wayne Co., Mich. by John McLoughlin, Surveyor, and we hereby adopt the same for record and dedicate the streets and alleys shown for the use of the public.

Witness our hands and Seals this twenty second day of June A.D. 1899.

In presence of
[illegible]
Francis Hyde

James McMillan [L.S.]
By Wm. C. McMillan atty. in fact
Mary L. McMillan [L.S.]
By Wm. C. McMillan atty. in fact

State of Michigan } ss-
County of Wayne }

On this twenty second day of June AD 1899, before me, the subscriber, a Notary Public in and for said County personally appeared William C. McMillan, who is personally known to me to be the same person whose name is subscribed to the foregoing instrument as attorney in fact for James McMillan and Mary L. McMillan, his wife, and acknowledged that he signed, sealed and delivered said instrument as his free and voluntary act as such attorney in fact and as the free and voluntary act of said James McMillan and Mary L. McMillan for the uses and purposes therein set forth.

Francis Hyde
Notary Public, Wayne Co. Mich.

State of Michigan } ss-
County of Wayne }

We, S. K. [illegible] Register of Deeds and John McLoughlin Surveyor, hereby certify that we have each carefully compared this copy with the original map or plat of McMillans Subdivision of Part of Private Claim 67—known as the Field Farm—Lying West of Exposition Ave. Springwells, Wayne Co., Mich. and that it is an exact copy thereof and of the whole of such original map or plat.

S K Kingsley Register of Deeds-
John McLoughlin Surveyor-

State of Michigan } ss
County of Wayne }

We, [illegible] Register of Deeds and John McLoughlin Surveyor, hereby certify that we have each carefully compared the annexed copy with the plat of McMillans Subdivision of Part of Private Claim 67, known as the Field Farm, Lying West of Exposition Ave., Springwells, Wayne Co. Mich. now of record in the office of said Register of Deeds and that [illegible] true transcript therefrom and of the whole of such record.

S K Kingsley Register of Deeds-
John McLoughlin Surveyor.-

I hereby certify that the plat hereon delineated is a correct one and that permanent monuments consisting of White Oak stakes have been planted at points marked "M" as thereon shown, at all angles in the boundary of the land platted and at all intersections of streets or streets and alleys.

John McLoughlin Surveyor.

Description of Land Platted.
All that part of Private Claim 67. Known as the Field Farm & described as follows.—Commencing at a point where the North of St. Clair St. intersects the West line of Exposition Ave and marked "A" on plat and running thence N. 28°03' W. 680 feet; thence S. 62° W 282 feet,—thence S. 28°03' E. 680 feet., thence N. 62° E. 282 feet to place of beginning

Examined and Approved
June 30th 1899
John F. Wilkinson
Deputy Auditor General

RECEIVED AND FILED.
IN AUDITOR GENERAL'S OFFICE,
Oct 12 1899
John F. Wilkinson
Deputy Auditor General.

September 9 2:30 P.M.
21
55

S K Kingsley

I hereby certify that the above plat was approved by the Council of the Village of Delray, Mich., at their regular meeting held Tuesday, August 22. 1899

Geo. P. Mooz,
Village Clerk

1899-33128

4739

4139

1193

— McMILLAN'S —
SUBDIVISION OF
— PART OF P.C. 67 —
KNOWN AS THE
— FIELD FARM —
LYING WEST OF EXPOSITION AVE
SPRINGWELLS WAYNE Co MICH.

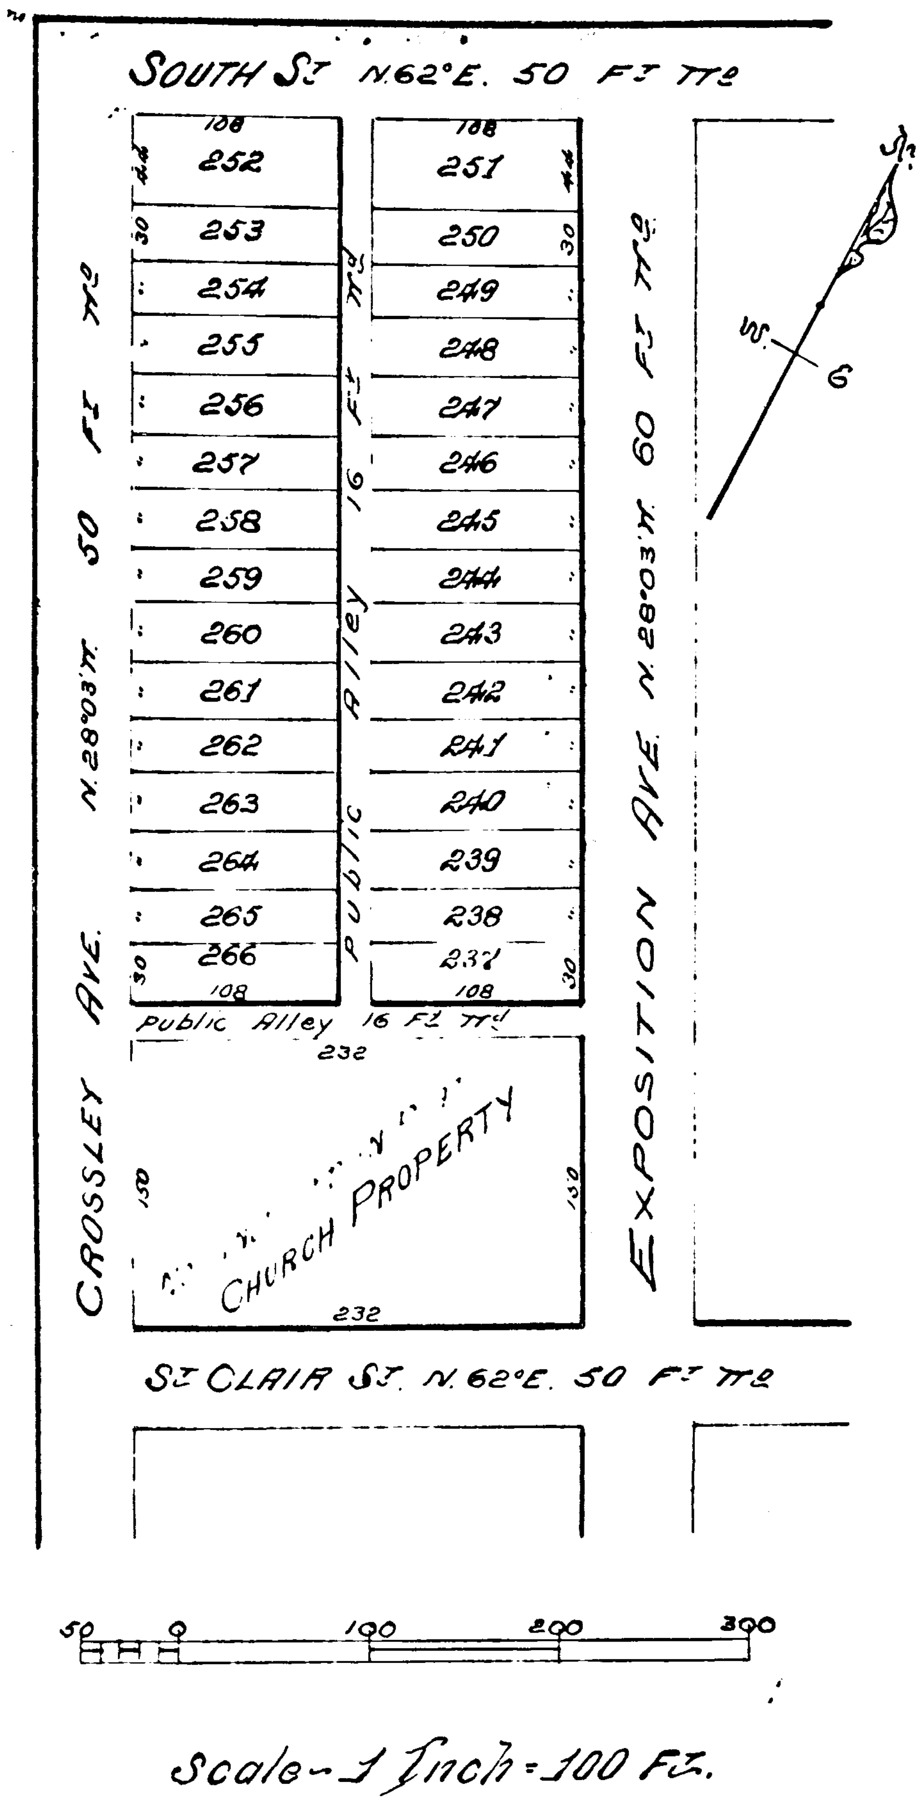

Scale - 1 Inch = 100 Ft.

Know all Men by these Presents, that James McMillan and Mary L. McMillan, his wife, through Wm C. McMillan, their attorney in fact, have caused to be made for record this plat of McMillan's Subdivision of Part of Private Claim 67 - known as the Field Farm - Lying West of Exposition Ave. Springwells, Wayne Co. Mich. by John McLoughlin, Surveyor, and we hereby adopt the same for record and dedicate the streets and alleys shown for the use of the public.

Witness our hands and Seals this Twenty second day of June A. D. 1899.

James McMillan [L.S.]
By Wm C. McMillan atty in fact
Mary L. McMillan [L.S.]
By Wm C. McMillan atty in fact

In presence of
[illegible]
Francis Hyde

State of Michigan }ss-
County of Wayne }

On this Twenty second day of June A.D. 1899, before me, the subscriber, a Notary Public in and for said County, personally appeared William C. McMillan, who is personally known to me to be the same person whose name is subscribed to the foregoing instrument as Attorney in fact for James McMillan and Mary L. McMillan, his wife, and acknowledged that he signed, sealed and delivered said instrument as his free and voluntary act as such attorney in fact and as the free and voluntary act of said James McMillan and Mary L. McMillan for the uses and purposes therein set forth.

Francis Hyde
Notary Public, Wayne Co. Mich.

State of Michigan }ss-
County of Wayne }

We, S. K. Kingsley, Register of Deeds and John McLoughlin Surveyor, hereby certify that we have each carefully compared this copy with the original map or plat of McMillan's Subdivision of Part of Private Claim 67 - known as the Field Farm - Lying West of Exposition Ave. Springwells, Wayne Co. Mich. and that it is an exact copy thereof and of the whole of such original map or plat.

S K Kingsley Register of Deeds -
John McLoughlin Surveyor -

State of Michigan }ss
County of Wayne }

We, S. K. Kingsley, Register of Deeds and John McLoughlin Surveyor, hereby certify that we have each carefully compared the annexed copy with the plat of McMillan's Subdivision of Part of Private Claim 67, known as the Field Farm, Lying West of Exposition Ave, Springwells, Wayne Co. Mich. now of record in the office of said Register of Deeds and that it is a true transcript therefrom and of the whole of such record.

S. K. Kingsley Register of Deeds -
John McLoughlin Surveyor. -

I hereby certify that the plat hereon delineated is a correct one and that permanent monuments consisting of White Oak stakes have been planted at points marked "M" as thereon shown, at all angles in the boundary of the land platted and at all intersections of streets or streets and alleys.

John McLoughlin Surveyor.

Examined and Approved
June 30th 1899
Chas Hitchinson
Deputy Auditor General

RECEIVED AND FILED.
IN AUDITOR GENERAL'S OFFICE.
Oct 17 1897
John F. Ve[illegible]
Deputy Auditor General.

September 9 [illegible] 21

S K Kingsley

Description of Land Platted.
All that part of Private Claim 67, known as the Field Farm & described as follows. - Commencing at a point where the North line of St. Clair St. intersects the West line of Exposition Ave and marked "A" on plat - and running thence N. 28°03' W. 680 feet; thence S. 62° W 282 feet - thence S. 28°03' E. 680 feet, thence N. 62° E. 282 feet - to place of beginning

I hereby certify that the above plat was approved by the Council of the Village of Delray, Mich., at their regular meeting held Tuesday, August 22, 1899

Geo. P. Moog,
Village Clerk

1899-33128

ClibPDF - www.fastio.com