Rec Vol 2 Page 73

11931

Map of the Village of White Rock

E pt of S pt of Fr Sec 29 T 16 N of R 16 E

Surveyed by Chas B Lockwood Co Surv
Oct 13th 1864

Scale 2.64 ft to an inch.

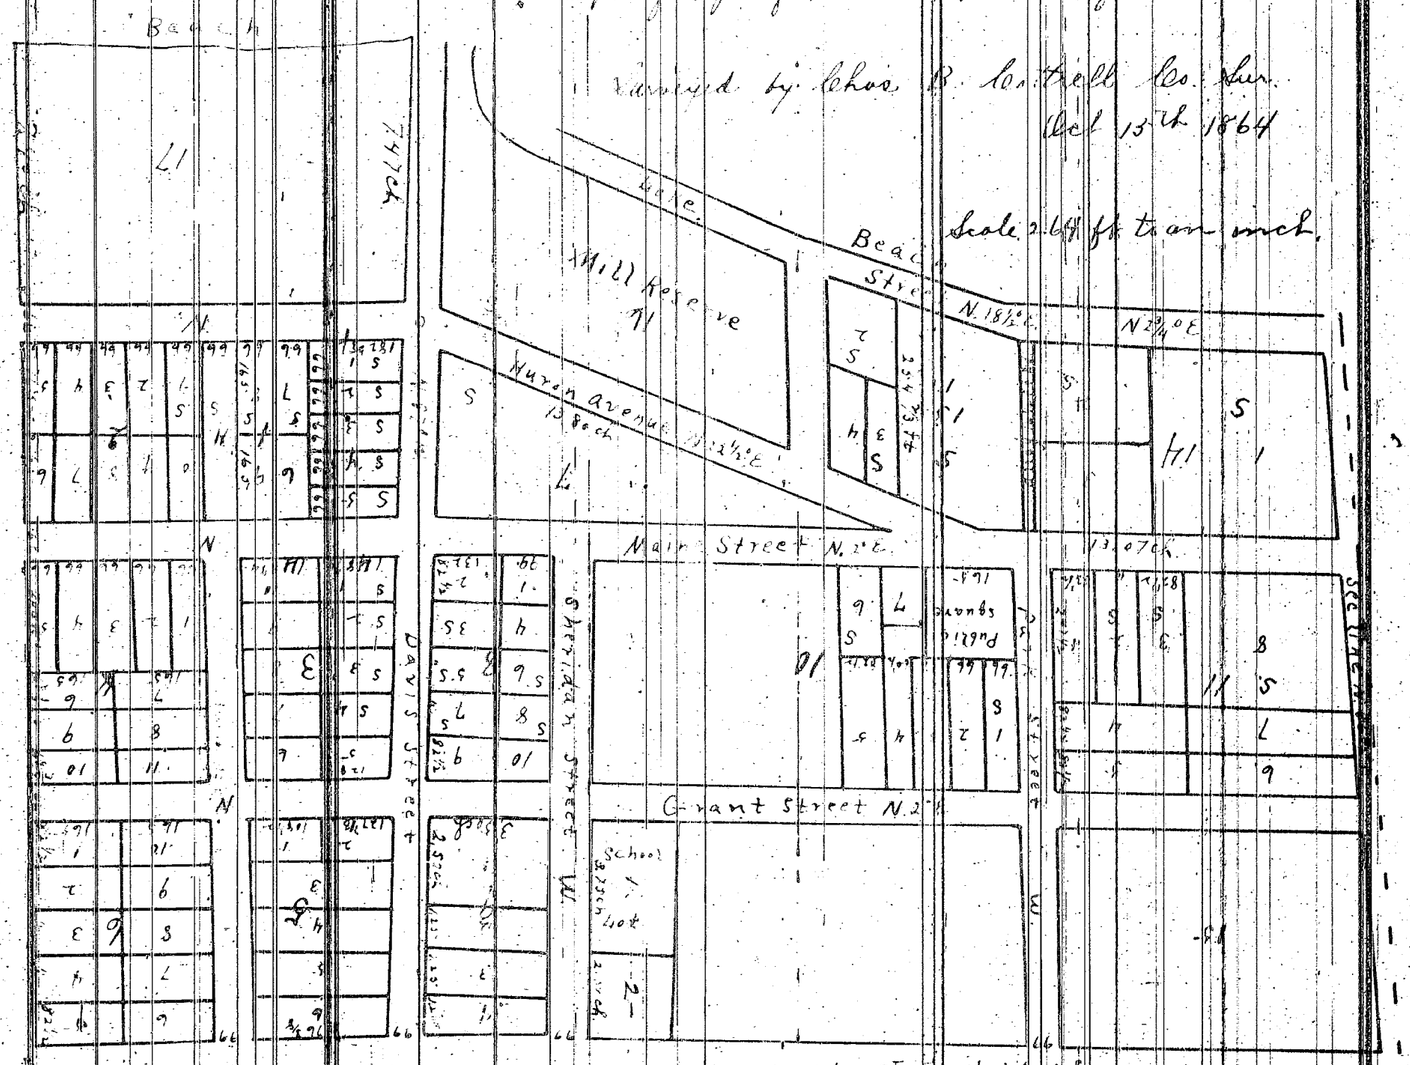

Main Corner according to A. W. Hand Survey 14/100 chs. W of the Ther Survey.

o Iron Stake & Stone, point of Survey
Donates lots sold pursuant to Survey of Plat & reserves
On the original marked reserved in red ink.

R. E. Lewis & C. W. Hoag
To
Village of White Rock

Recd for Record Feb'y 20th 1865 at 4 o'clock P.M.
C. E. Cottrell Dept. Reg.

Be it remembered that we Randall E. Davis and Malvina Davis this wife of White Rock Huron County Michigan and Orson W. Hoag of Saginaw County Michigan who are the proprietors of the land described in the above plat do acknowledge the above plat to be our act and deed and further do by these presents grant, give, and dedicate to the public our heirs and assigns the reversion thereof whenever the same may be discontinued by law, and those said lots are in size as set as marked on said plat. In witness whereof we have hereunto set our hands and affixed our seals this 18th day of Feb. 1865.

Signed, sealed & delivered in presence of
A. W. Hoag. John Graham.

R. E. Lewis [L. S.]
Malvina Lewis [L. S.]
Orson W. Hoag [L. S.]

State of Michigan } ss. On this 20th day Febuary A.D. 1865 before me the subscriber a Justice of the Peace for said County personally appeared before me Randall E. Davis & Malvina Davis his wife to me known to be the persons described in the foregoing conveyance and acknowledged the same to be their free act and deed. And the said Malvina on a private examination by me apart from her said husband and acknowledged that she executed the same freely without any fear or compulsion from any one

Chas S. Hill Just. Peace.

I hereby certify that the above is a correct copy of the plat now on record in the Register of Deeds office being made under the supervision of the Auditor General by tracing the plat on record and affixing thereto a copy of the Certificate dated this 21st day of Sept 1911.

Nelson Robinson
Chief Asst Adm. Dept.

CCJ 2 page 535
C C March 16-1888

PLAT-VILLAGE OF WHITE ROCK

In the matter of the petition)
of Frederick Cummings praying)
for the vacation of a part of the
plat .)

145-11234

On motion, of Elbridge F Bacon, Attorney, for the Petitioners, it is ordered and determined by the court now here that so much of said plat of the Village of White Rock, as described in said petition to wit;
Lots 6 &7 in Block 2.
Lots 4,5,6,7,8,9,10,11, in Block 4
" 5 & 6 in " 5

All of Block 6
All of Block 7, except a triangular peice off from the East side owned by Mrs. Ferguson.
Lots 1-2-3-4-in Block 8
All of Block 9 except the East half of Lot 1
Lots 2-3-4-5-6-7-8 in Block 10
All of Block 12 except Lot 1
All of that part of the Street known as Main Street lying between Block 7 on the East side and Blocks 8 and 10 on the West sdie Also all of Sheridan Street lying between Lots 1-and 4 in Block 8 on the North side and Block 10 on the South side, also that part of said Sheridan Street lying between Lots 3 and 4, in Block 9 on the North Side and lot 2 in Block 12 on the South side also all that part of Grant Street lying between Block 10 on the East side and Block 12 on the west except that part of said street being East of Lot 1 in 12, Also that part of Grant Street-being between Block 4, on the East side and Block 6 on the west side also all of that part of Main Street lying between Lots6 and 7, in Block 2, on the east side and lots 4 and 5, in Block 4, on the West side, also all that part of Sheridan Street lying between lots 6 and 7, in Block 6, on the North side, and lots 5 and 6, in Block 5 in the South side, Also that part of Park Street lying between Block 12 on the North side and Block 15 on the south side be and the same is hereby vacated.

Watson Beach
Circuit Judge

Vol-145 Page-119311

Curts & Taylor
Plat Examiners

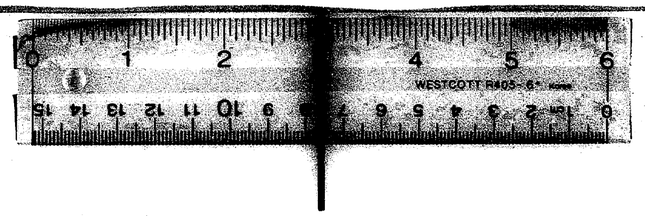

16 X

ClibPDF - www.fastio.com