


Map of the
Village of Port Hope
in
Stafford
Huron Co Mich
compiled & drawn by Ed. Molitor Surveyor
Scale 35 73

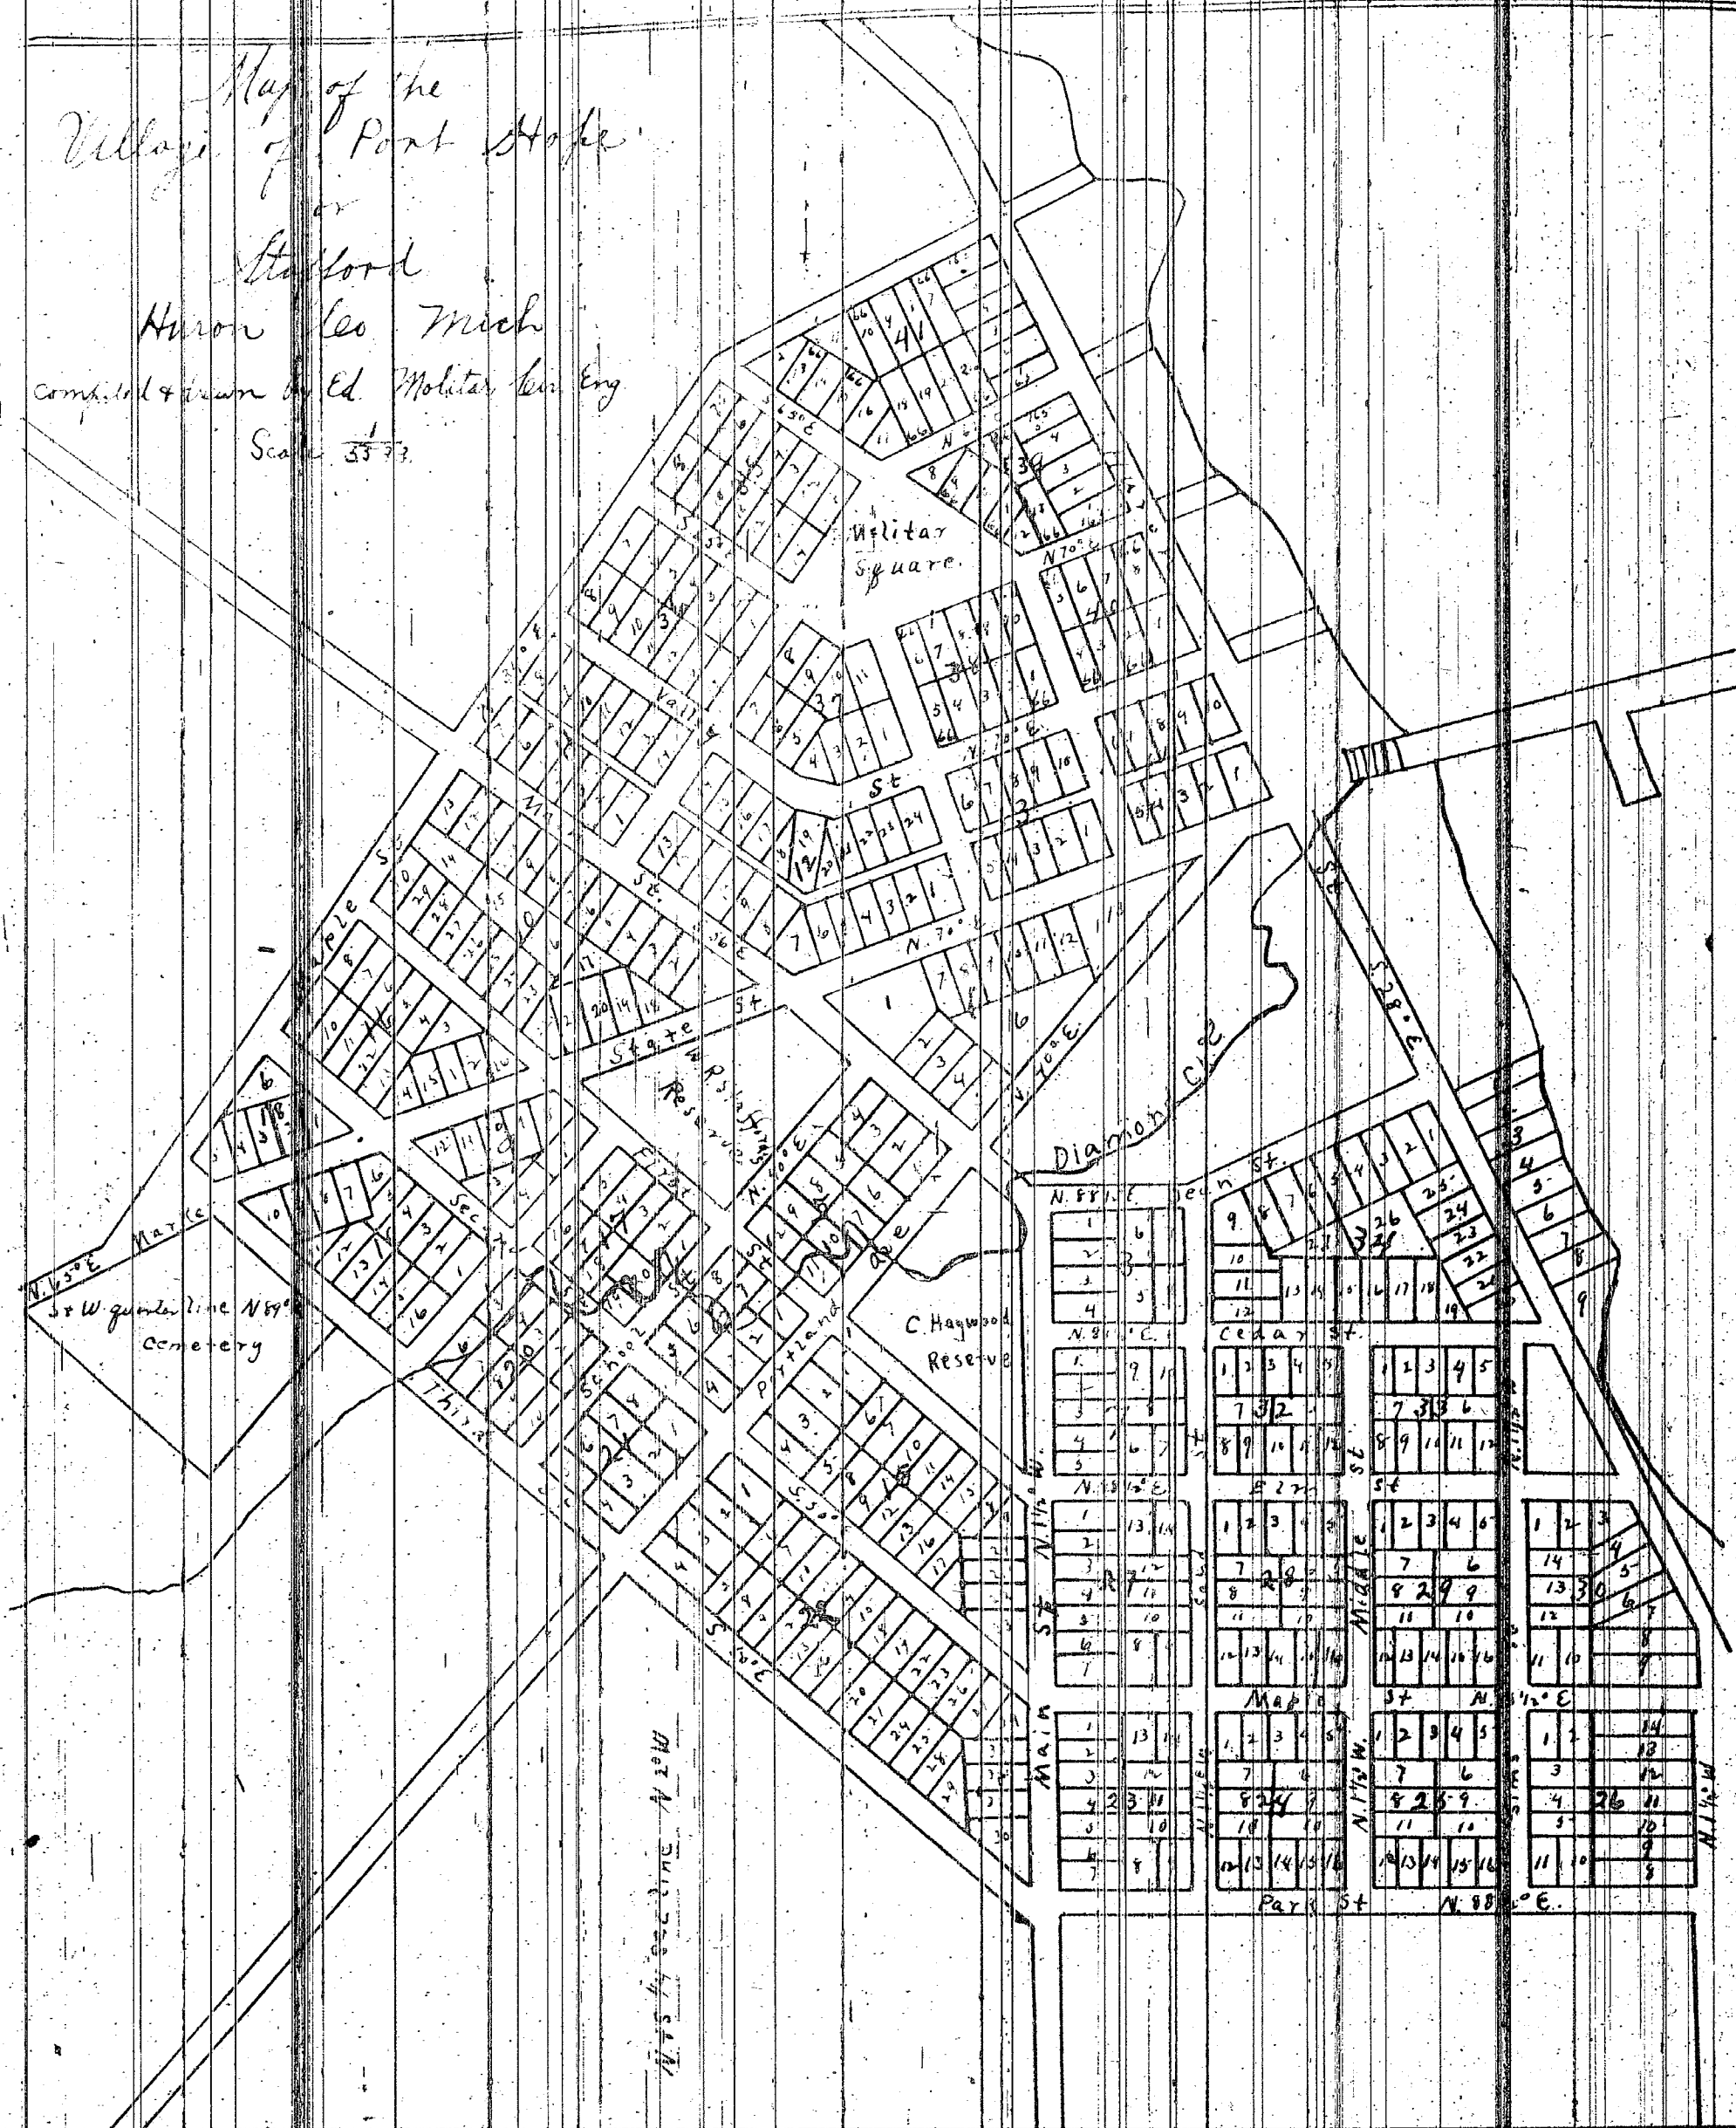

State of Michigan } On this 18th January 1871 before me a Notary
County of Huron } ss Public on and for said County personally came
Wm R. Stafford, Clark Haywood and B. W.
Jennies known to me to be the persons who executed the foregoing instru-
ment and acknowledged the same to be their free act and deed.

August McDonald
Notary Public.

Stafford, Haywood & Jennies
to
Village of Port Hope

Recd. for Record April 24th 1872 at 11 o'clock
Richard Smith, Registrar.

Be it remembered that Wm R. Stafford
Clark Haywood and B. W. Jennies who are the proprietors of the land described in the
within plat do by these presents grant, give and dedicate to the Public use forever
the streets as laid out and designated in said Village Plat reserving for themselves
and their heirs or assigns the reversion or reversions thereof whenever the same
may be discontinued by law. In Witness Whereof we
have hereunto set our hands and seals this 18th day of January A. D. 1871.

signed, sealed and delivered in presence of

August McDonald

Mat J. Haywood

W. H. Blismore

Wm R. Stafford

B. W. Jennies

Clark Haywood

W. S.

W. S.

W. S.

Whereby certify that this plat is a correct copy of the plat
now on record in the Register of Deeds office being made
under the supervision of the Auditor General by tracing the
plat on record and affixing thereto a copy of the dedication
and certificates.

Dated this 21st day of Feb 1871.

Solon Robinson.

Clark and Ben. Dept.