

FORESTVILLE.

Received for Record March 9, 1872 at 5 P.M.
J. J. Burgess, Register.

Plat of the Village of Forestville being part of lots 3 and 4 and part of the S.E. 1/4 of S.W. 1/4 Sec. 8, T. 14 N. R. 16 E. Sanilac County Michigan.

Blocks Nos. 3, 6, 7, 8, 9, 10, 11, 12, 13, 14, 15, 16, 21, 22, 23, 24, 29, 30, 31, 32, 37, 48, 53, 64.

Avenues 66 feet wide

Streets 50 feet wide

Blocks 32 feet by 120 feet

Lots 80 feet by 120 feet

Be it remembered that we E. B. Ward and Catherine L. his wife who are the proprietors of the land described in the annexed plat do acknowledge the said Plat as our free act and deed and further do by these presents grant, give and dedicate to the public use forever the streets on said plat laid out and designated as such reserving to ourselves our heirs and assigns the dimensions thereof whenever the same may be discontinued by law. Witness our hands and seals this 8th day of March A.D. 1872.


E. B. Ward [Seal] Catherine L. Ward. [Seal]

State of Michigan } On this 8th day of March 1872 before me a Notary Public in
County of Wayne } ss and for said County personally came E. B. Ward and
Catherine L. Ward his wife known to me to be the persons who executed the foregoing
instrument and acknowledged the same to be their free act and deed.

J. W. Noble

Notary Public

in and for Wayne Co. Mich.

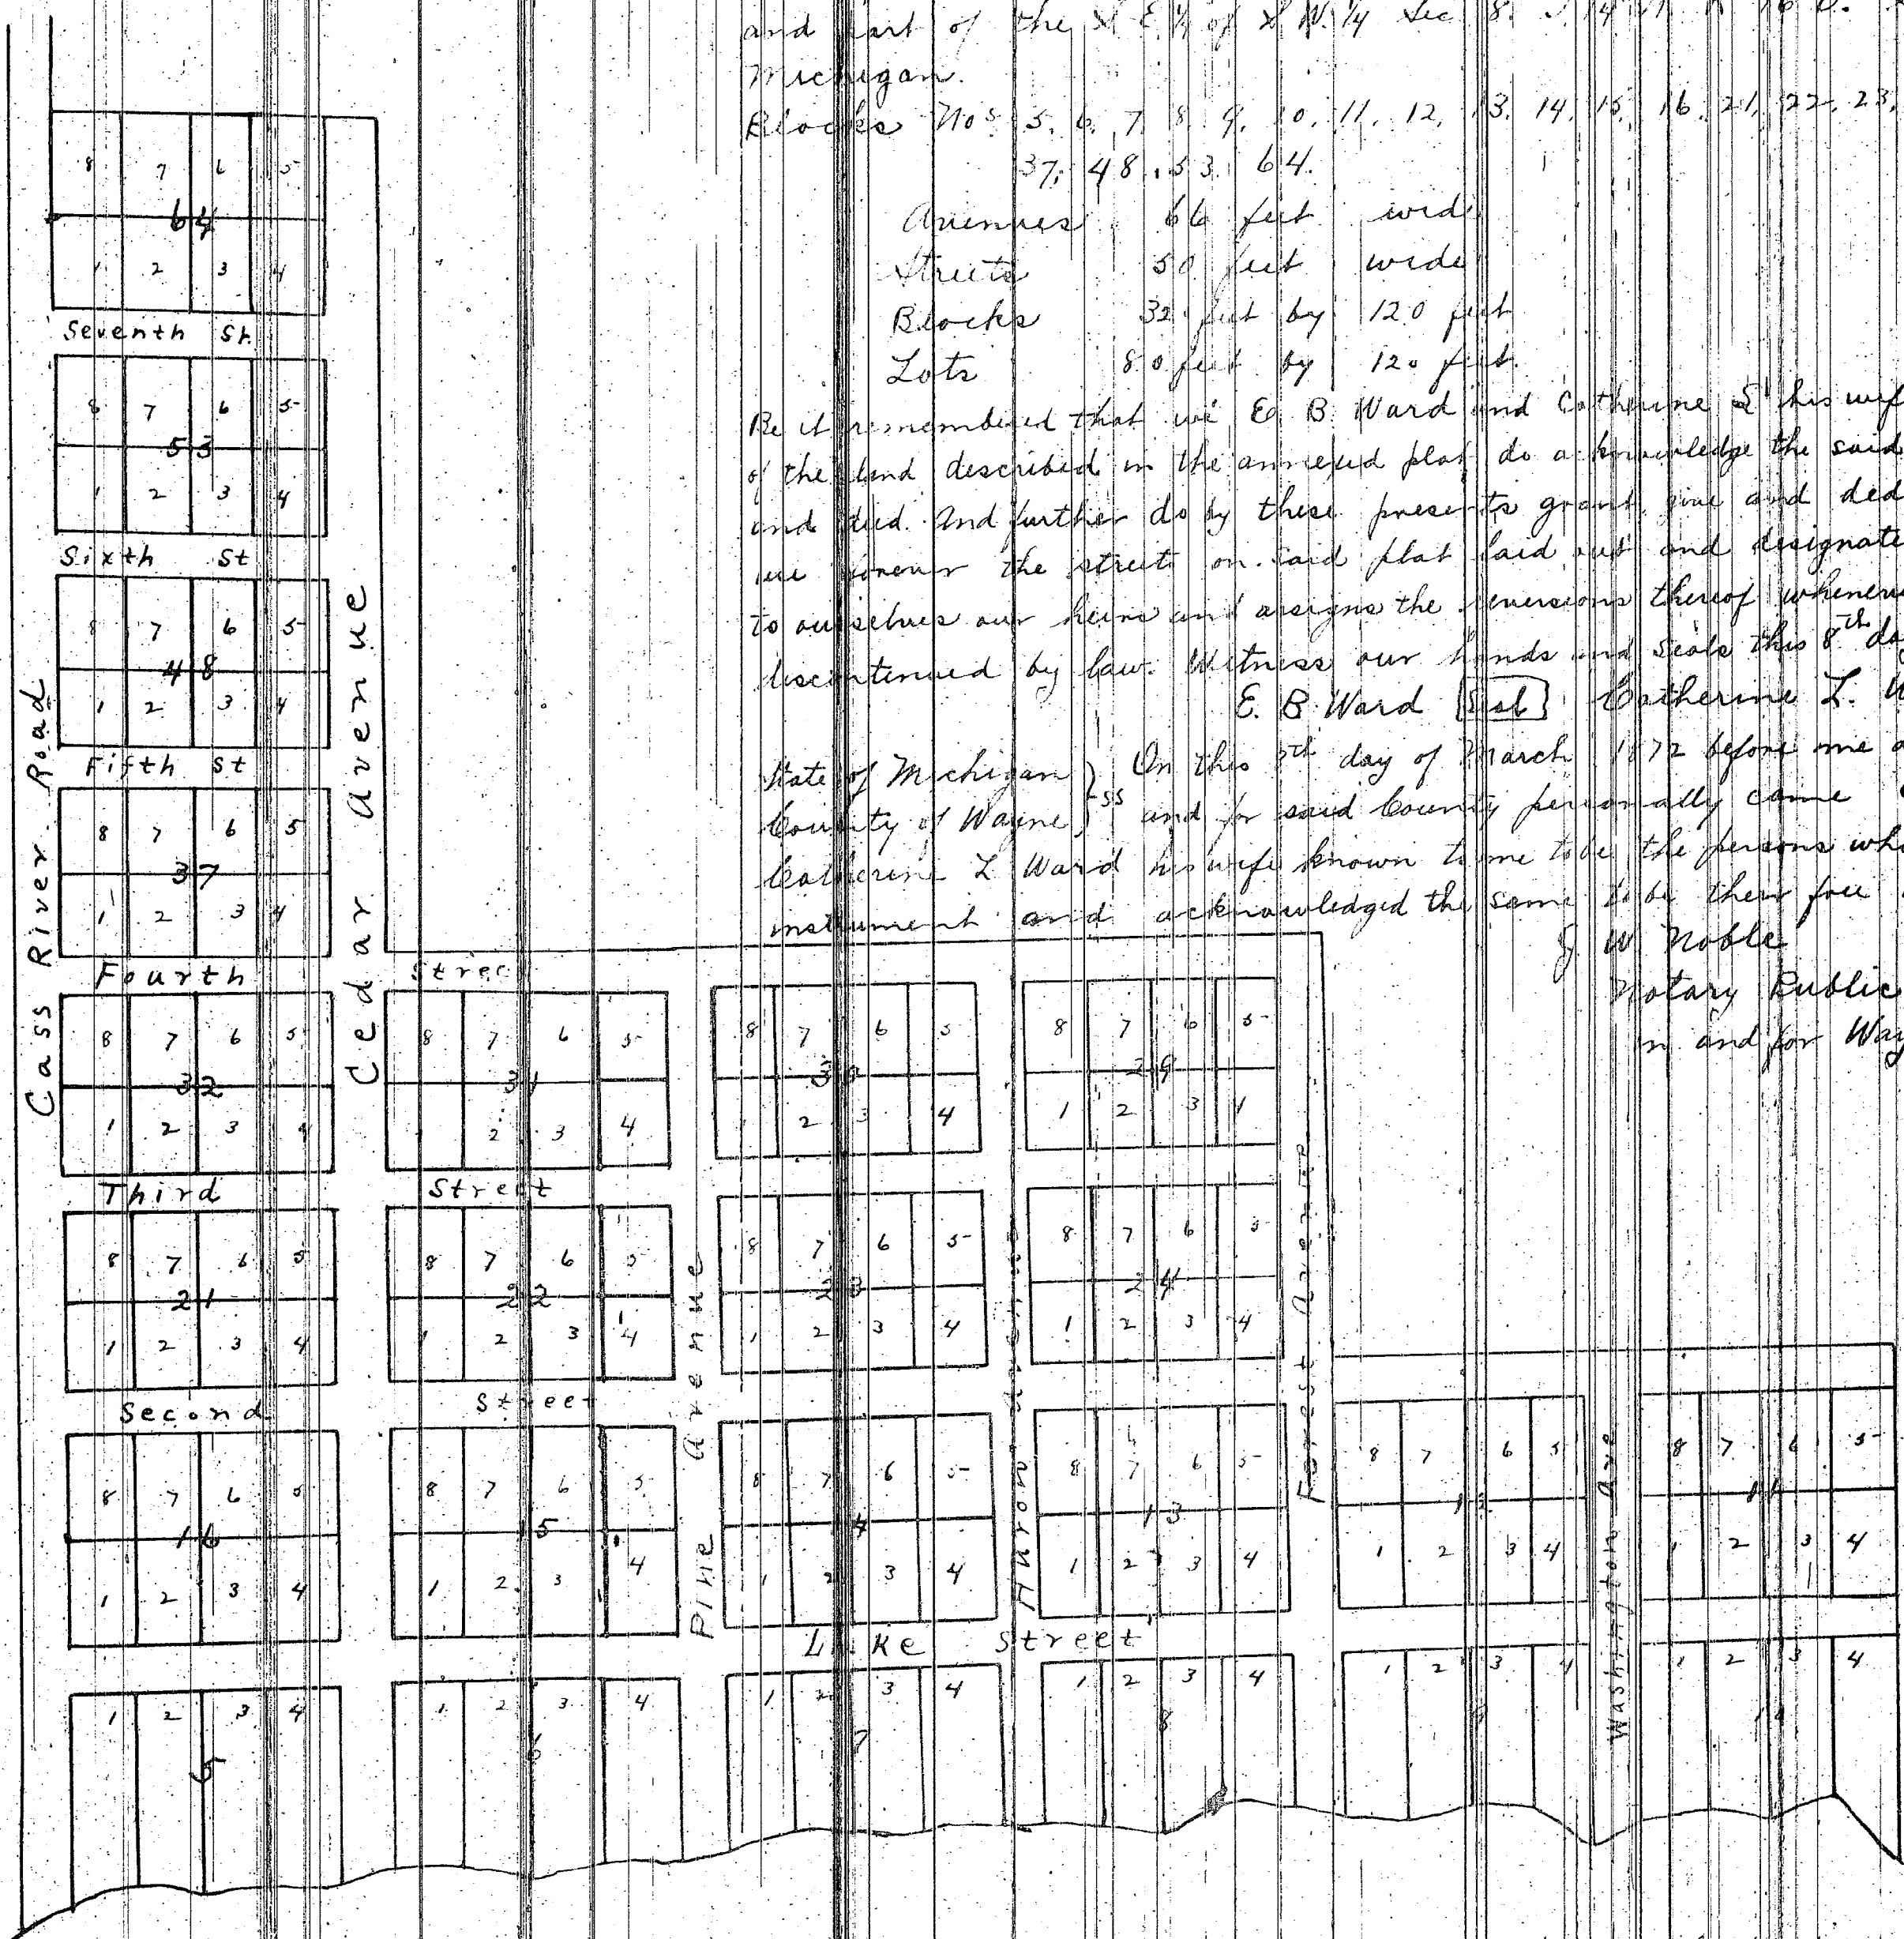

I hereby certify that this plat is a correct copy of the plat now on record in the Register of Deeds office being made under the supervision of the Auditor General by tracing the plat on record and affixing thereto a copy of the declaration and certificate.

Dated this 11th day of Sept. 1911

John Robinson

Chief Aud. Gen. Staff