1941

J. L. Woods & wife } Rec'd for Record the 30th day of August A.D. 1941 at 10 o'clock A.M.
To
The Public. } R. M. Brown, Register

Plat

of a part of the Village of Sand Beach Huron County Mich.

Being a part of Lots 10 & 12 Sec. 12 Town 16 N. of R. 15 East

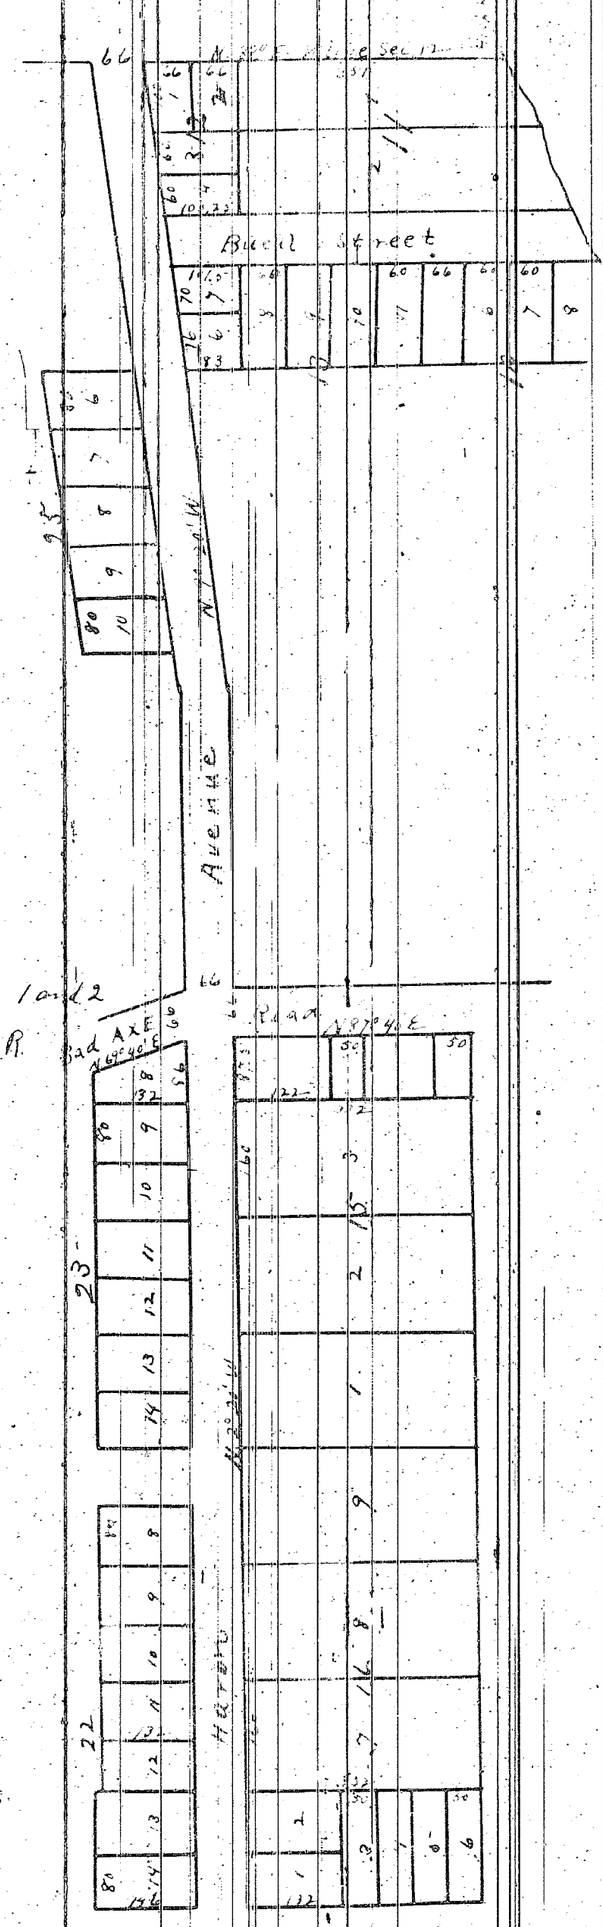

Scale 200 feet to 1 inch.

Be it remembered that we John L. Woods and Emily A. Woods his wife who are the owners of the land described in the above plat do acknowledge the said plat to be our act and deed and further do by these presents grant give and dedicate to the public use forever the streets in said plat laid out and designated as such reserving to ourselves our heirs and assigns the reversion thereof whenever the same may be discontinued by law.

In witness whereof we have hereunto set our hand and seal the thirtieth day of July in the year of our Lord One thousand eight hundred and sixty three.

In presence of
A. J. Tewksbury
Eugene Cotter

John L. Woods [L. S.]
Emily A. Woods [L. S.]

State of Michigan } On this thirtieth day of July A.D. 1863 before me a Notary
County of Huron } Public in and for said County personally came John L. Woods
and Emily A. Woods known to me to be the persons who executed the foregoing instrument and acknowledged the same to be their free act and deed. And the said Emily
A. wife of the said John L. Woods on a separate examination by me separate and apart
from her said husband acknowledged that she did the same without fear or compulsion
from any one.

Eugene Cotter Notary Public.

I hereby certify that this plat is a correct copy of the plat now
on record in the Register of Deeds office, being made under the
supervision of the Auditor General by tracing the plat on record
and affixing thereto a copy of the declaration and certificates
dated this 21st day of April 1941.

Helen Patterson

ClibPDF - www.fastio.com