


Plat of Part of the Village of Port Austin
 Francis Crawford's Addition
 Being a portion of Lot No. 3 in Twp. 29
 T. 19 N. R. 13 E.
 Huron Co. Mich.

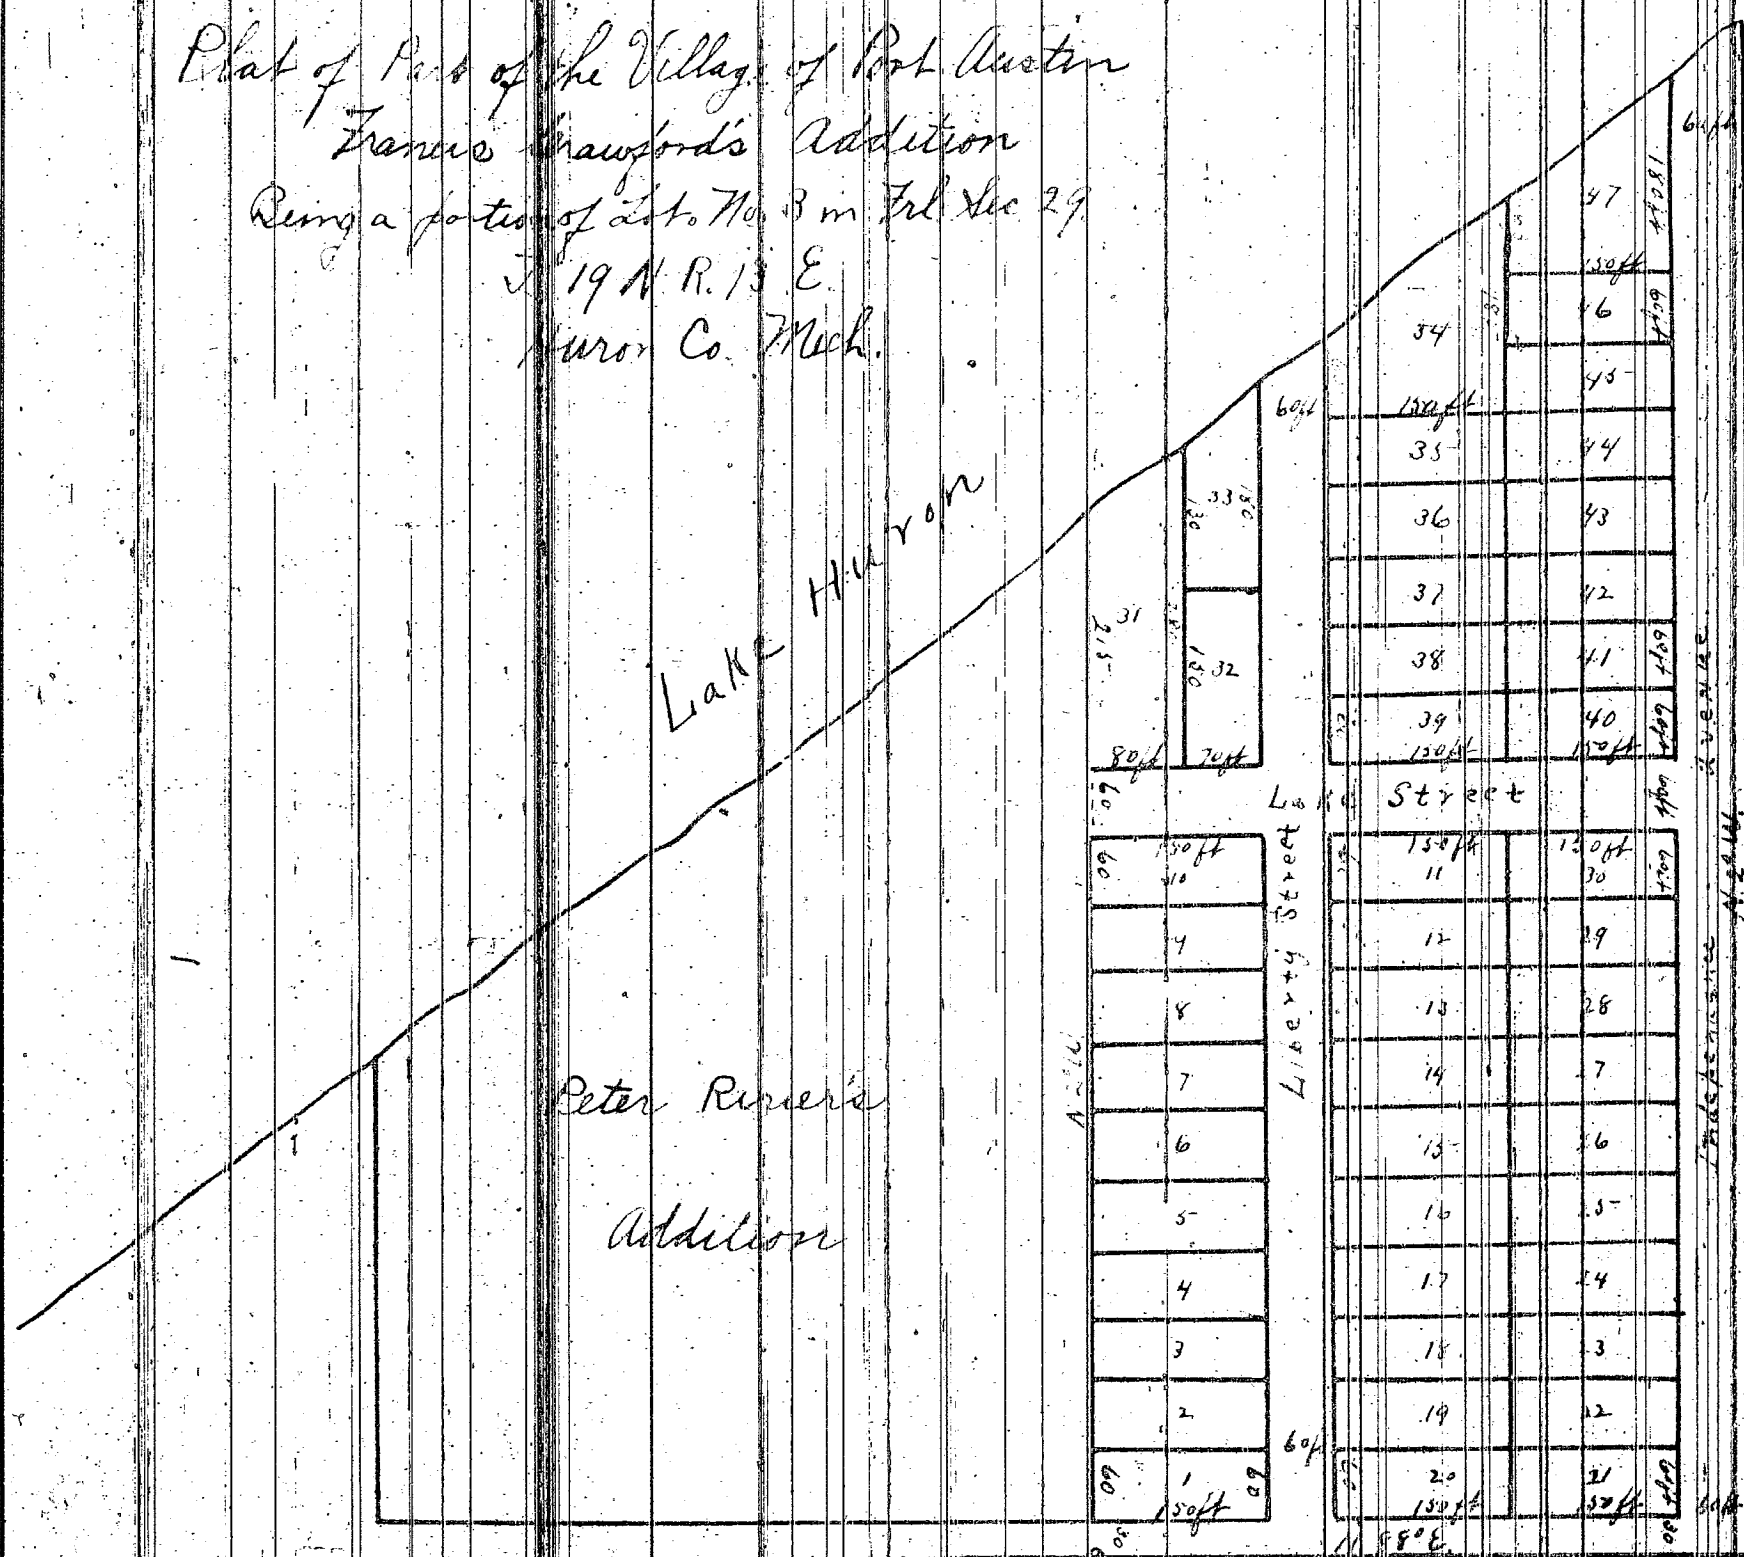

o 4 X stake N. 88° E. 11 chains 31 links from the quarter stake of Section 29 T. 19 N. R. 13 E.

Francis Crawford & wife
 Village of Port Austin

Received for Record Jan. 16, 1871 at 8 o'clock A.M.

Richard Smith, Register.

Know all men by these presents that we Francis Crawford and Amanda Crawford, the proprietors of the lands comprised in the annexed Plat have laid out and divided said land into Village lots and streets and do hereby enumerate and designate said lots and streets in manner and form according to the plan of the annexed Plat being a part of the Village of Port Austin and situated in Lot No. 3 of Fractional Section twenty-nine (29) in Township Nineteen (19) North of Range Thirteen (13) East, in the County of Huron and State of Michigan.

In witness whereof we hereunto subscribe our names this 4th day of January A.D. 1871.

In presence of
 Jennie Adams
 E. A. Flack

F. Crawford
 Amanda C. Crawford

State of Michigan
 County of Huron, In this 4th day of January A.D. 1871 before me a Notary Public in and for said County of Huron personally came the above named Francis Crawford and Amanda Crawford and acknowledged the annexed plat to be of their own free act and deed.

John B. Rudd,
 Notary Public.

I hereby certify that this plat is a correct copy of the plat now on record in the Register of Deeds office being made under the supervision of the Auditor General by tracing the plat on record and affixing thereto a copy of the dedication and certificates.

Dated this 26th day of Sept 1911

Edwin Robinson
 Clerk and Gen. Dep't.