




SCALE
1 inch = 100 feet

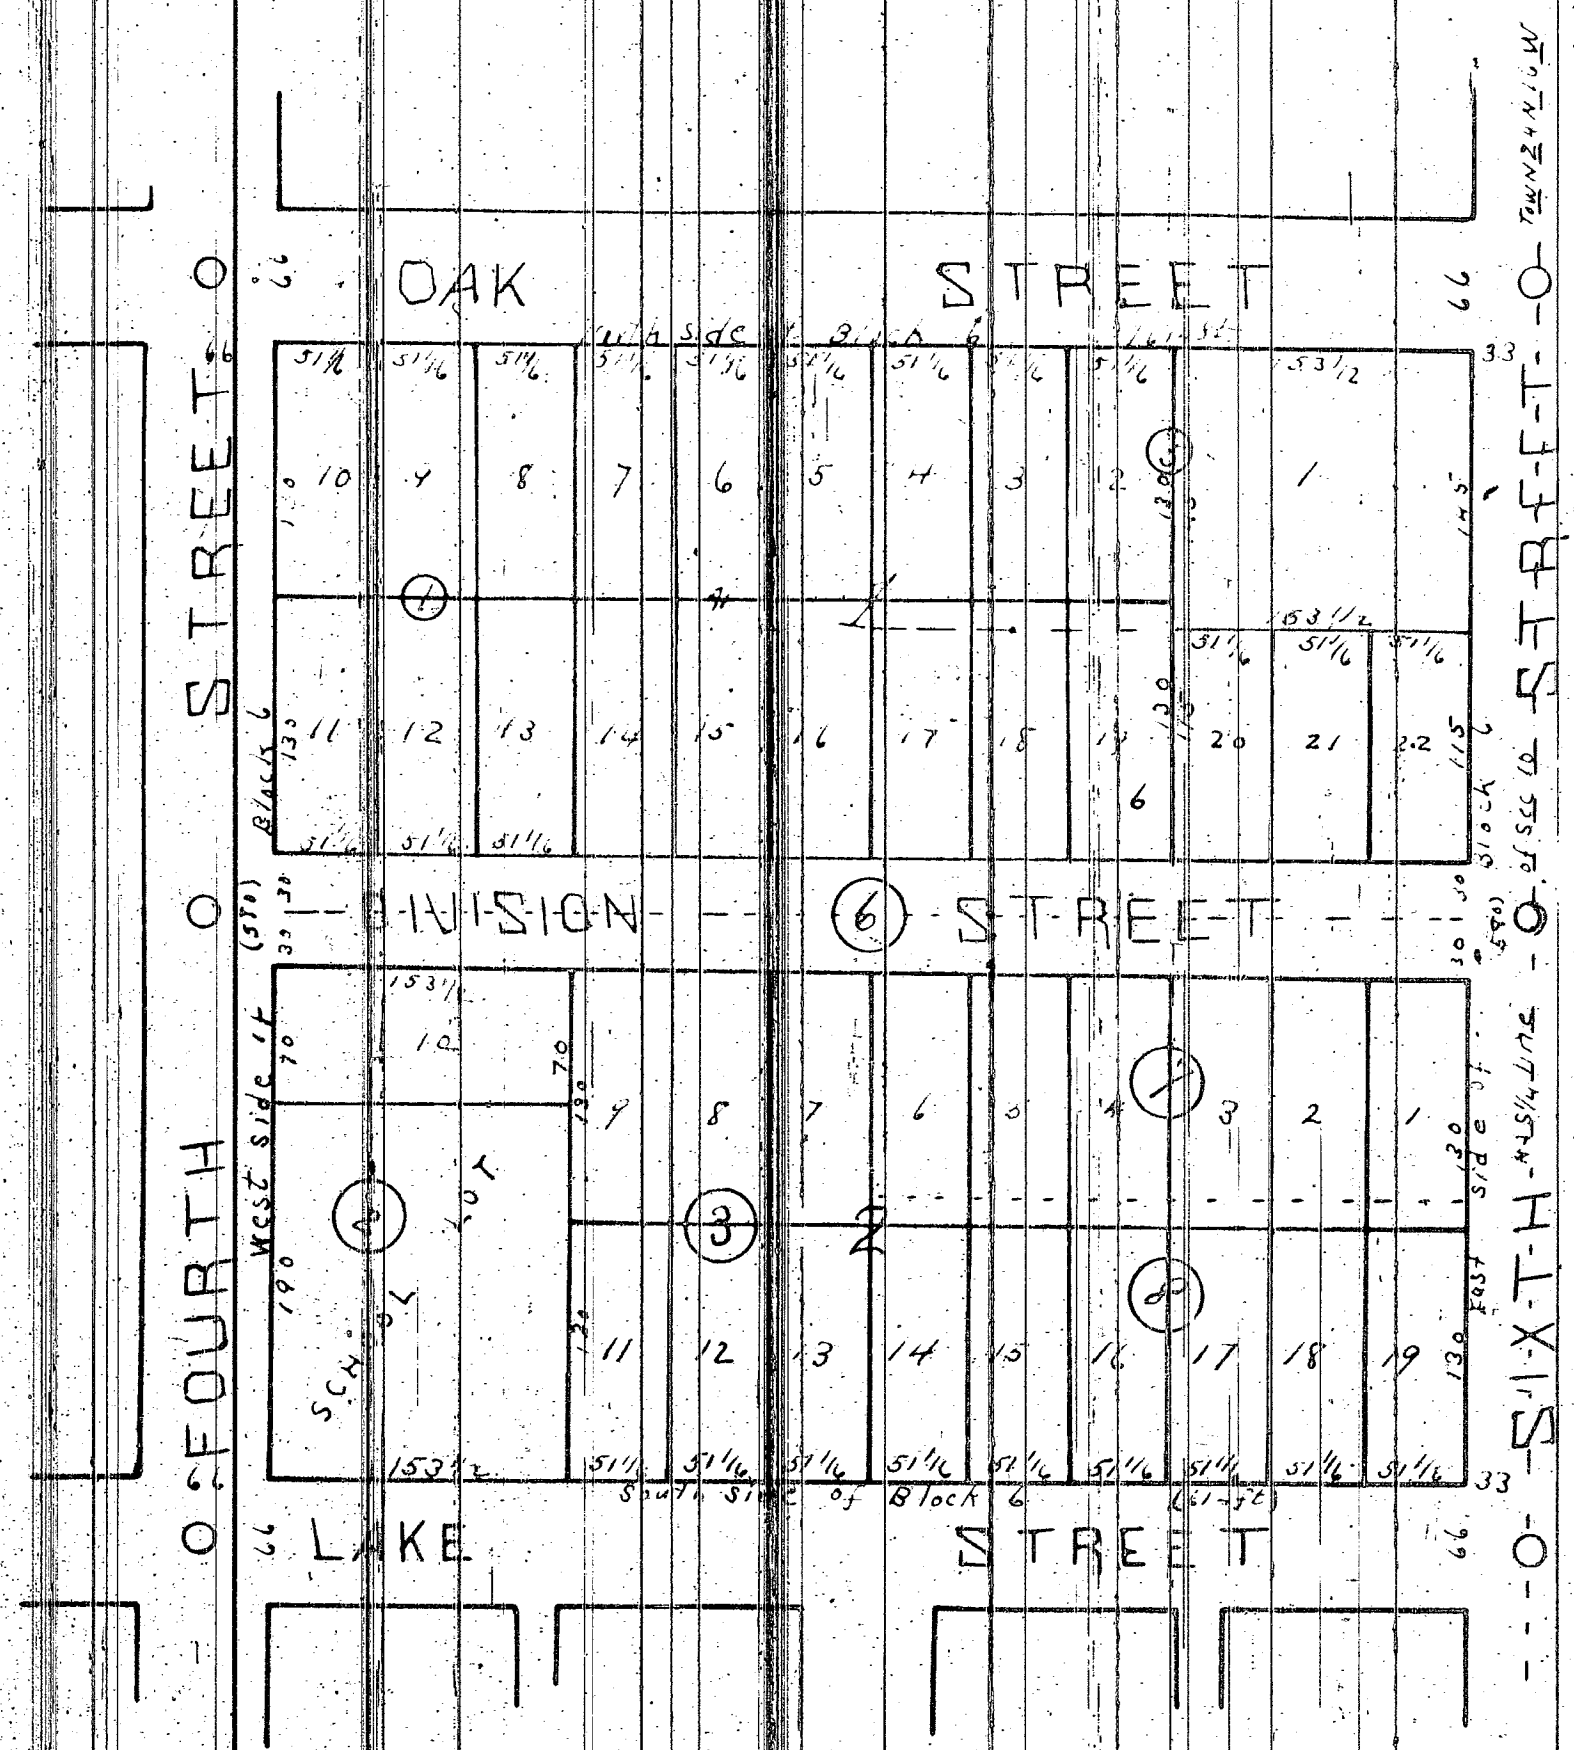

ROBERT POLIVER S
SUBDIVISION
OF BLOCK 6
OF THE
VILLAGE OF
ARCADIA
MANISTEE CO
MICH
M. S. COOK SURVEYOR

Know all men by these presents that we Henry Starke and Maria Starke his wife Henry Mauntler and Mary Mauntler his wife Robert Oliver and Mary Oliver his wife also Margus Ghastin (single) proprietors of the land herein platted have caused said land to be surveyed laid out and platted to be known as "Robert P. Oliver, SUBDIVISION OF BLOCK 6 OF THE VILLAGE OF ARCADIA" and that the streets as shown on said plat are hereby dedicated to the use of the public.

Signed and sealed Dated Arcadia Dec 24 1891
in presence of Henry Starke LS
John Latham Maria Starke LS
John Simon Henry Mauntler LS
Hugh M. Lerner Mary Mauntler LS
Adolph Hasse Robert P. Oliver LS
Mary Oliver LS
Margus P. Ghastin LS

STATE OF MICHIGAN
COUNTY OF MANISTEE SS
On this 2nd day of December 1891
before me a Justice of the Peace in said County personally came the above named Henry Starke and Maria Starke his wife Henry Mauntler and Mary Mauntler his wife Robert Oliver and Mary Oliver his wife also Margus Ghastin known by me to be the persons who executed the above dedication and acknowledged the same to be their free act and deed

Signed
R. N. Stockman
Justice of the Peace
I hereby certify that this plat is a correct copy of the plat now on record in the Register of Deeds office being made under the supervision of the Auditor General by tracing the plat on record and affixing thereto a carefully compared copy of the dedication and certificate

Dated this 24th day of July 1891
John B. Latham
Clerk and Gen. Del.

DESCRIPTION OF LAND PLATTED
The land embraced in the annexed plat of Robert P. Oliver's SUBDIVISION OF BLOCK 6 OF THE VILLAGE OF ARCADIA is bounded in the north by OAK STREET east by SIXTH STREET south by LAKE STREET and west by FOURTH STREET as such streets are laid out in the original plat of the Village of ARCADIA Manistee County Mich (dotted lines on within plat represent boundaries of original lots)

SURVEYOR'S CERTIFICATE
I hereby certify that the plat hereon delineated is a correct one and that permanent monuments consisting of cedar fence posts are set at the angles in the boundaries of the land platted and (1/2" x 3/4") gas pipe have been planted at points marked thus "O" at all intersections of streets

Signed
Merritt W. Cook
Surveyor

Examined and Approved
December 17 1891
H. P. Pratt
Deputy Auditor General

STATE OF MICHIGAN
Manistee County
Register of Deeds office SS
Received & Record March 21st A.D. 1892
at 10:40 o'clock A.M. and recorded
Volume 2 of Plate on page 12.
Mar. 21st 1892
Register of Deeds