4757 O

4757.

1196

Know all men by these presents, That we; August Loeffler and Emma his wife, William Gartner and Henrietta his wife, Henry Rochrig and Susie his wife, proprietors has caused to be made the accompanying Map or Plat of "Dewey Place Subdivision" of a tract of land known as Wilkinson, Post and Truett Subdivisions; that plat having since been vacated by the Circuit Court of Wayne County, March 24th 1883, and recorded in Liber 239 page 612, Described as follows to wit:- Beginning at a stake standing three hundred and ninety feet west of the south west corner of Oak and Thirteenth Streets; Thence South eighty nine degrees thirty five minutes West five hundred and ninety feet to an Iron Rod standing on the east line of a tract belonging to E.K. Baisley. Thence along said line twenty five minutes west five hundred and thirty feet and twenty five hundredth of a foot to a Stake standing on said line. Thence North eighty nine degrees thirty five minutes East five hundred and ninety feet to a stake. Thence South twenty five minutes East five hundred and thirty feet, and twenty five hundredths of a foot to the place of beginning. Containing 7 61/100 acres. And we do hereby dedicate to the perpetual use of the public, the Streets and Alleys as shown thereon, reserving to ourselves, our heirs and assigns; the reversion and reversions thereof whenever discontinued by Law. It being an Addition to the City of Wyandotte Wayne County Michigan.

Witness our hands and Seals this 19th day of June 1899

In presence of
Conrad Rochrig
E. J. Goodell

August Loeffler L.S
Emma Loeffler L.S
William Gartner L.S
Henrietta Gartner L.S
Henry Rochrig L.S
Susie Rochrig L.S

Proprietors

September 9 21 1899
Plat 59

S.W. Kingsley

State of Michigan
County of Wayne } ss. On this 19th day of June 1899, before me the subscriber a Notary Public in and for the County of Wayne personally appeared the above named August Loeffler and Emma his wife, William Gartner and Henrietta his wife, Henry Rochrig and Susie his wife, to me known to be the persons described in and who executed the within instrument and acknowledged the same to be their free act and deed.

Elijah J. Goodell
Notary Public Wayne Co. Mich.

"Dewey Place Subdivision"

of a tract of land known as "Wilkinson, Post and Truett Subdivision. That plat having since been vacated by the Circuit Court of Wayne County March 24th 1883 and recorded in Liber 239 page 612.


I hereby certify that the plat hereon delineated is a correct one, and that permanent monuments have been planted at all angles in the boundaries of the land platted, and at all intersections of Streets, or Streets and Alleys as shown thereon. As points marked O. The monuments are of Wood.

E. J. Goodell
Surveyor & Civ. Eng.

N
W — E
S

Scale 60 feet to the inch

Examined and approved
June 24th 1899
John T. Wilkinson
Deputy Auditor General

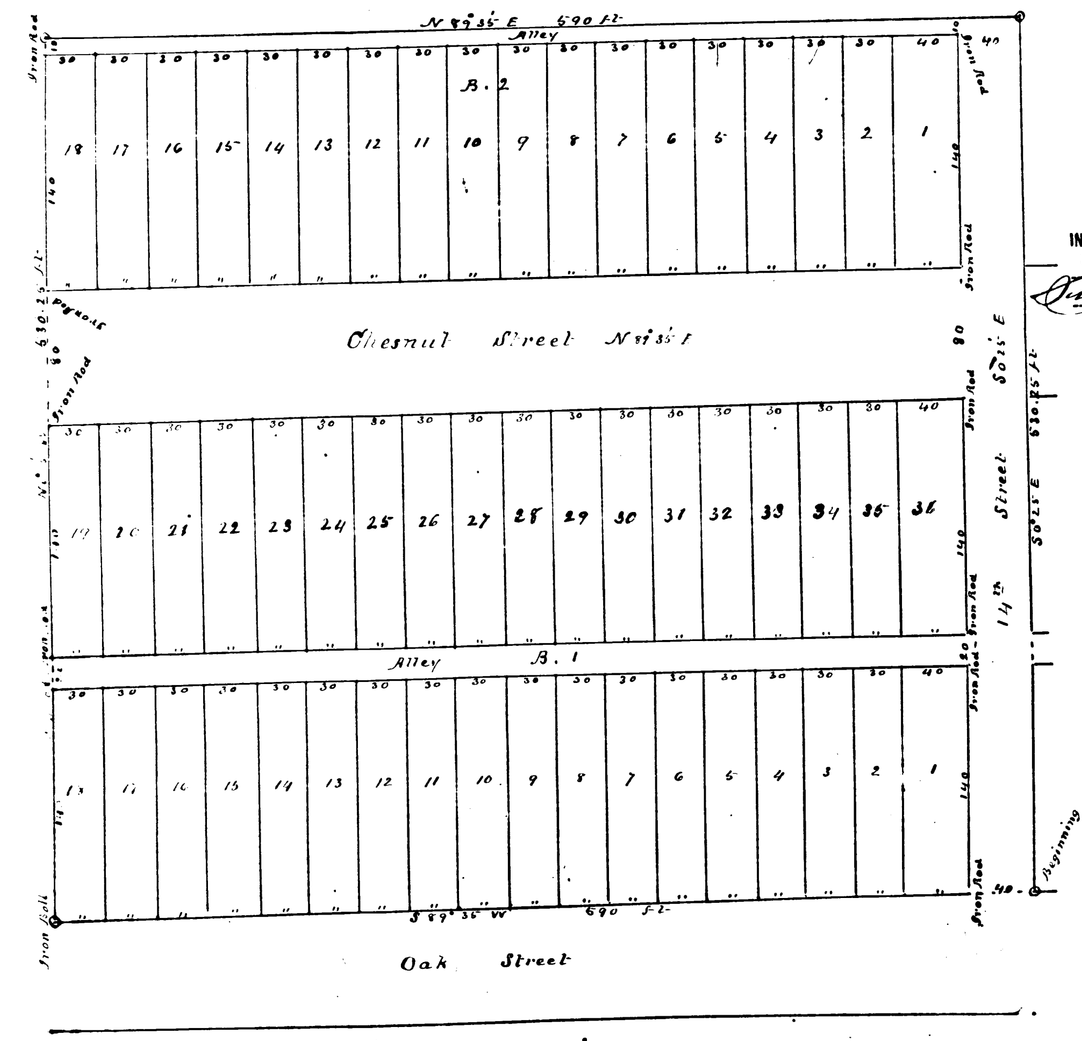

RECEIVED AND FILED.
IN AUDITOR GENERAL'S OFFICE,
NOV 11 1899
189
John T. Wilkinson
Deputy Auditor General

State of Michigan
County of Wayne } ss. I S.W. Kingsley Register of Deeds and E.J. Goodell Surveyor, County aforesaid, hereby certify that we each carefully compared the annexed copy with the plat of "Dewey Place Subdivision" of a tract of land known as "Wilkinson, Post and Truett Subdivisions; that plat having since been vacated by the Circuit Court of Wayne County March 24th 1883 and recorded in Liber 239 page 612, and that it is an exact copy thereof and of the whole of such original map or plat.

S.W. Kingsley Register of Deeds
E. J. Goodell Surveyor

S.W. Kingsley Register of Deeds
E. J. Goodell Surveyor

1899 Nov 22 AM 9

4757 C

4757.

1195

Know all men by these presents, That we; August Loeffler and Emma his wife, William Gartner and Henrietta his wife, Henry Rocking and Susie his wife, proprietors has caused to be made the accompanying Map or Plat of "Dewey Place Subdivision" of a tract of land known as Wilkinsons Post and Hursts Subdivisions; That plat having since been vacated by the Circuit Court of Wayne County, March 24th 1883, and recorded in Liber 239 page 612, Described as follows to wit:- Beginning at a stake standing three hundred and ninety feet west of the north west corner of Oak and Fifteenths Streets Thence South eighty nine degrees thirty five minutes West five hundred and ninety feet to an Iron Rod standing on the east line of a tract belonging to E.H. Baisley. Thence along said line twenty five minutes west five hundred and thirty feet and twenty five hundredths of a foot to a Stake standing on said line. Thence North eighty nine degrees thirty five minutes East five hundred and ninety feet to a stake. Thence South twenty five minutes East five hundred and thirty feet, and twenty five hundredths of a foot to the place of beginning. Containing 7 61/100 acres. And we do hereby dedicate to the perpetual use of the public, the Streets and Alleys as shown thereon, reserving to ourselves, our heirs and assigns, the reversion and reversions thereof whenever discontinued by law. It being an Addition to the City of Wyandotte Wayne County Michigan.

Witness our hands and Seals this 19th day of June 1899

In presence of
Conrad Rocking
E. J. Goodell

August Loeffler	L.S
Emma Loeffler	L.S
William Gartner	L.S
Henrietta Gartner	L.S
Henry Rocking	L.S
Susie Rocking	L.S

Proprietors

September 9 21 1899 29
Plat
59

S.B. Wiggsby

State of Michigan
County of Wayne ss. On this 19th day of June 1899 before me the subscriber a Notary Public in and for the County of Wayne personally appeared the above named August Loeffler and Emma his wife, William Gartner and Henrietta his wife, Henry Rocking and Susie his wife, To me known to be the persons described in and who executed the within instrument and acknowledged the same to be their free act and deed.

Elijah J. Goodell
Notary Public Wayne Co. Mich.

"Dewey Place" Subdivision
of a tract of land known as "Wilkinsons, Post and Hursts Subdivision. That plat having since been vacated by the Circuit Court of Wayne County, March 24th 1883 and recorded in Liber 239 page 612.

I hereby certify that the plat hereon delineated is a correct one, and that permanent monuments have been planted at all angles in the boundaries of the land platted, and at all intersections of Streets or Streets and Alleys as shown thereon. All points marked O. The monuments are of Wood.

E. J. Goodell
Surveyor & Civ. Eng.

N
W E
S
Mon. Mkd.

Examined and approved
June 24th 1899
John T. Wilkinson
Deputy Auditor General

Plat of Oak 16 & 17 Sts

N 89° 35' E 590 Ft.
Alley
B. 2
Iron Rod
Iron Rod
Cornell Street N 0° 31' E
Iron Rod
Iron Rod
Alley
B. 1
Iron Rod
Iron Rod
S 89° 35' W 690 Ft.
Oak Street
S 0° 31' E 530.25 Ft.
14th Street
Beginning

RECEIVED AND FILED.
IN AUDITOR GENERAL'S OFFICE,
NOV 11 1899 189....
John T. Wilkinson
Deputy Auditor General

State of Michigan
County of Wayne ss. I do hereby certify that the annexed plat or Survey Plat of "Dewey Place Subdivision" of a tract of land known as "Wilkinsons Post and Hursts Subdivisions" which plat having since been vacated by the Circuit Court of Wayne County March 24th 1883 and recorded in Liber 239 Page 612, and that it is an exact copy thereof as the same appears of record in my office.

In Testimony whereof I have hereunto set my hand and affixed the seal of said Register's office this 9th day of November A.D. 1899.

S.B. Wiggsby Register of Deeds.
E.J. Goodell Surveyor

1884