



[illegible]

EXAMINED & APPROVED
SEPTEMBER 27, 1889
N. R. Pratt
Deputy Auditor General

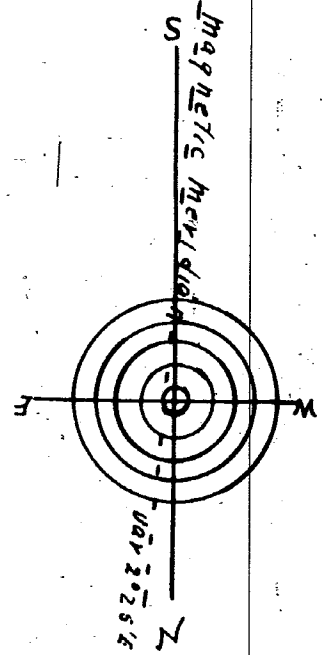

State of Michigan
County of Manistee
We of County
of Ben and Wm. N. Cook
know fully and have each
individually signed this City
with the original plat of
THE VILLAGE OF CHICAGO
and that it is an exact copy
thereof and of the whole of
such signed Map and plat
of Ben and Wm. N. Cook
Surveyor
9/20/05

I am sorry to say that this place is a much
 copy of the flat now on record in the Report
 of Wells office being made under the
 supervision of the Quindlen Survey by
 placing the flat on record and obtaining
 there a carefully compared copy of the
 education and certificate
 dated Aug 24 day of July 1911
 born in La Foy
 Clark And. Van Dyke

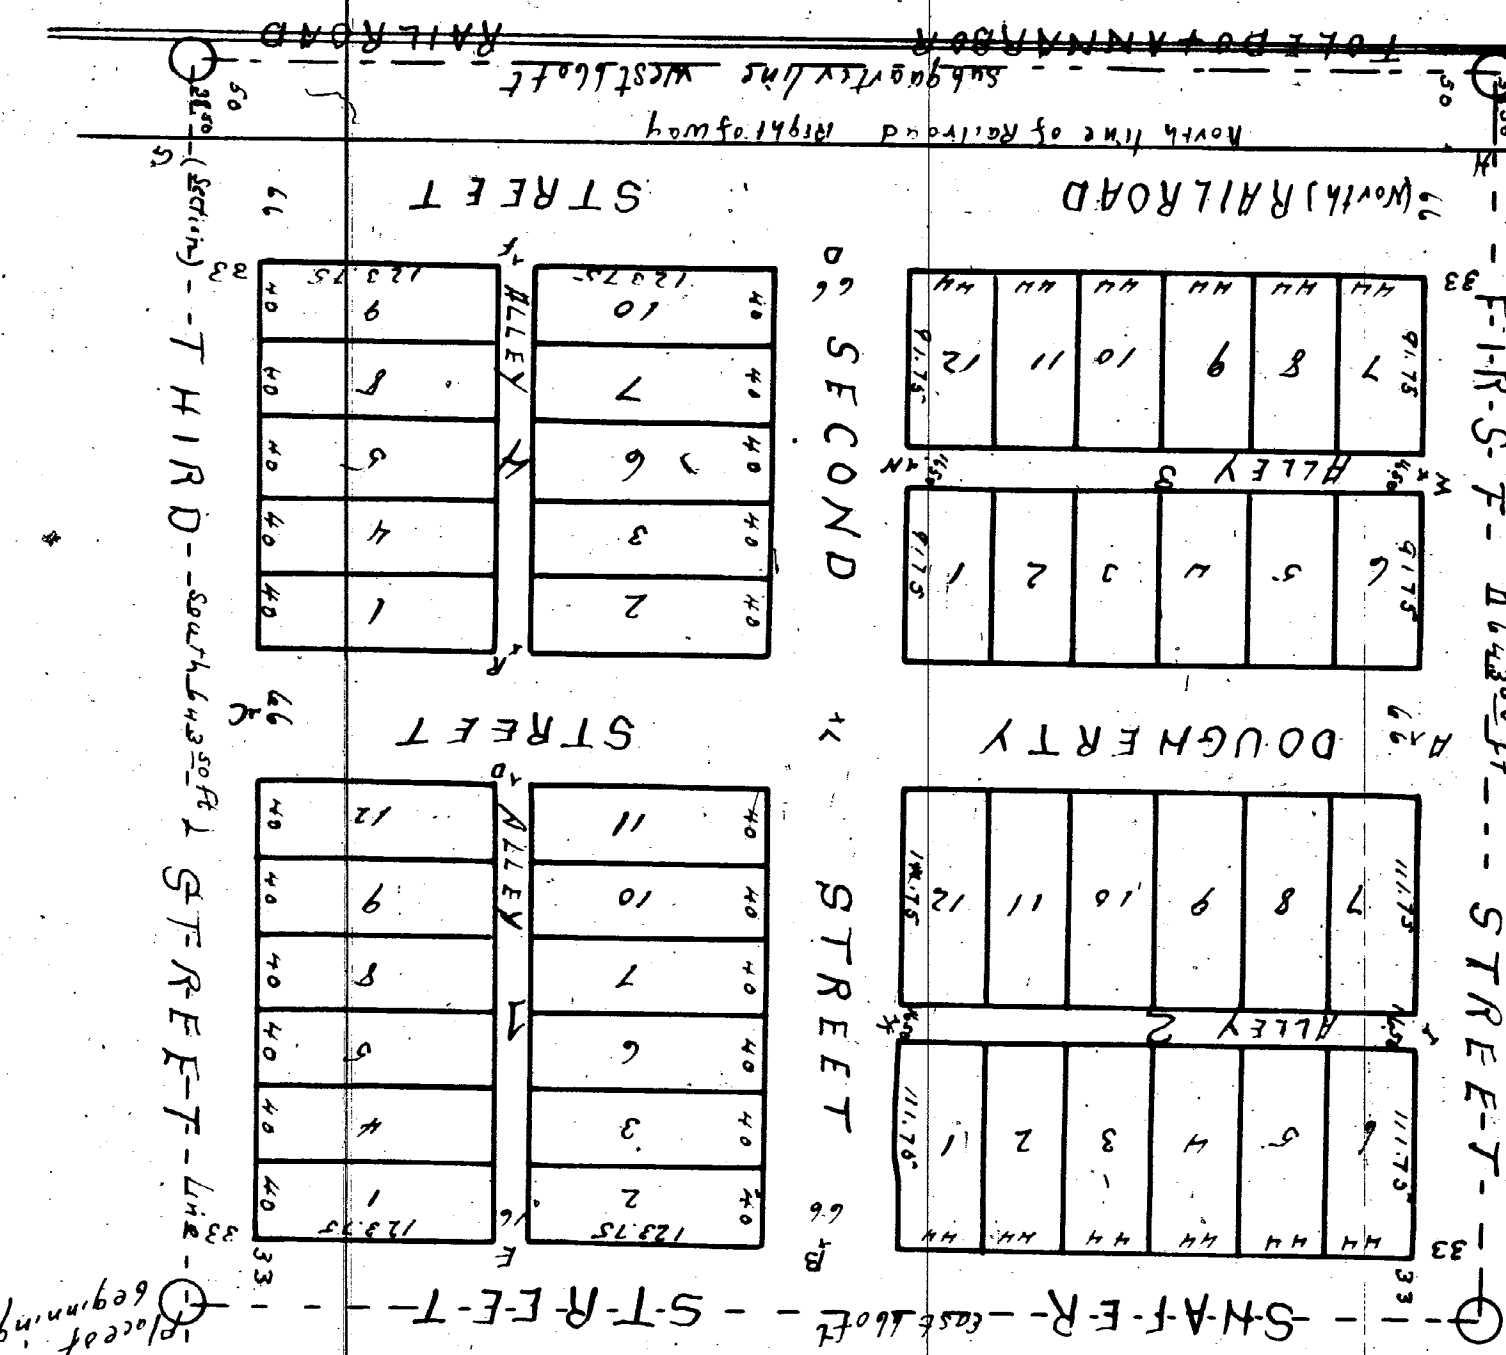

SCAL E 100 FT - 1 INCH

CHICAGO
THE VILLAGE