

MAP OF LINWOOD

MANISTEE CO.


MICHIGAN

I hereby certify that this plat is a correct copy of the plat now on record in the Register of Deeds office being made under the supervision of the Auditor General by tracing the plat on record and affixing thereto a careful compared copy of the dedication and certificate.


Dated this 24th day of July 1891
John B. Seymour
Clerk and Gen. Dep.

Scale

60 feet to the inch

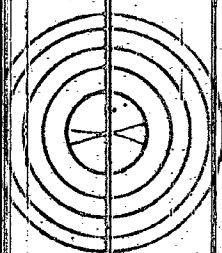

N.W. 1/4 of Sec. 14
of Twp. 21 N.
R. 16 W.

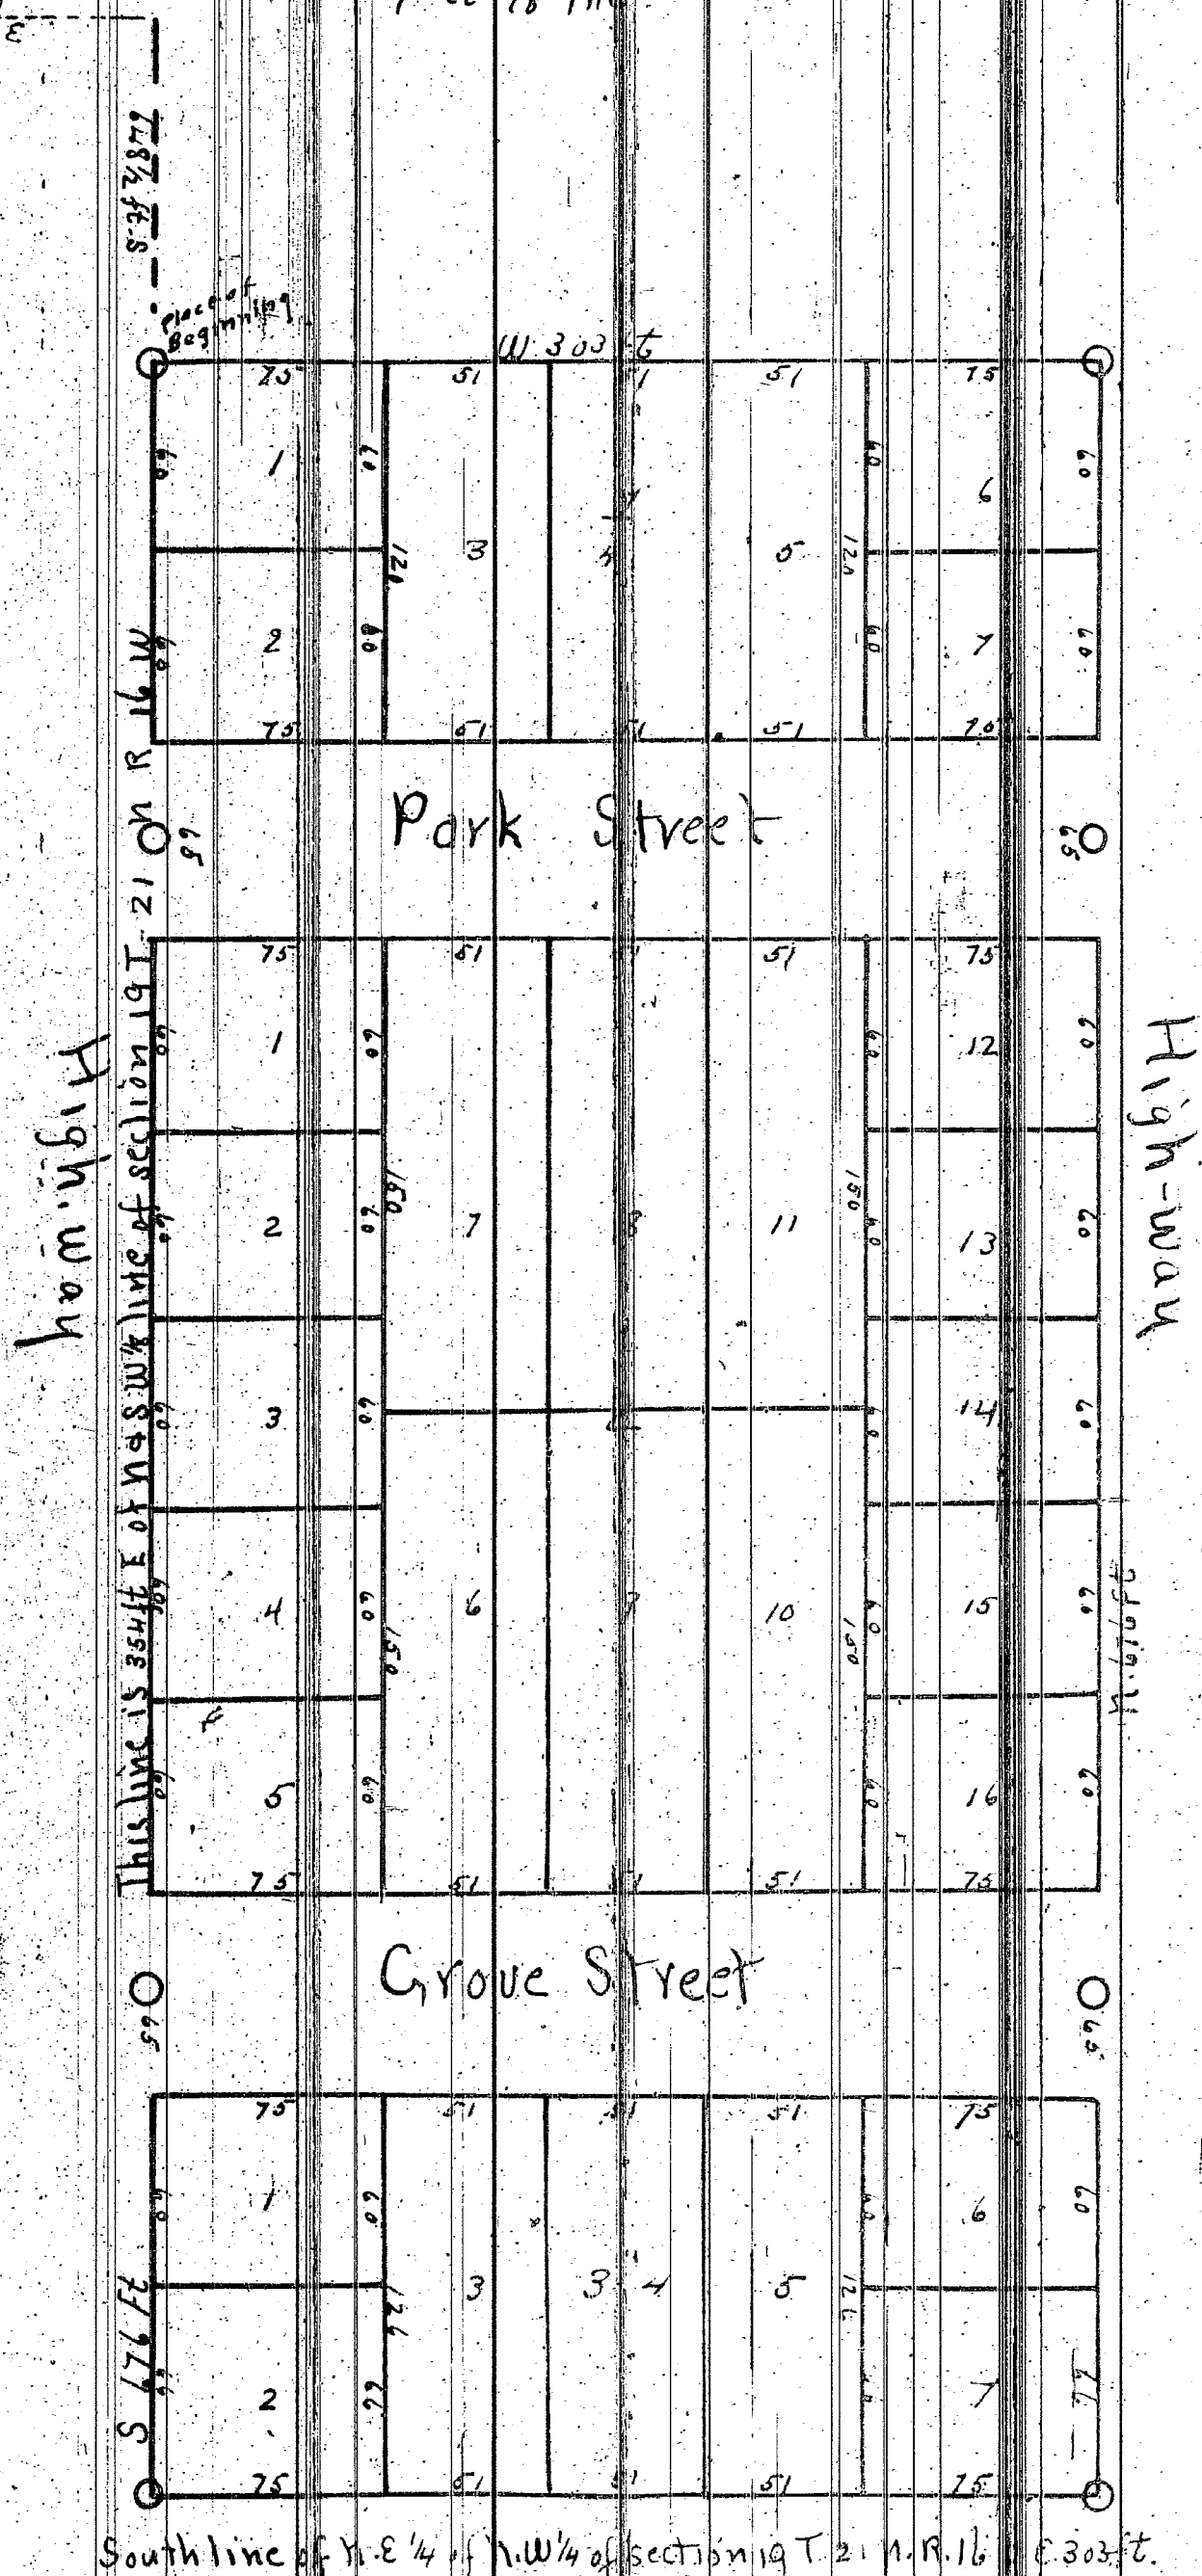

Dedication

Know all men by these presents that Allyn D. Wood single as proprietor has caused the land embraced in the annexed plat to be surveyed laid out and platted to be known as Linwood and that the streets and alleys as shown on said plat are hereby dedicated to the use of the public.

Signed and sealed in presence of Allyn D. Wood
J. D. Wallace
C. A. Palmer

STATE OF MICHIGAN

County of Manistee

On this eleventh day of May 1891 before me a Notary Public in and for said county personally came the above named Allyn D. Wood known to me to be the person who executed the above dedication and acknowledged the same to be his free act and deed.

J. A. Palmer
Notary Public Manistee Cornish

Description of Land Platted

The land embraced in the annexed plat of Linwood is described as follows: Commencing at a point 354 ft. East and 648 1/2 ft. South of the N.W. corner of the N.E. 1/4 of the N.W. 1/4 of Section No. 19 in Town 21 North of Range 16 West. Running thence South 676 ft. to South line of N.E. 1/4 of N.W. 1/4 of said Section No. 19 thence East on said line 303 ft. thence North 676 ft. thence West 303 ft. place of beginning. Being a part of the N.E. 1/4 of N.W. 1/4 of Section No. 19 Town 21 North of Range 16 West.

Surveyor's Certificate

I hereby certify that the plat hereon delineated is a correct one and that permanent monuments consisting of iron bars 1/2 inch by 2 inches have been planted at points marked thus as thereon shown at all angles in the boundaries of the land platted and at all intersections of streets or streets and alleys.

Donald A. McLeod
Surveyor

STATE OF MICHIGAN

County of Manistee

We Will A. Waite Register of Deeds and Donald A. McLeod Surveyor hereby certify that we have each carefully compared this copy with the original plat of Linwood and that it is an exact copy thereof and of the whole of such original map or plat.

Will A. Waite

Donald A. McLeod

Register of Deeds
Surveyor

Examined and Approved

June 1st 1891

N. R. Pratt

Deputy Auditor General

STATE OF MICHIGAN
Manistee County } ss
Register of Deeds Office
Received for record 7th day of June A.D. 1891
at 6 o'clock P.M. and recorded in
Volume 2 of Plats on page 119
Will A. Waite
Register of Deeds

South line of N.E. 1/4 of N.W. 1/4 of Section 19 T. 21 N. R. 16 W. E. 303 ft.