

State of Michigan } ss I do hereby certify that I have surveyed and plotted the north part of Lot 10 1/2 of section 10 1/2 in Township 10 1/2 north of Range 10 1/2 West in the County of Manistee and state of Michigan as represented by the accompanying town plat

In testimony whereof I have hereunto set my hand and seal this first day of September A.D. 1865

signed and sealed in presence of
 Thomas A. Parie
 John Parie


State of Michigan } ss On the first day of September in the year 1865 before me the Clerk of Manistee } ss We Delia & Filler of the County of Manistee & State of Michigan & Mark J. Tyson & Emma his wife of the City of Milwaukee & State of Wisconsin by their attorneys Delia & Filler do hereby certify that they have employed Henry J. Wells to survey the above named lot as represented in the survey of that and that we do hereby testify and confirm his said survey & that in testimony whereof we have hereunto set our hands and seals this first day of September A.D. 1865

signed and sealed
 in presence of
 Henry J. Wells
 Thomas A. Parie
 Delia & Filler
 Mark J. Tyson
 Emma Tyson
 by Delia & Filler their attorneys in fact.

State of Michigan } ss On the first day of September in the year 1865 before me a Justice of the Peace in and for said County I personally appeared Delia & Filler well known to me to be the person who executed the foregoing of confirmation both for himself and as the attorney of Mark J. Tyson & Emma Tyson and who signed the same and acknowledged it to be his free act and deed for the use and purpose therein set forth

Thomas A. Parie
 Justice of the Peace

Julius and Tyronie
 Addition to the Village of Manistee

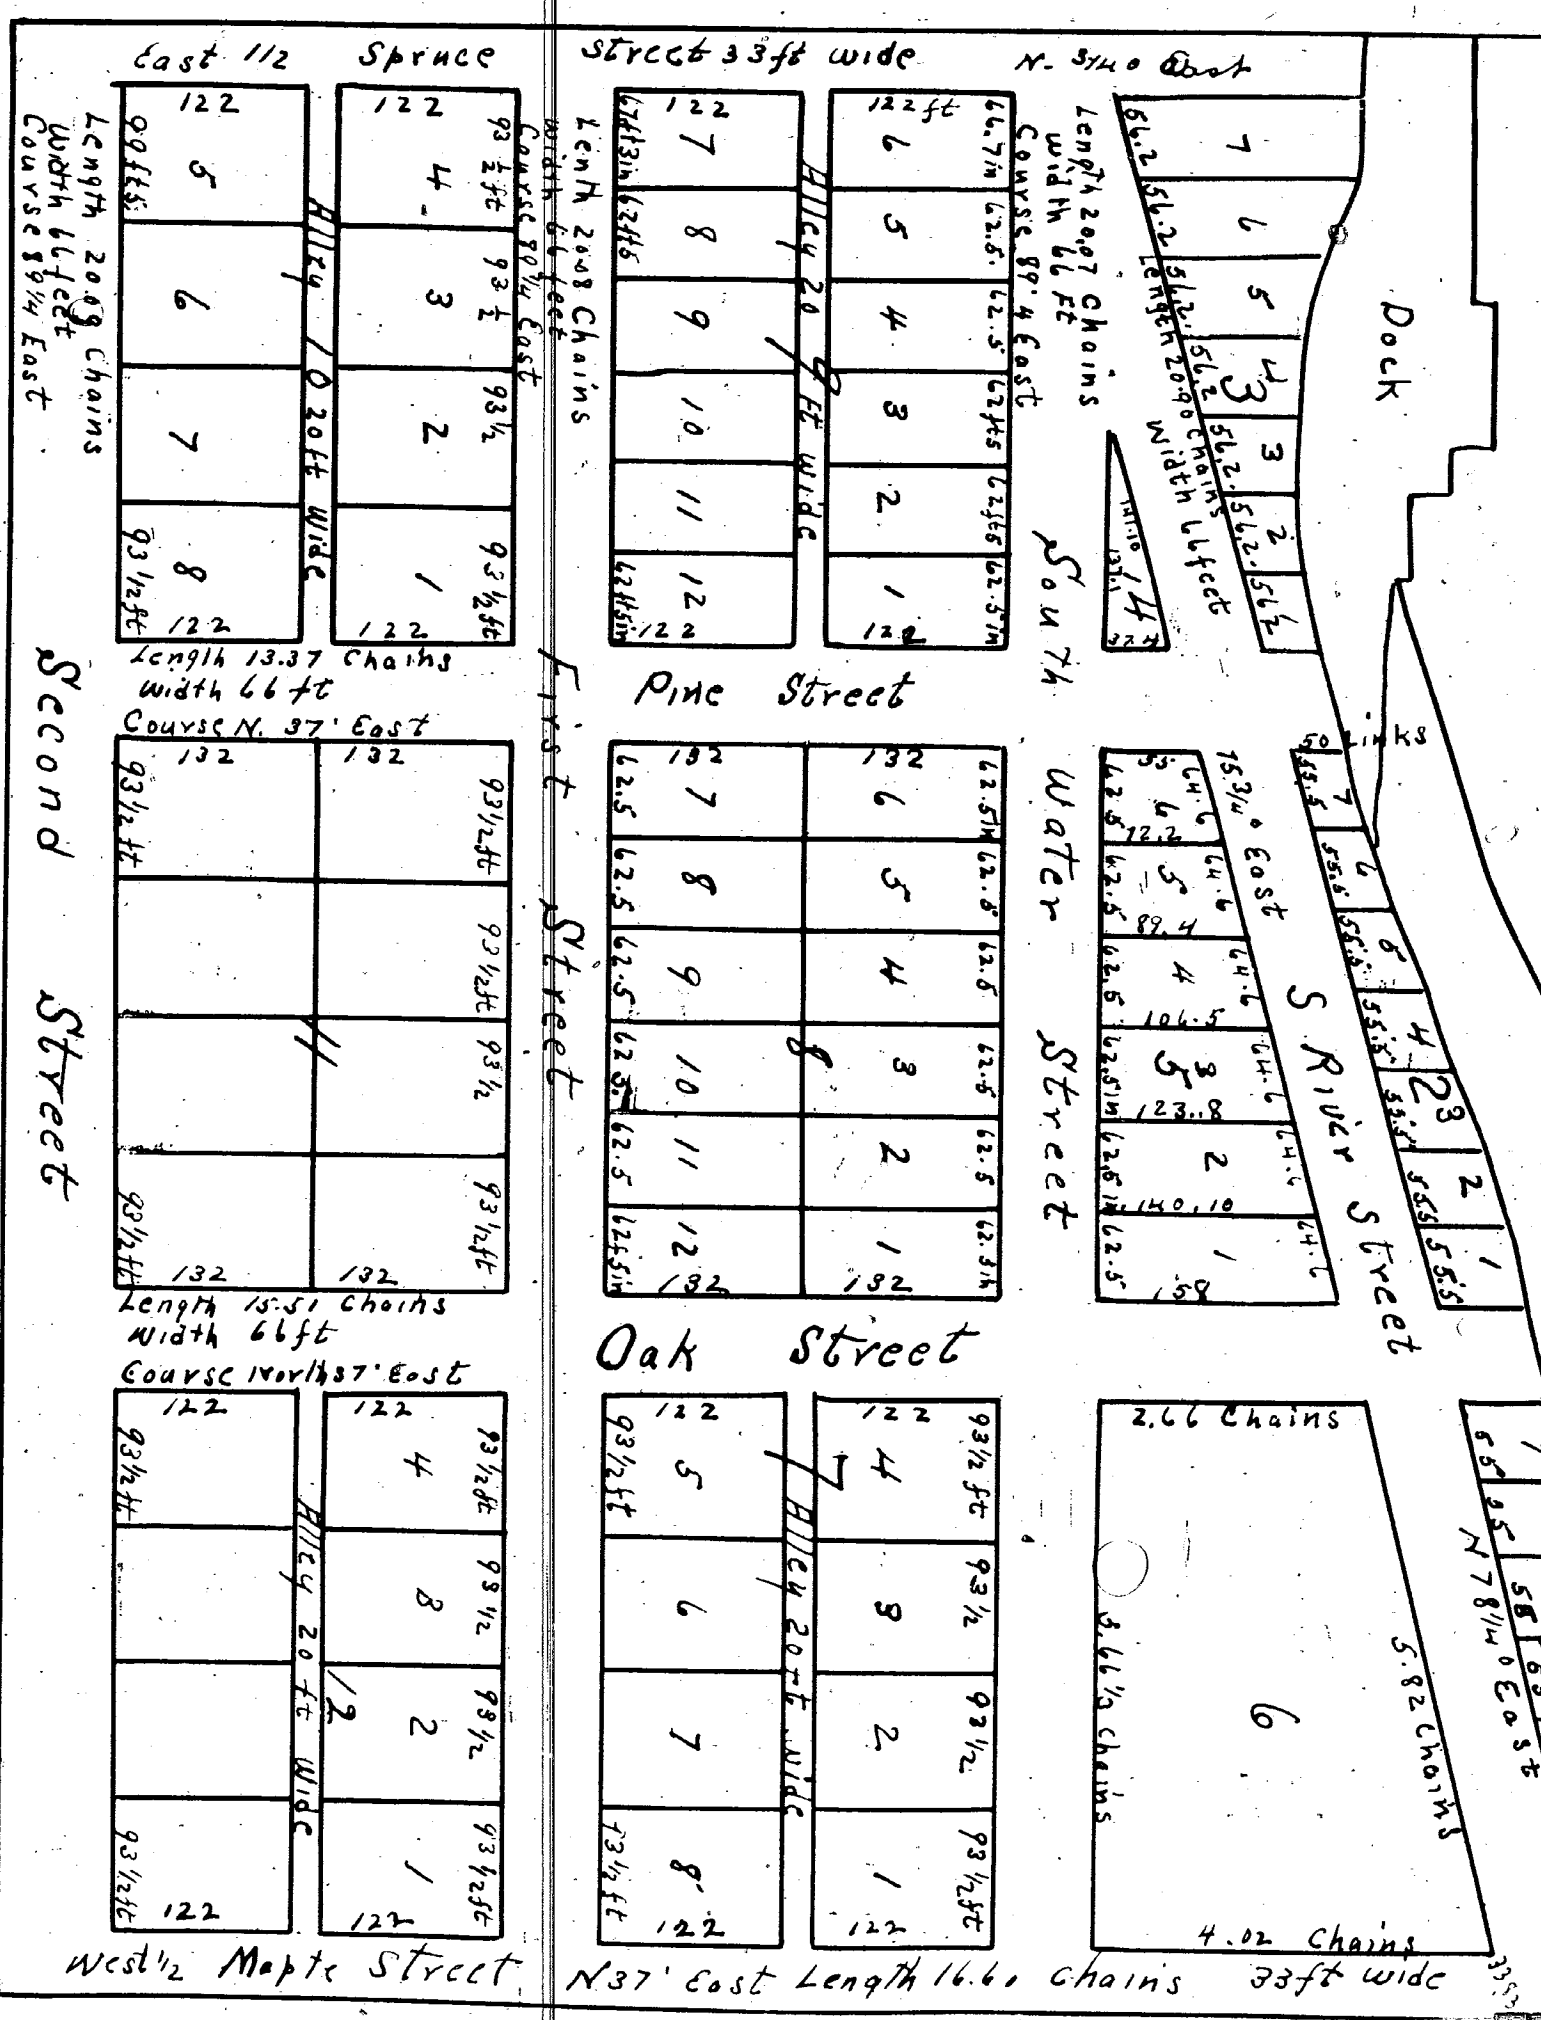

I hereby certify that this plat is a correct copy of the plat upon on record in the Register of Deeds office being made under the supervision of the Auditor General by tracing the plat on record and affixing thereto a carefully compared copy of the declaration and certificate

Dated this 31st day of July 1911
 John B. Kauffman
 Clerk and Ex. Dep.