11959

State of Michigan } This is to certify that I have been employed
Manistee County } ss to survey Block No. one of Mrs Clara E. Marsh
addition to the Village of Manistee it being also that part
of Lot no Five of Section number eleven in Township number
twenty one North of Range number seventeen west lying along
the South Bank of Manistee River. That I have placed a stone
monument two and a half feet in length and averaging
about eight inches wide and seven inches thick and depressed
into a square of about eight inches at one end
with a cross cut into the end by inserting it into the ground
endwise to a depth at the top of about six inches below
the surface precisely at the intersection of a line passing
through the center of First Street with a line passing through
the center of Cedar Street. That I have divided said Lot Block
number one into lots as represented in the foregoing plat and
have also laid out Streets through the same being continuations
of South Water Cedar and Elm Streets respectively Cedar and
Elm Streets being made to extend to the Water and South
Water being extended to the west as represented in the plat
on a line parallel to first street. Variation of Magnetic needle
3 1/2° E.

In testimony whereof I have hereunto set my
hand and seal this twentieth day of April 1868.

In Presence of } U.S. Revenue Stamp 5 cents Canc. H.S.U. — Henry S. Udell, Surveyor
T.J. Ramsdell
W. D. Ramsdell

State of Michigan } ss On this 22 nd day of April in the year
County of Manistee } one thousand eight hundred and sixty eight before me a
Notary Public in and for said county personally appeared
Henry S. Udell to me well known to be the person who
executed the foregoing certificate and plat and acknowledged
the same to be his free act and deed.

U.S. Revenue Stamp 5 cents Canc. T.J.R. — T. J. Ramsdell, Notary Public
in and for Manistee Co, Mich.

State of Michigan } ss I hereby certify that I have
County of Manistee } caused the survey and subdivision of Block No. one
of my addition to the Village of Manistee to be made
by Henry S. Udell, Surveyor as represented on the
foregoing plat or map and I hereby ratify and con-
firm the same. In witness whereof I have hereunto
set my hand and seal this 22 day of April A. D. 1868.

In presence of } U.S. Revenue Stamp 5 cent — Clara E. Marsh
T. J. Ramsdell — By John Canfield her attorney.
W. D. Ramsdell

State of Michigan } On this 22 day of April A. D. 1868 before
County of Manistee } ss me the subscriber a Notary Public in and
for said County personally came John Canfield known to me
to be the Attorney in fact of Clara E. Marsh, the individual who
subscribed the foregoing ratification and confirmation of the survey
of Henry S. Udell by her said Attorney and the said John
Canfield acknowledged that he executed the same as the act
and deed of the said Clara E. Marsh.

U.S. Revenue Stamp 5 cents — T. J. Ramsdell, Notary Public
in & for Manistee Co, Mich.

May 10 4 11 57

Received for record the 23 day
of April A. D. 1868, at 4 o'clock P. M.
Lewis A. Johnston
Register

Subdivision of Block No 1 of Mrs
Clara E. Marsh's addition to the Village
of Manistee, into lots with streets
extended through the same.

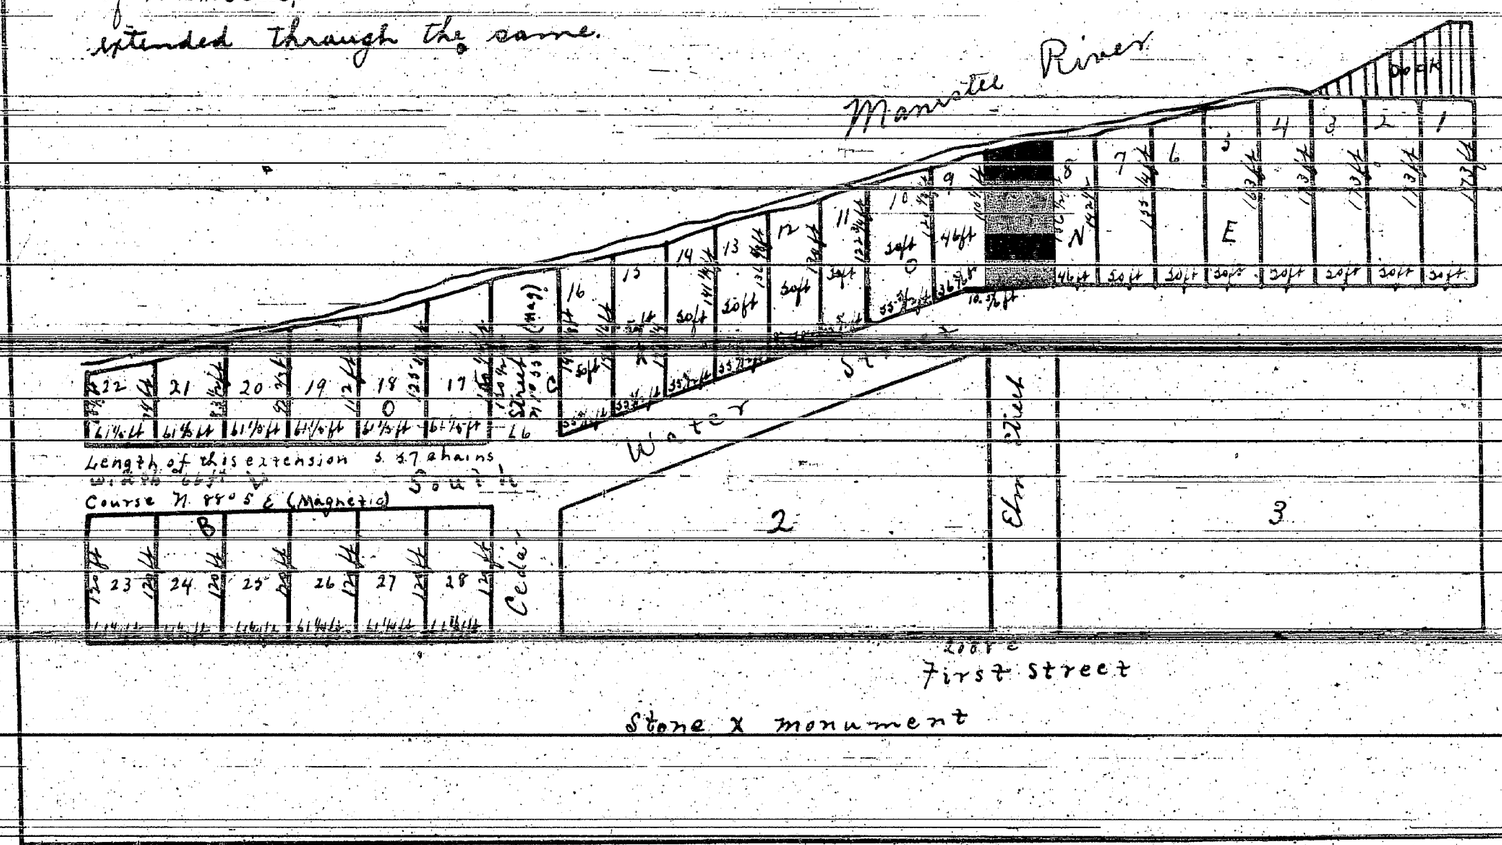

I hereby certify that this plat is a correct copy of the plat now on record in the Register of Deeds office being made under the supervision of the Auditor General by tracing the plat on record and affixing thereto a carefully compared copy of the dedication and certificates.

Dated this 21st day of July 1911.
Solon Robinson
Clerk Aud. Gen. Dept.