MARK S. TYSON + Co's
ADDITION TO THE VILLAGE OF MANISTEE

11960

Know all men by These presents that we Mark S. Tyson Richard G Peters and George W. Robinson have laid out an addition to the Village of Manistee County of Manistee State of Michigan Covering the South part of Lot No six (6) of section No eleven (11) and the South west quarter of North West quarter of Section No twelve (12) in Township No twenty one (21) North of Range No seventeen (17) West to be Called Tyson + Co. Addition to the village of manistee that we have caused the same to be surveyed and the annexed Map or plat thereof to be made and that the said plat with the accompanying notes and certificate fully + truly explain our intention respectively the same.

Witness our hands and seal the Twenty second day of August A.D. 1867.

In presence of
J.G. Beecher
Wm Wente Jr.

Mark S. Tyson
George W. Robinson
Richard G Peters

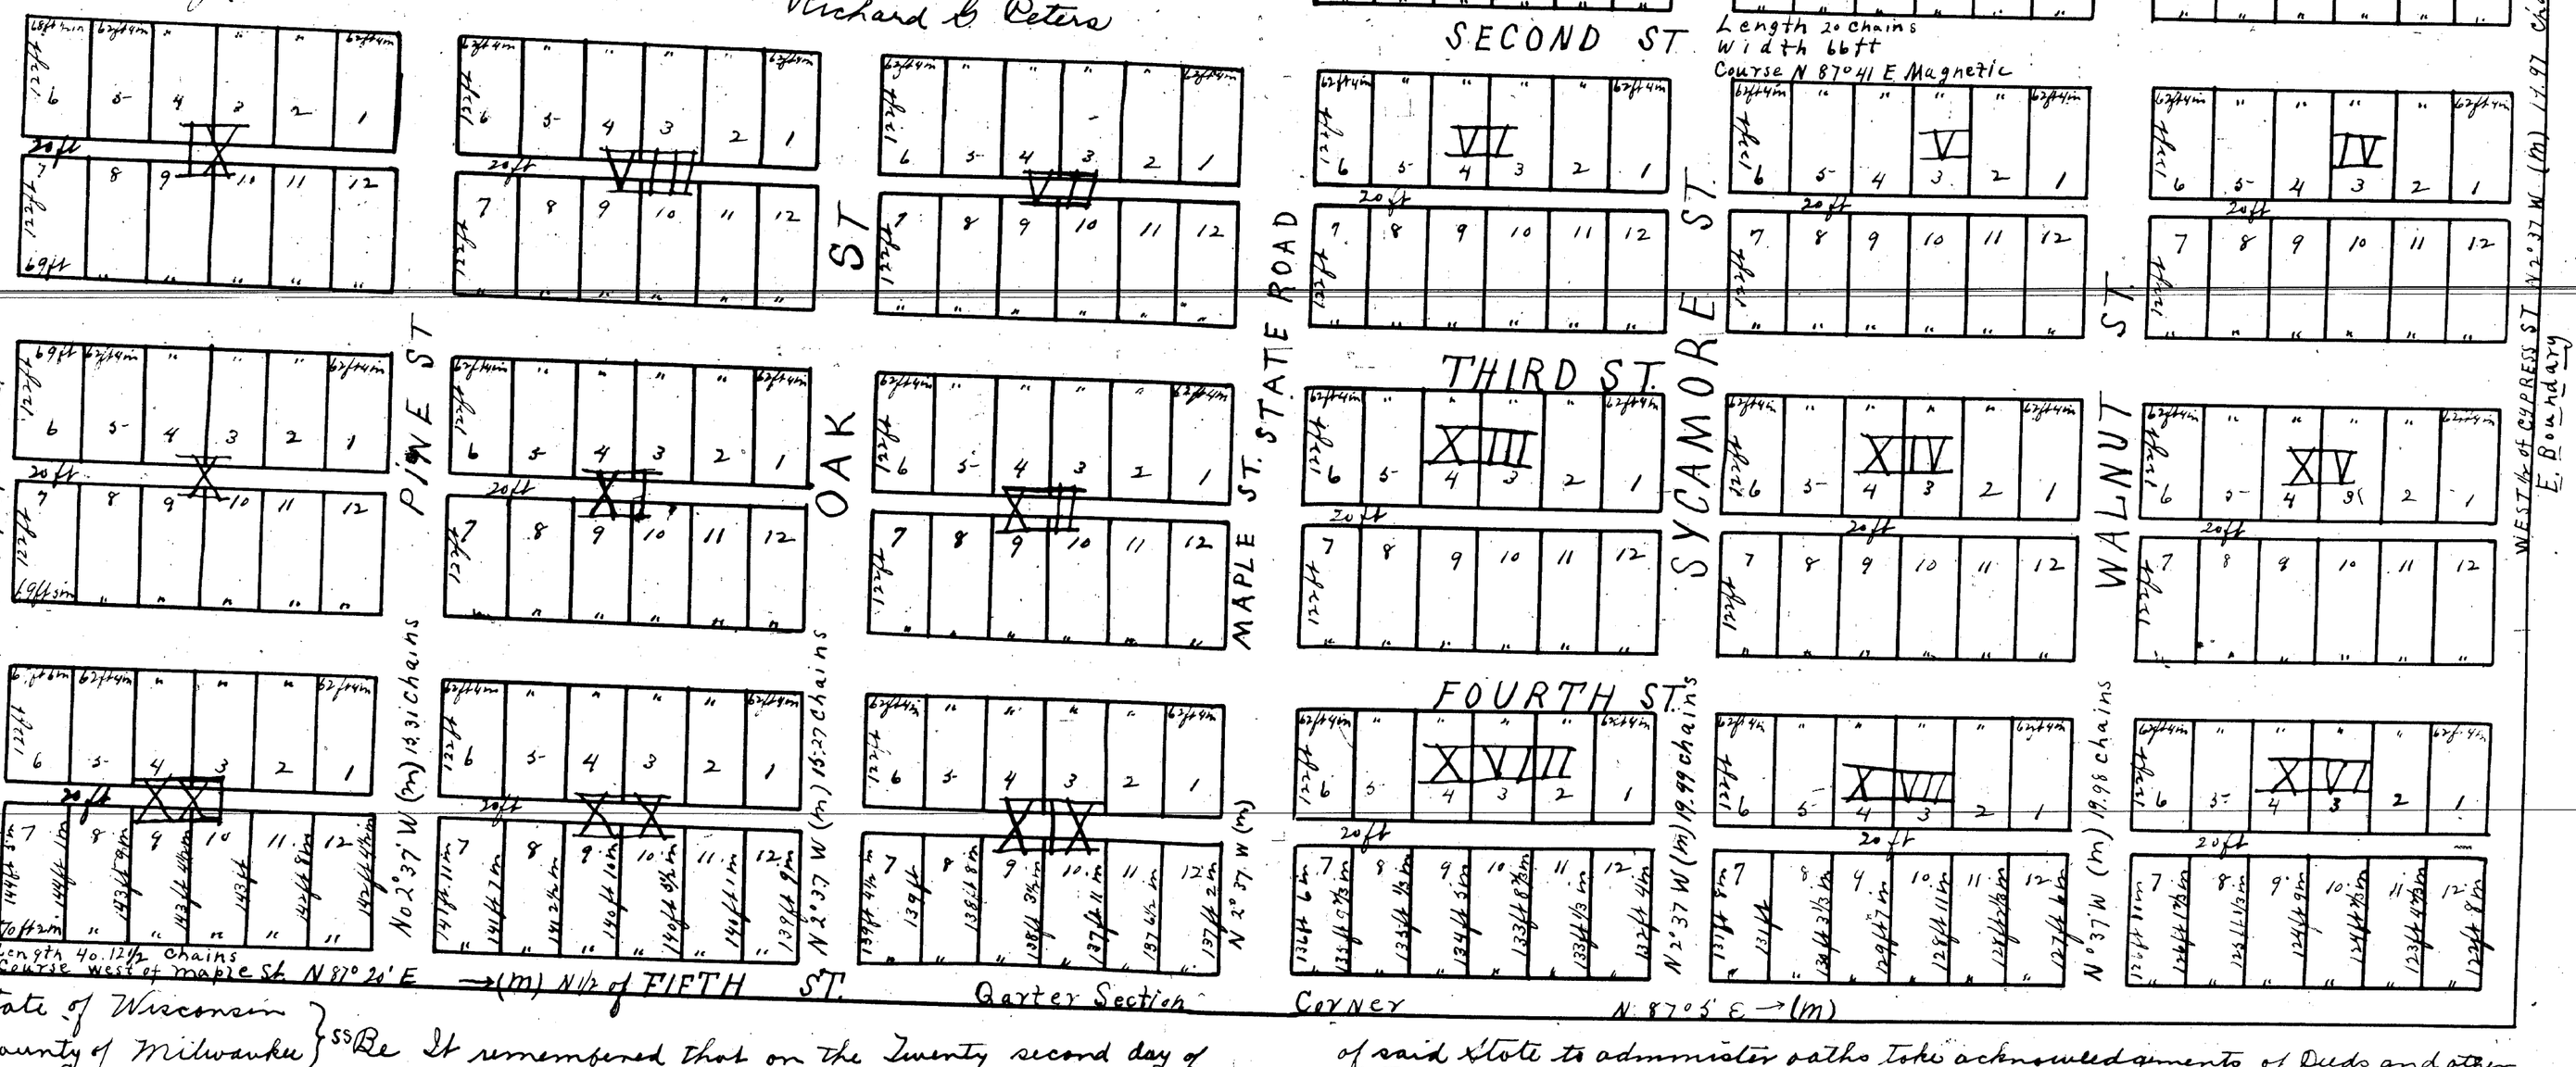

State of Wisconsin } ss Be It remembered that on the Twenty second day of
County of Milwaukee } August A.D. 1867 personally appeared before me Mark S. Tyson to me known to be one of the persons who caused the above plat or map to be surveyed and certified and acknowledged the making of said plat or map to his free act and for the purpose of making an addition to the Village of Manistee in the State of Michigan in the manner + form known in said map + by the surveyors certificate. Dated August 13th 1867 herewith endorsed on the same.

J. G. Beecher Notary Public
Milwaukee Co Wisconsin

State of Wisconsin
Circuit Court Milwaukee County } ss I James Hickcox Clerk of said Court do hereby certify that J. G. Beecher Esq whose name appears above and before whom the foregoing acknowledgement was taken was at the date thereof a Notary Public duly appointed + residing in the County of Milwaukee duly qualified and empowered by the laws of said State to administer oaths take acknowledgments of Deeds and other instruments in writing and exercise all other such powers and duties as by the laws of Nations and according to comercial usage may be exercised and performed by Notaries Public and that full faith and credit are due and should be given to his official acts as such Notary and that said instrument is executed and acknowledged according to the laws of this State that I am well acquainted with the hand writing of said Notary and verily believe the signature thereto purporting to be his is genuine and that the seal thereto attached is a correct impression of his official seal. In testimony whereof I have hereunto set my hand and official seal of said Court this 22nd day of August A.D. 1867.

James Hickcox, Clerk

State of Michigan } ss On this 3rd day of Sept. in the year 1867, before
County of Manistee } me the subscriber a Notary Public for said County personally appeared George W. Robinson and Richard G. Peters to me known to be the same persons described in and who executed the within instrument who severally acknowledged the same to be their free act and deed.

J. J. Ramsdell
Notary Public

I Kirby certify that this plat is a correct copy of the plat now on record in the Register of Deeds office during my term of office by tracing the plat on record and affixing thereto a certified copy of the dedication and certificate etc.

Dated this 21st day of July 1911

Alton T. Robinson

CWPDF - www.fasito.com

PLAT - DUBLIN

In the matter of the petition of Hemery Krause and Anna Krause to vacate the plat of Dublin in said county

CC July 23-1914
C C Journal 8 page 542

No one appearing in opposition thereto the same is granted and said plat of Dublin described to wit; A subdivision of the west ½ of the south west ¼ of section 30 Town 21 North Range 13 west in said county is vacated and set aside and the land or lots vested in said petitioners the owners thereof of record.

Chas A Withery
Circuit Judge

Curts & Taylor
Plat Examiners

Vol- 97- Page-6486-

PLAT - MARK S TYSON'S ADDITION MANISTEE

Vacating alley in Block 18 Mark S Tyson's Addition to the city of Manistee

Miss Liber 5 page 218
Sept 5-1871

Petition)

To the Honorable the common council for the city of Manistee:

We the undersigned being all the reidents and property owners of Block 18 in Mark S Tyson's Addition to the city of Mainstee respectfully petition that you vacate the alley running through said Block 18.

George W Bull — Emma S Bull
Mary J Milinor — Bernard Milinor
George W Robinson — Mark S Tyson

February 20-1872

The commitee on streets and Bridges report favorable on the petition of George W Bull and others.
On motion the report of the cimmitee was concurred in and the prayer of the petitioners granted.

William H Pfeiffer
Clerk of Manistee City

Curts & Taylor
Plat Examiners

Vol- 146- Page 11960

16 X

ClibPDF - www.fastio.com