


Map of Green and Milmo's Addition to the City of Manistee

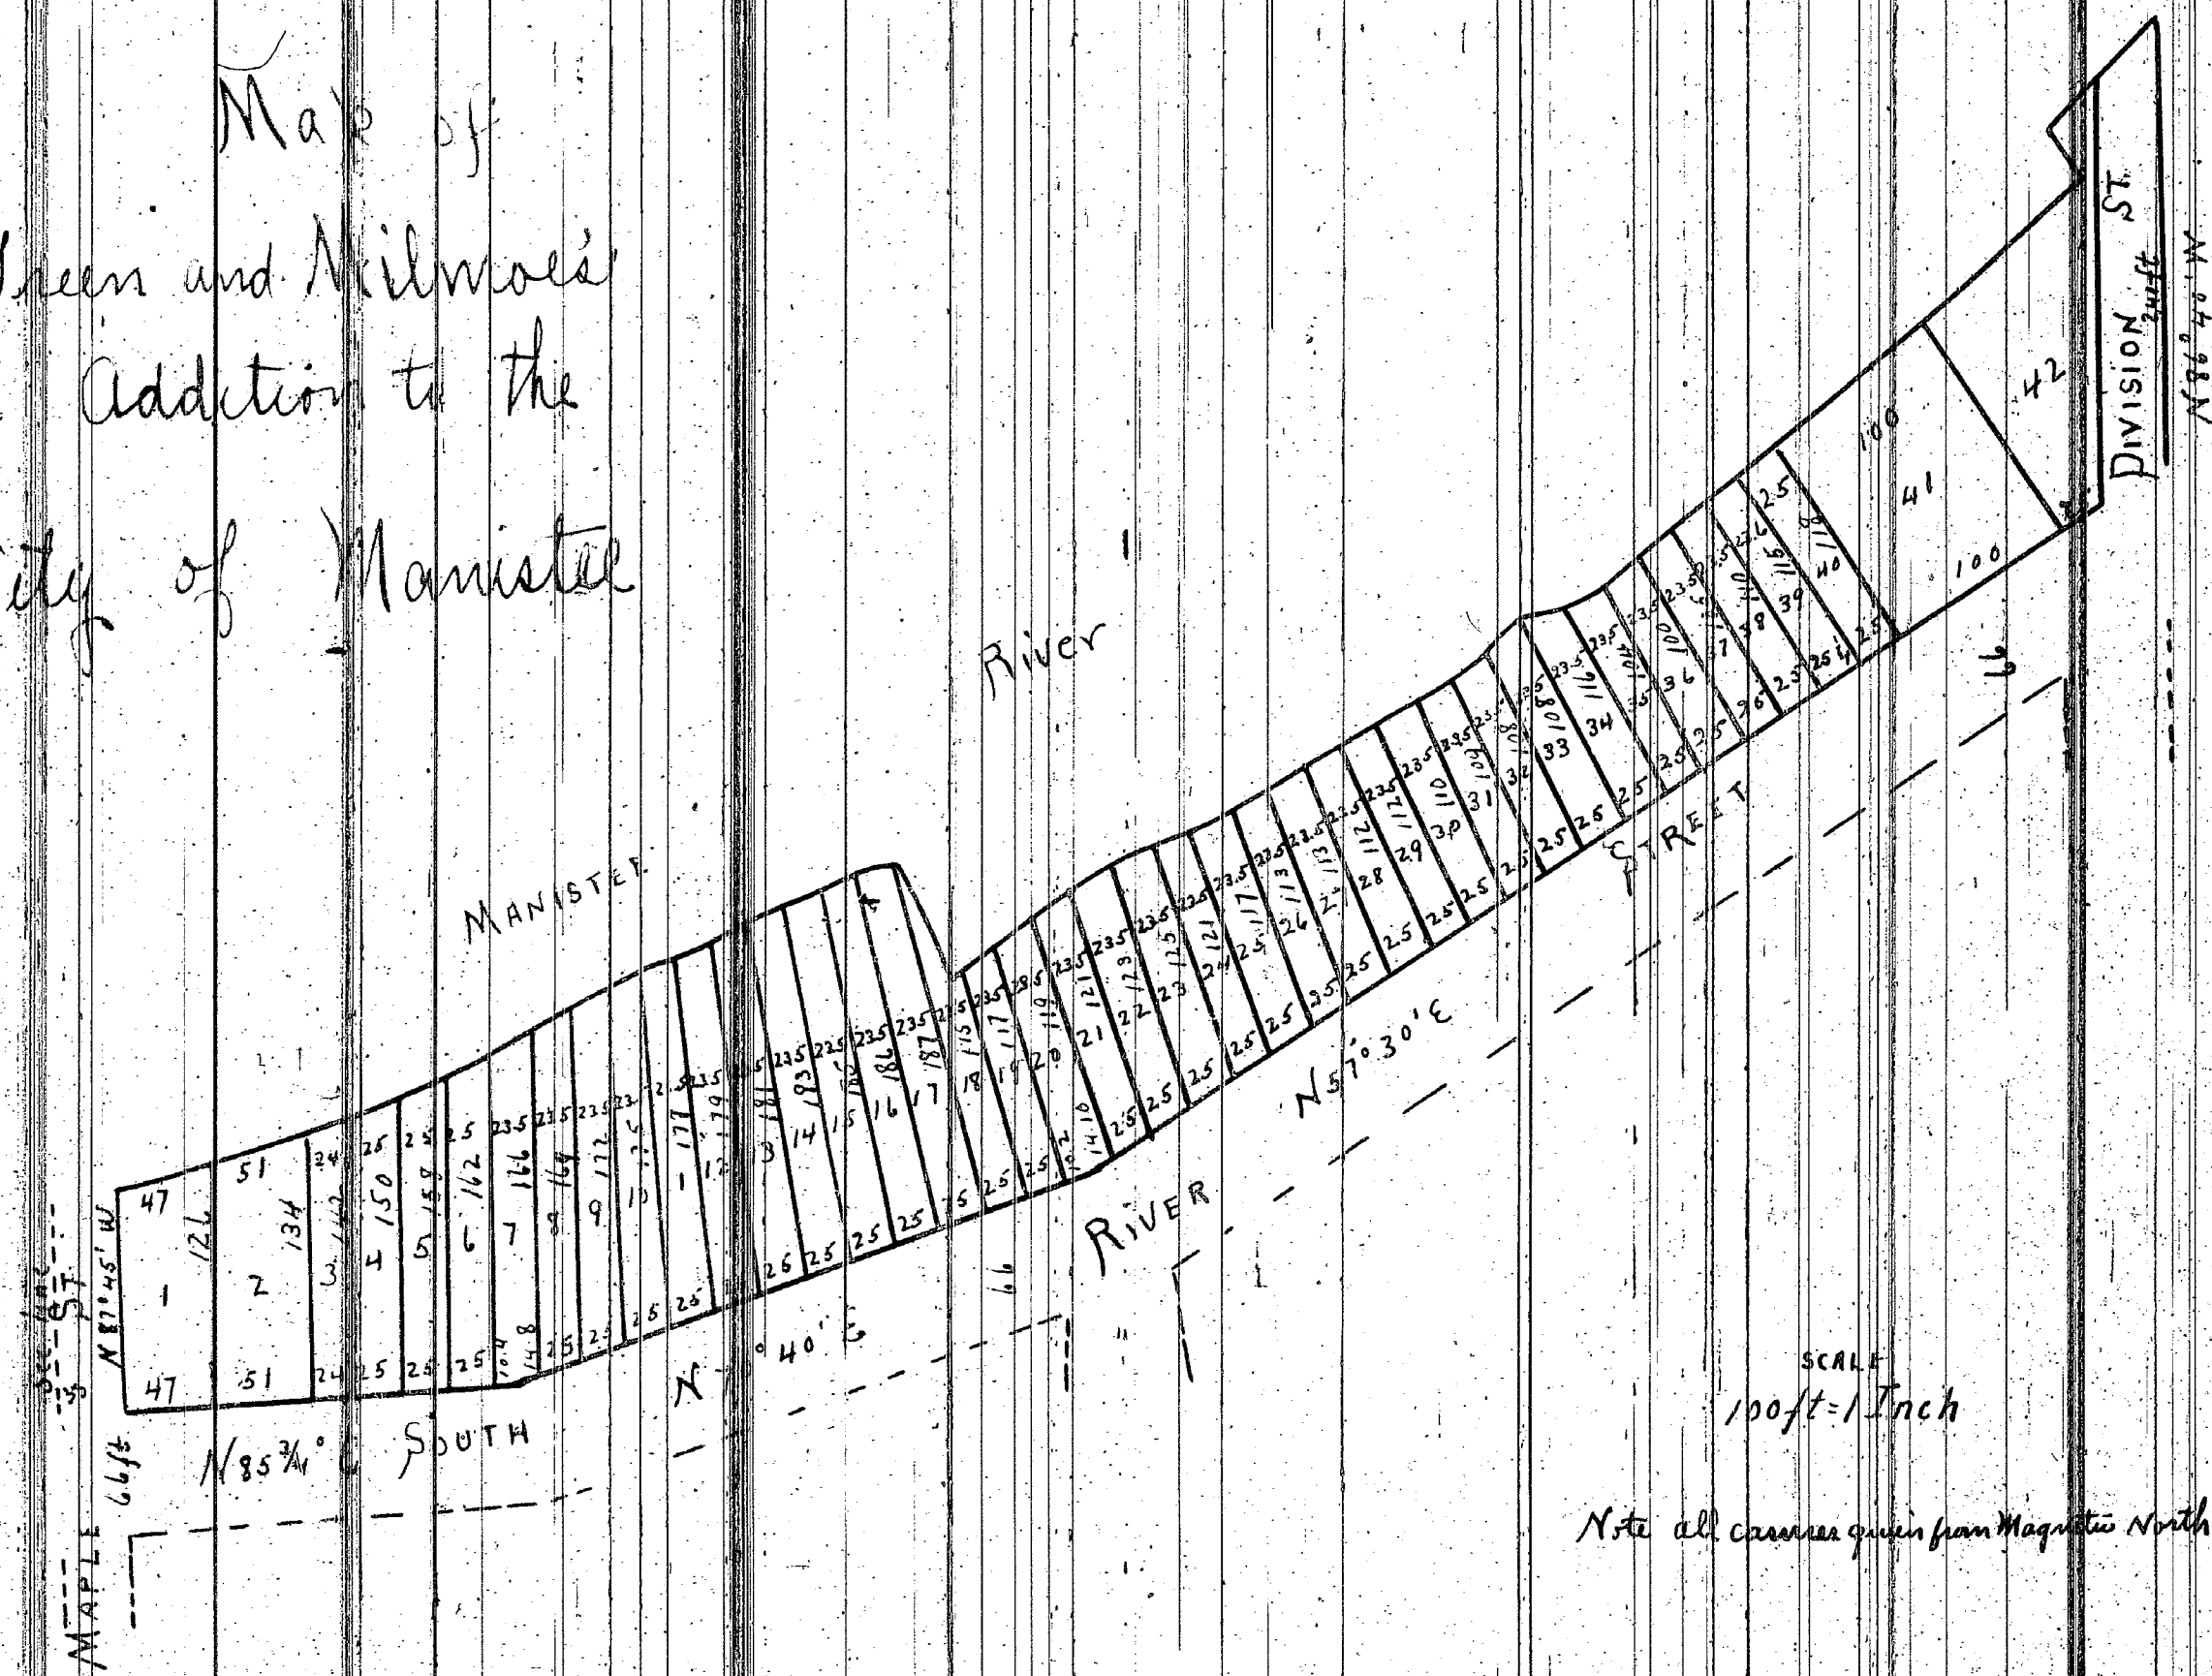

We the undersigned joint proprietors of the land above platted which is situated in and comprises part of Lot 1 one (1) section twelve (12) Township 20 North Range 15 West hereby affirm and acknowledge that we instructed William Vincent, City Surveyor to lay out the land as hereon platted and we do separately each one for our respective interest in the same acknowledge to the above plat and dedicate and set apart the same for the several uses and purposes as thereon specified Dated this Twenty ninth day of May 1872

Walter R. Green
Bernard Milmo

County of Manistee ss
State of Michigan ss
On this twenty ninth day of May 1872 personally appeared before me a Notary Public in and for the above County the before mentioned Walter R. Green and Bernard Milmo known to me to be the persons who executed the above instrument and acknowledged the same to be their free act and deed

Geo R. Gussman
Notary Public
Manistee County

I the undersigned City Surveyor of the City of Manistee hereby affirm and acknowledge that I was instructed by Walter R. Green and Bernard Milmo to lay out the land hereon described as above platted that I have on the ground laid out the same and that the several courses with bounds are correct to the best of my knowledge and belief
Dated this 27th day of May 1872
William Vincent

County of Manistee ss
State of Michigan ss
On this twenty seventh day of May 1872 personally appeared before me a Notary Public in and for the above County the above named William Vincent known to me to be the person who executed the above instrument and acknowledged the same to be his free act and deed

Geo R. Gussman
Notary Public
Manistee County

Register's Office ss
Manistee County ss

Received for record at 7 1/2 o'clock A.M. May 31st A.D. 1872.

Thos C. Walker
Deputy Register

I hereby certify that this plat is a correct copy of the plat now on record in the Register of Deeds office being made under the supervision of the Auditor General by tracing the plat on record and affixing thereto a carefully compared copy of the dedication and certificate

Dated this 19th day of July 1911

John B. Fountain
Clerk and Ex. Dept