

The Village of Surrey 1872


This is to certify that I have been employed by Andrew T. Shanker to survey and subdivide into blocks a part of Lot Number One Section T with two Town Twenty Three North of Range A17 West and that the accompanying plat is a correct representation of the survey and subdivisions provided for. In testimony whereof I have set my hand and seal this 10th day of June in the year of our Lord one thousand eight hundred and seventy two.

Lewis F. Hoadley
Notary Public
Michigan County Surveyor

Signed and sealed in the presence of
John Walker
The C. Walker

Know all men by these presents that I Andrew T. Shanker of the Town of Oshkosh in the County of Winnebago and State of Wisconsin having been employed and authorized by the named Lewis F. Hoadley to survey in the man and form as indicated in the accompanying plat and that I freely, fully and contain the same. In testimony whereof I have set my hand and seal this 24th day of July in the year of our Lord one thousand eight hundred and seventy two.

A. T. Shanker
Signed and sealed in the presence of
The C. Walker
B. M. Cutler

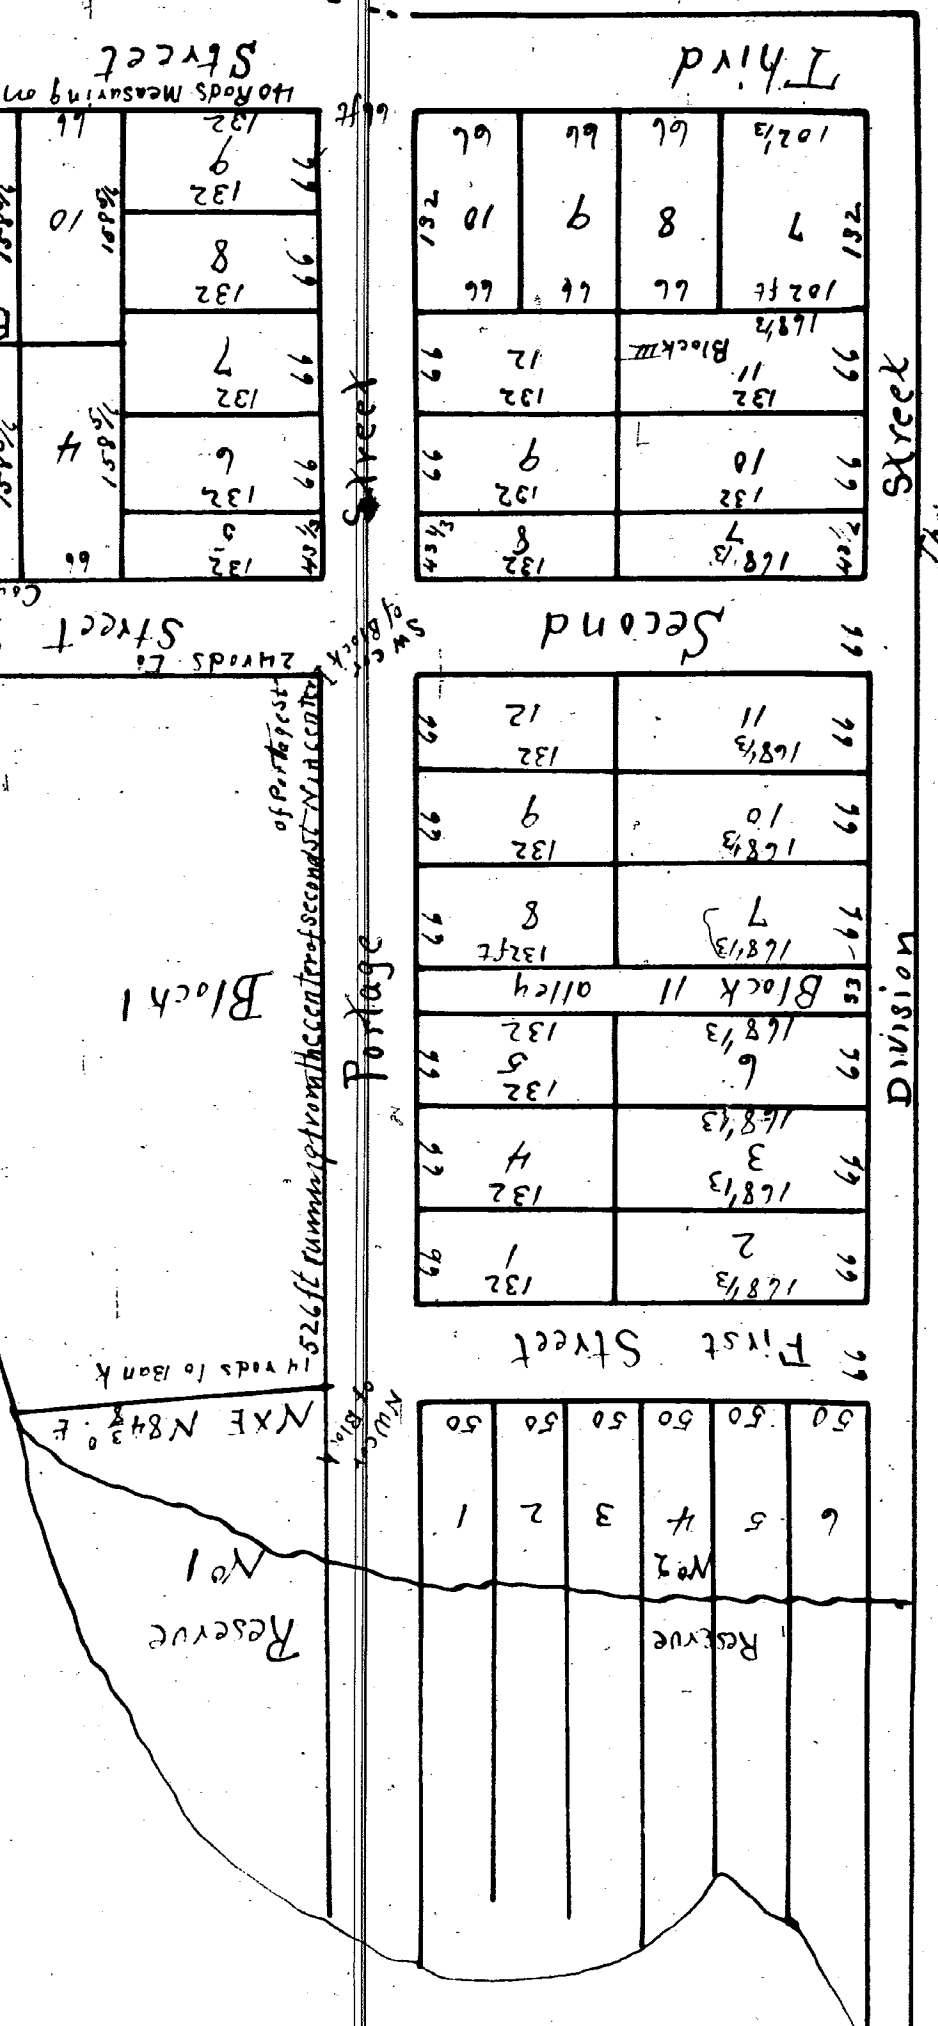

Know all men by these presents that I Andrew T. Shanker of the Town of Oshkosh in the County of Winnebago and State of Wisconsin having been employed and authorized by the named Lewis F. Hoadley to survey in the man and form as indicated in the accompanying plat and that I freely, fully and contain the same. In testimony whereof I have set my hand and seal this 24th day of July in the year of our Lord one thousand eight hundred and seventy two.

A. T. Shanker
Signed and sealed in the presence of
The C. Walker
B. M. Cutler

State of Michigan }
County of Winnebago }
On this 24th day of July in the year of our Lord one thousand eight hundred and seventy two before me the said County Clerk and Notary Public, two before me the said Lewis F. Hoadley and Andrew T. Shanker personally appeared the above named Andrew T. Shanker well known to me to be the person who executed the above instrument and acknowledged the same to be his free act and deed.

Register Office }
Winnebago County }
P. M. July 24th. A. D. 1872
The C. Walker
Notary Public

State of Michigan }
County of Winnebago }
On this 24th day of July in the year of our Lord one thousand eight hundred and seventy two before me the said County Clerk and Notary Public, two before me the said Lewis F. Hoadley and Andrew T. Shanker personally appeared the above named Andrew T. Shanker well known to me to be the person who executed the above instrument and acknowledged the same to be his free act and deed.

Register Office }
Winnebago County }
P. M. July 24th. A. D. 1872
The C. Walker
Notary Public

I hereby certify that this is a correct copy of the plat made under the supervision of the Auditor General by placing the plat on record and affording there a carefully compared copy of the dedication and certificate.

Notary Public
Michigan County Surveyor

Witness my hand and seal this 9th day of July 1911
John B. de Young
Notary Public