


John Canfield's Addition

MANISTEE

MICH

Part I

SCALE 50 ft. = 1 Inch

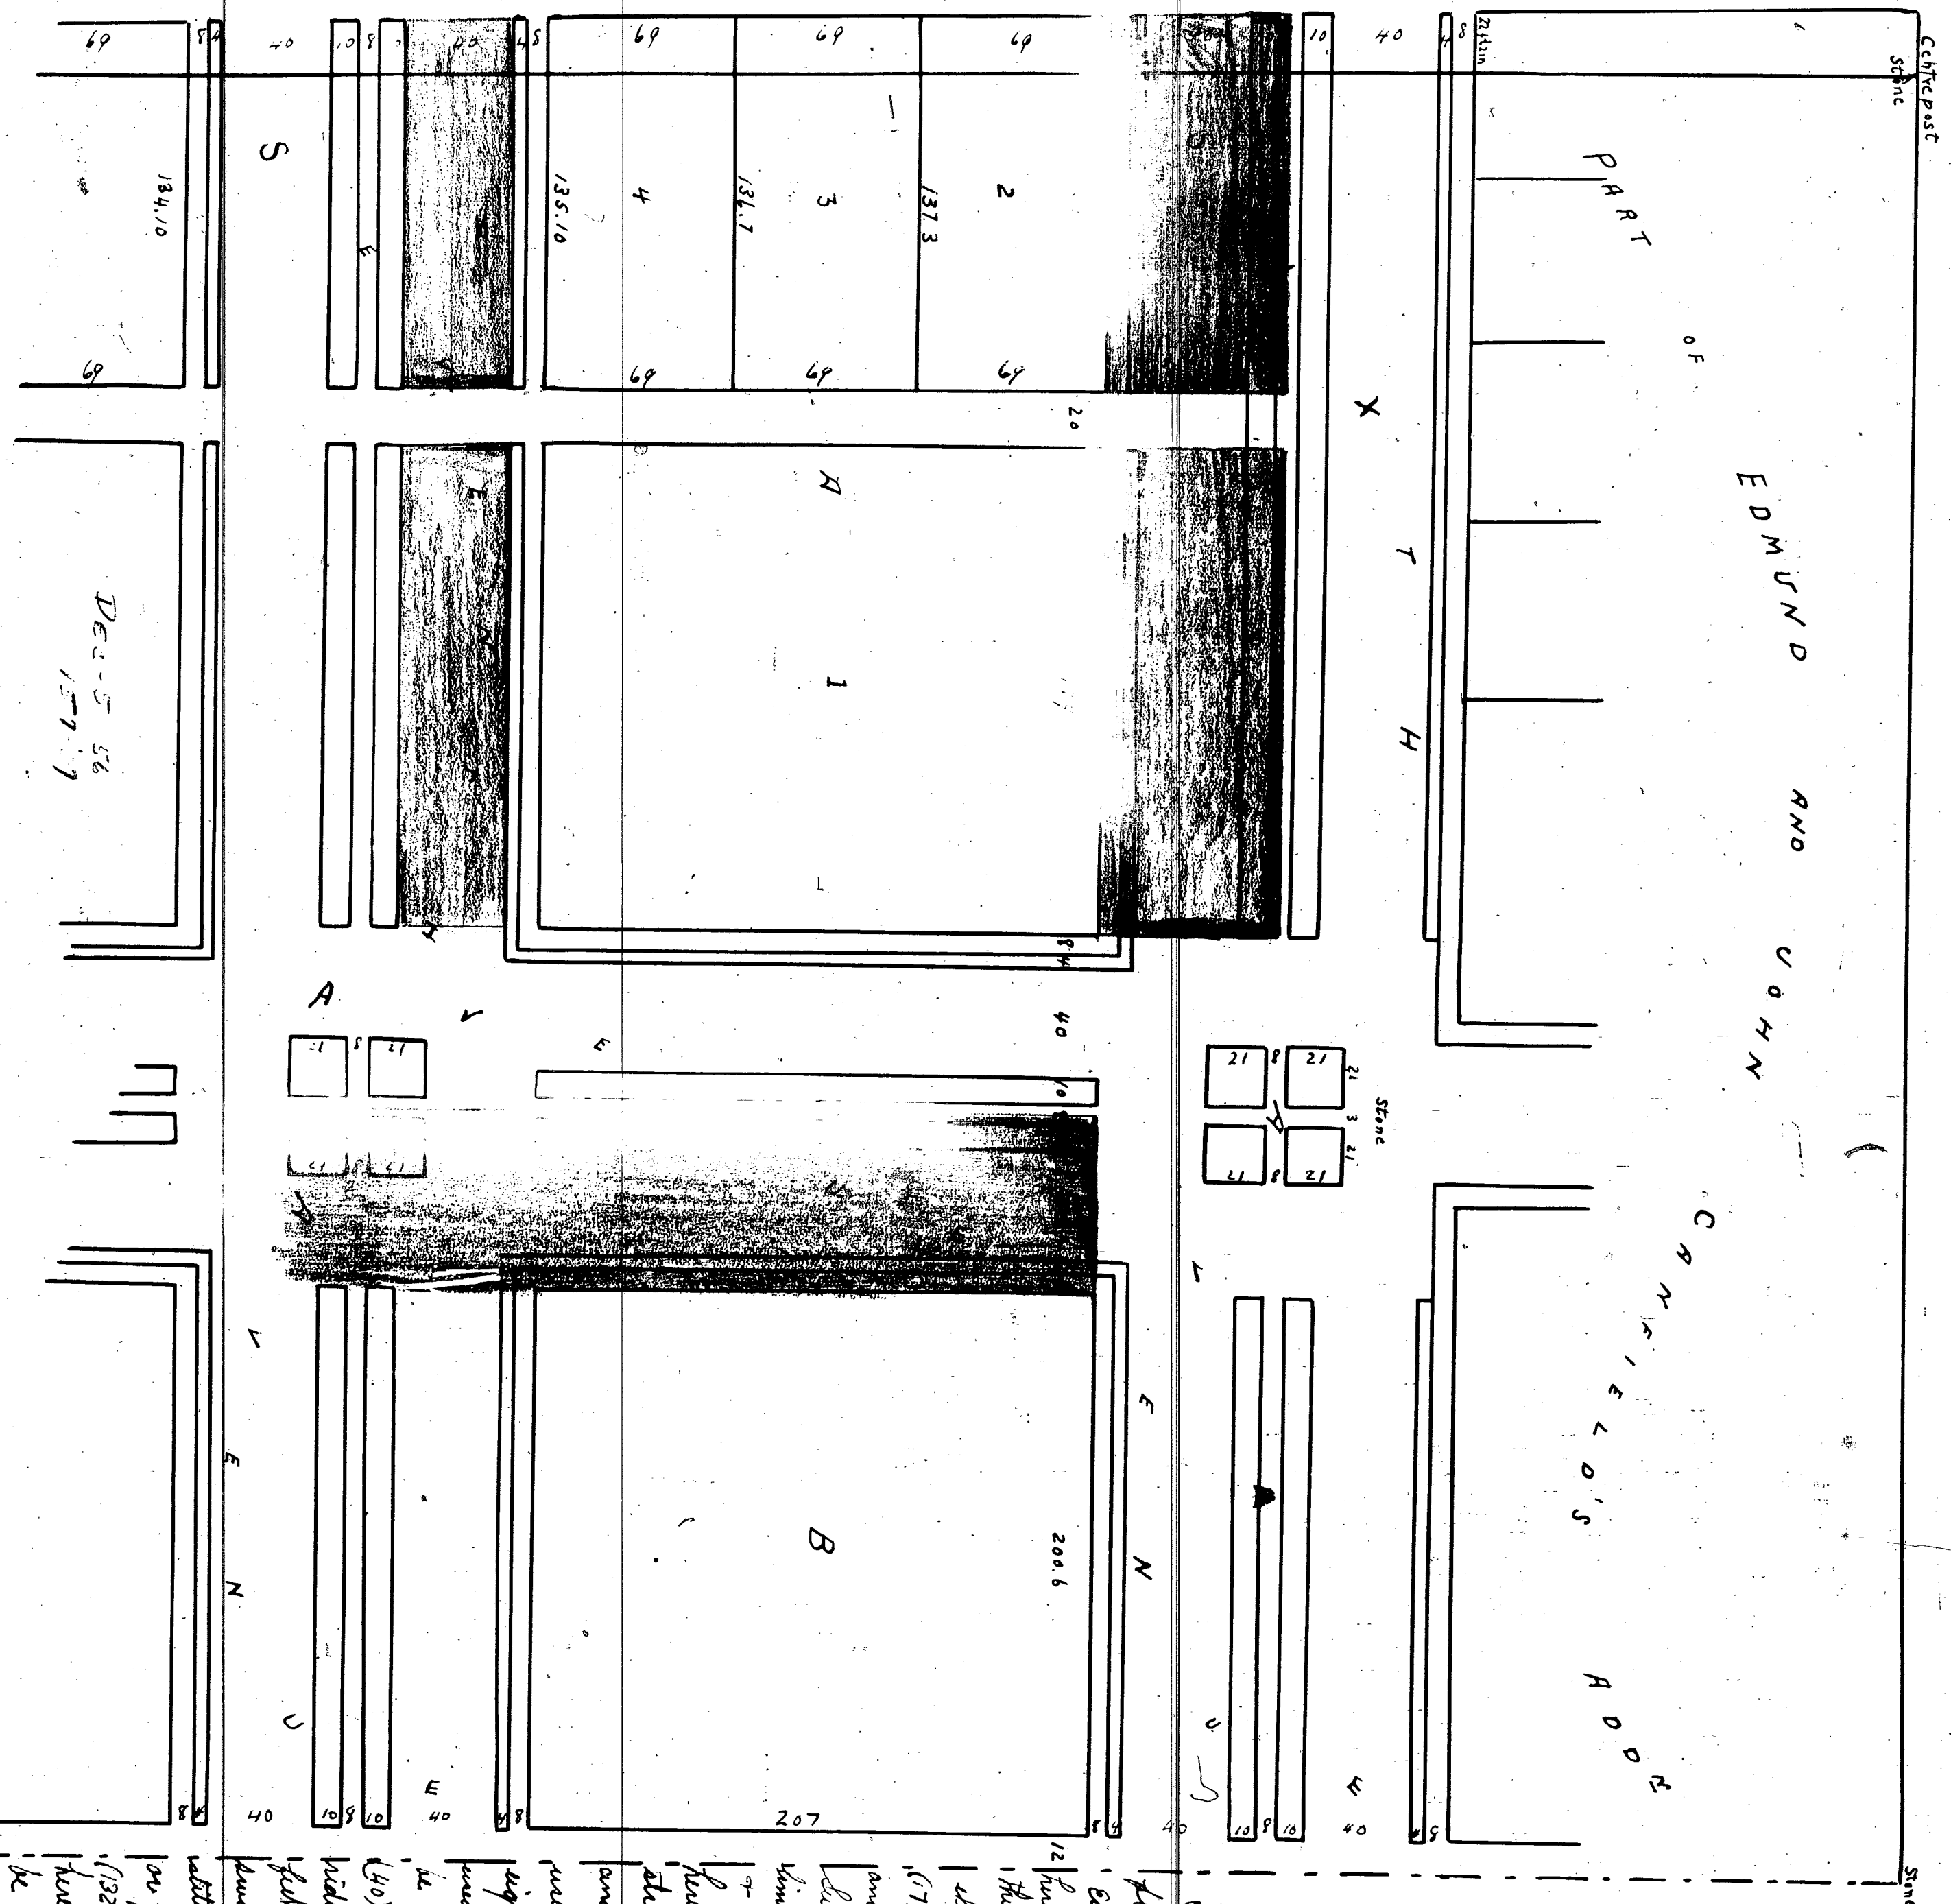

The undersigned owner & proprietor of the land hereon
 plotted by the west half of the South west quarter of the South
 East quarter (W $\frac{1}{2}$ of NW $\frac{1}{4}$ of SE $\frac{1}{4}$) except a portion on North and
 12
 Subdivided and a strip off the East side of the NE $\frac{1}{4}$ of
 the NW $\frac{1}{4}$ as shown by accompanying plat all in section no
 eleven (11) Township N $^{\circ}$ twenty one (21) North of range T $^{\circ}$ seventeen
 (17) West of the principal meridian Michigan hereby affirm
 and acknowledge that I constructed William Umack City
 Survey of the City of Manistee within the incorporated
 limits of which city the above mentioned land is situated to survey
 & lay out said land as hereon described & delineated and
 hereby make it an official matter of record that the various
 streets which are shown by accompanying plat to be one hundred
 and thirty two (132 ft) in width shall hereafter be kept and
 used as shown in manner following to wit: The streets
 eight (8) feet on each side of said street (132 ft wide) shall be
 used for the purpose of sidewalk the north four (4) feet on each side shall
 be a truck or narrow four feet pavement to the west forty
 (40) feet on each side shall be used as street or roadway for
 riding driving & all purposes of traffic toward the western (10)
 feet on each side shall be and truck or narrow four feet pavement
 toward to & the eight (8) feet lying between this and on-
 setting the center of street shall be and as a public walk
 or footpath and as the junction or crossing of all such streets
 (132 ft wide) and in the center of such junction or crossing as
 shown shown there is hereby set apart a fifty (50) ft square to
 be kept as a public park or square intended at right angles
 by a walk eight (8) feet wide leaving four little square twenty one
 (21) feet square & a truck wholly & entirely dedicated and
 set apart the before described and for the several uses and
 purposes as shown by the accompanying plat

Dated this twenty sixth day of June 1872

John Canfield

422
1323

11969

John Canfield's Addition MANISTEE

