

Received for record July 20th 1869
at 10 o'clock a.m. from James Johnston Register

State of Michigan } ss I hereby certify that I have surveyed and
County of Maclellan } plotted a part of the south west quarter of the north west quarter
of section 17 township 12 N range 12 E
and that the said quarter is situated in the County of Maclellan State of Michigan represented by the
within plat my testimony whereof I have hereunto set my hand
and seal this thirtieth day of July A.D. 1869

Deigned sealed and delivered in presence of Carl Brandt [seal]

D.W. Bennett

State of Michigan } On this thirtieth day of July in the year one
County of Maclellan } ss I hereby certify that I have surveyed and
plotted a part of the south west quarter of the north west quarter
of section 17 township 12 N range 12 E
and that the said quarter is situated in the County of Maclellan State of Michigan represented by the
within plat my testimony whereof I have hereunto set my hand
and seal this thirtieth day of July A.D. 1869

State of Michigan } ss
County of Maclellan } ss

We hereby certify that we have caused the survey and subdivision
of section 17 township 12 N range 12 E
which is in the County of Maclellan and State of Michigan represented
by the within plat to be made by Carl Brandt surveyor as
herein mentioned in the Village of Maclellan and we hereby certify
and confirm the same

In witness whereof we have hereunto
set our hands and seals this thirtieth day of July A.D. 1869

Deigned sealed and delivered in presence of
James Johnston Register




State of Michigan } ss
County of Maclellan } ss

On this thirtieth day of July one
thousand eight hundred and sixty seven before me the
undersigned a Notary Public in and for said County personally
appeared James Johnston and Walter Green by his attorney
Nathan N. Green known to me to be the persons who created
the foregoing certificate confirmation and ratification
and the said Nathan N. Green acknowledged that he
created the same for himself and also as the sole and duly
of the said Walter Green bearing date the thirtieth day
of June A.D. 1869 and recorded in the office of the Register of
Deeds of said County of Maclellan records in Page 127, 128
on the nineteenth day of June A.D. 1869

D.W. Bennett

in and for Maclellan
County State of Michigan

Map of the land of Nathan N. Green in the Village of Maclellan
a part of the 17th of section 12 township 12 N range 12 E
Range 17 West land with to north and measured in the year 1869 by Charles Brandt
surveyor

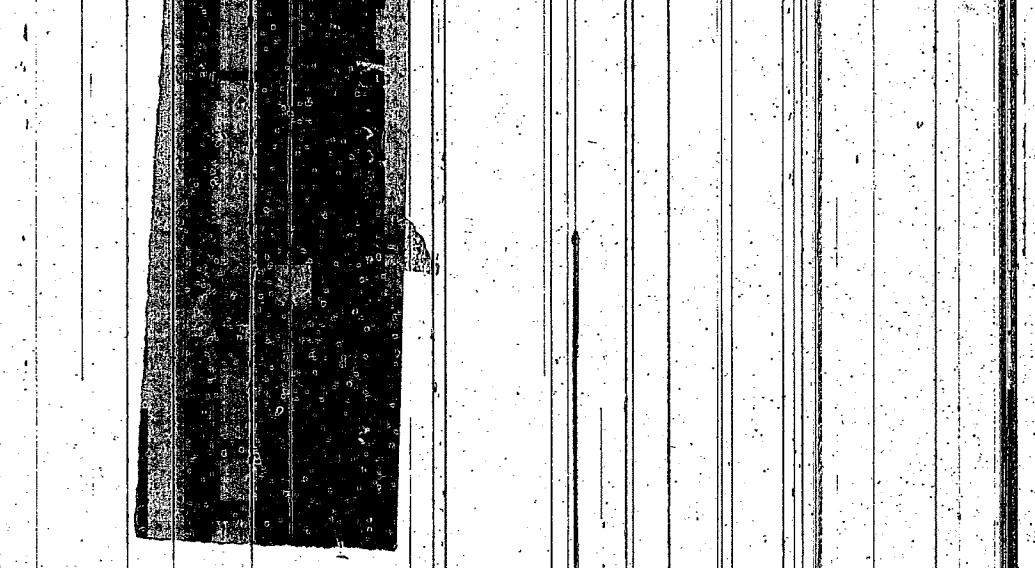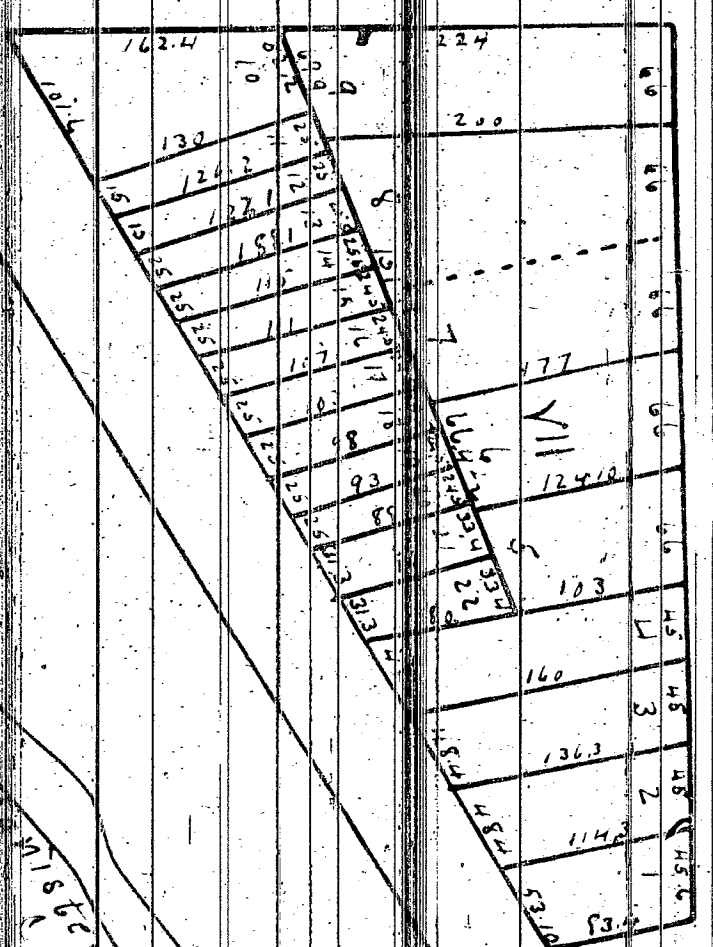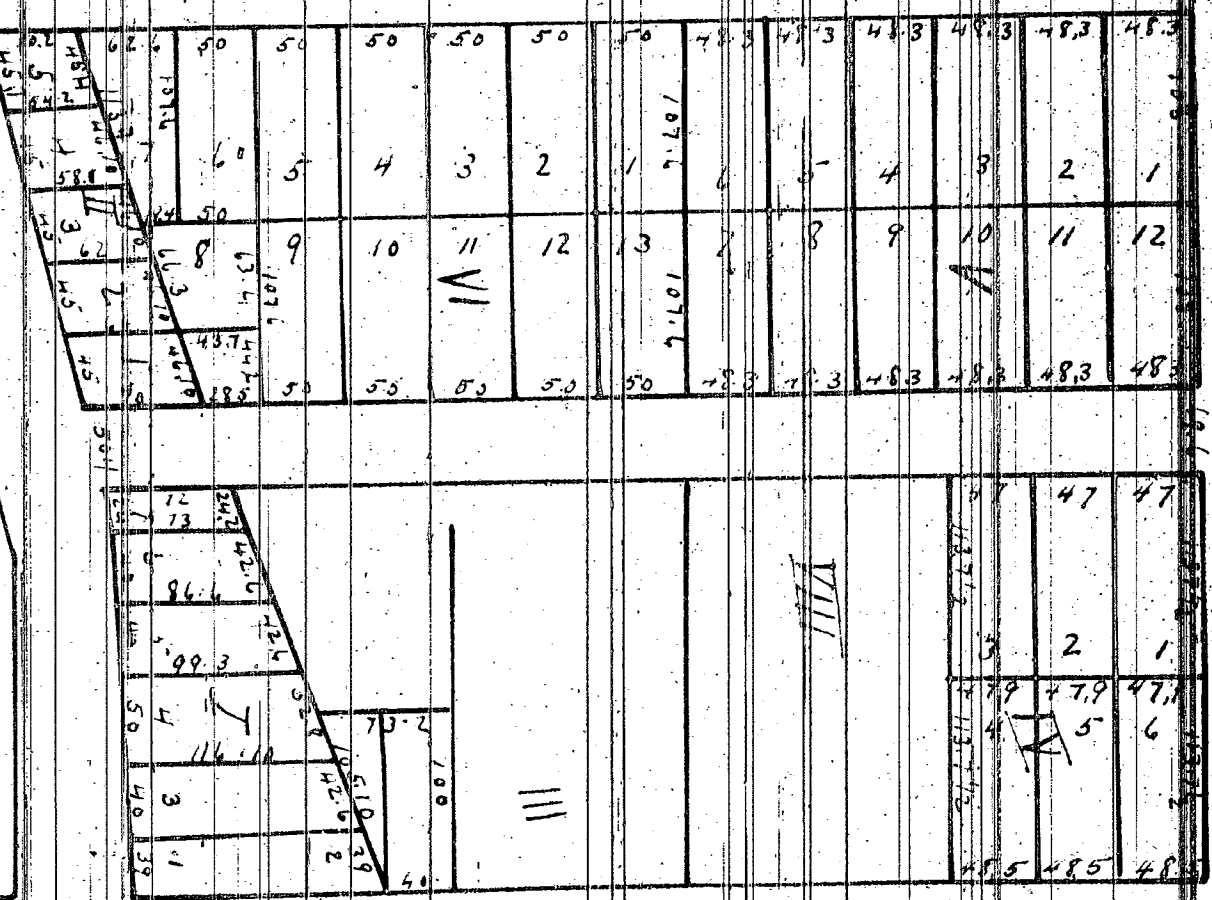

Copy of the plat now on record in the Register
of Deeds of the State of Michigan under the name
of the landowner. Signed by James Johnston
Notary Public and attested by my seal and
signature. Copy of the dedication and ratification
dated this 17th day of July 1869
John N. Johnston
Charles and Ben Neff.

PLAT --- GREEN'S ADDITION, VILLAGE OF MANISTEE.

In the matter
of the petition of George
W. Willard.

On motion of Fowler & Dun-
nett, Attorneys for Petitioner, it is ORDERED and AD-
JUDGED and ENJOINED that the said platting of that
part of the Town or Village of Manistee therein men-
tioned and described to wit: Blocks No. Four (4) and
Eight (8) of Green's Addition to the Village of Manis-
tee, as recorded on Pages Twenty-two and Twenty-three
of Volume Three of the Record of Deeds of said County,
be and the same is hereby altered according to the
prayer of said petitioner and it is further ORDERED
that the proceedings herein be recorded by our clerk
with record of this court.

See George W. Willard's
Subdivision and alteration of Blocks Nos. Four and
Eight.

Received for Record
July 25, 1898.

Vol. 145. Page 1336.
11975

Curtis & Taylor
Plat Examiners.

PLAT --- SMITH'S EAST ADDITION---BEAR LAKE.

That the Village of Bear Lake and the council trustees,
officers, agents, servants and attorneys of said Village of Bear Lake, be and
are perpetually enjoined from opening up or taking any further steps toward the
opening up as public streets and alleys, said Grove Street between Main Street and
the State Road and said Pleasant Street, Russell and Euclid Streets, and the alleys
extending through Blocks "D" and "E" from Main Street to Pleasant Street and be-
tween Lots 2 and 3 of Block "C" in said Village of Bear Lake, as described and de-
lineated on said plat known as Smith's East Addition to the Village of Bear Lake,
Michigan.

That the said plat of said Smith's East Addition to the
Village of Bear Lake, Michigan, so far as it relates to the lands and premises
thereon platted as Grove Street between Blocks "D" and "C" and "D" and "E" from
Main Street to State Road and Pleasant Street between Blocks "D" and "E" and "C"
and "E" from Russell Street to Euclid Street and the alleys extending through Block
"D" and "E" from Main Street to Pleasant Street and between Lots 2 and 3 of Block
"C" of said plat, be and the same hereby is decreed to be null and void as against
the complainant, his heirs and assigns, and against the complainant's title to
said lands and premises.

That the lands and premises so platted as such streets
and alleys are hereby decreed to be forever free and clear of and from all in-
cumbrances by reason of being platted as such streets and alleys and the com-
plainant's title to said lands and premises so platted as such streets and alleys
be forever quieted.

It is further ordered that the defendant pay the costs
of this suit to be taxed and that execution issue therefore.


Charles H. Rose,
Circuit Judge.

Vol. 98. Page 6443.

Countersigned--Albert Erickson,
Registrar.

Curtis & Taylor
Plat Examiners

70

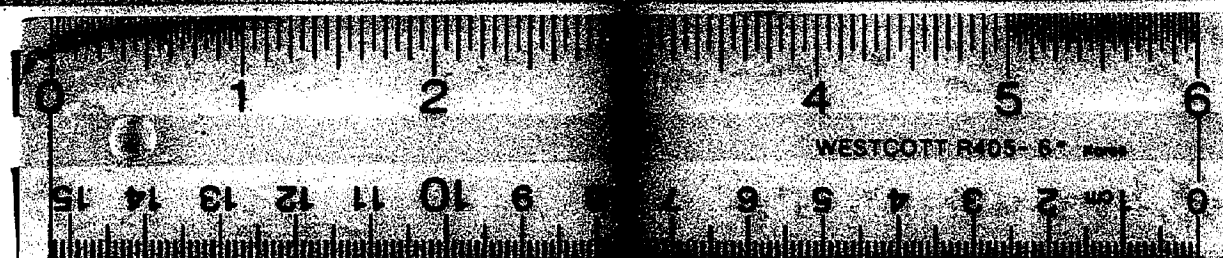

16 X