

State of Michigan } Received for record the 23rd day
County of Manistee } of March A.D. 1868 at 1 o'clock P.M.

I hereby certify that I have surveyed and plotted that part of lot No two (2) of Section No twelve (12) in Township No twenty one (21) North of Range No fourteen (14) West in the County of Manistee State of Michigan containing about five acres from off the south West corner of said lot No two (2) represented by the accompanying plat
In witness whereof I have hereunto set my hand and seal this 19th day of March 1868
Carl Brandt
Surveyor.

Presence of }
J. Ramsdell }
E. E. Amidst }


State of Michigan } On this 19th day of March 1868 before
County of Manistee } me the undersigned a Notary Public
in and for Manistee County personally appeared Carl Brandt Surveyor well known to me to be the person who surveyed and plotted the within town plat and signed the foregoing certificate and acknowledged said work and purpose herein set forth
State of Michigan } J. Ramsdell Notary Public Manistee Co.
County of Manistee } I hereby certify that I have caused the survey and subdivision of that portion of lot No two (2) of Section No twelve (12) in Township No twenty one (21) North of Range No fourteen (14) West in the County of Manistee State of Michigan to be made by Carl Brandt Surveyor as represented by the within plat and I hereby certify and confirm the same

In witness whereof I have hereunto set my hand and seal this 19th day of March 1868
George S. Allen Notary

In presence of }
J. Ramsdell }
E. E. Amidst }

State of Michigan }
County of Manistee } On this 19th day of March 1868 before me the undersigned a Notary Public in and for said County personally appeared George S. Allen Notary to me to be the same person who acknowledged the foregoing certificate and confirmation of the survey of Carl Brandt and acknowledged that he executed the same for the purpose and uses therein set forth
J. Ramsdell Notary Public
in and for Manistee County Michigan

ALIENS ADDITION TO THE VILLAGE OF MANISTEE

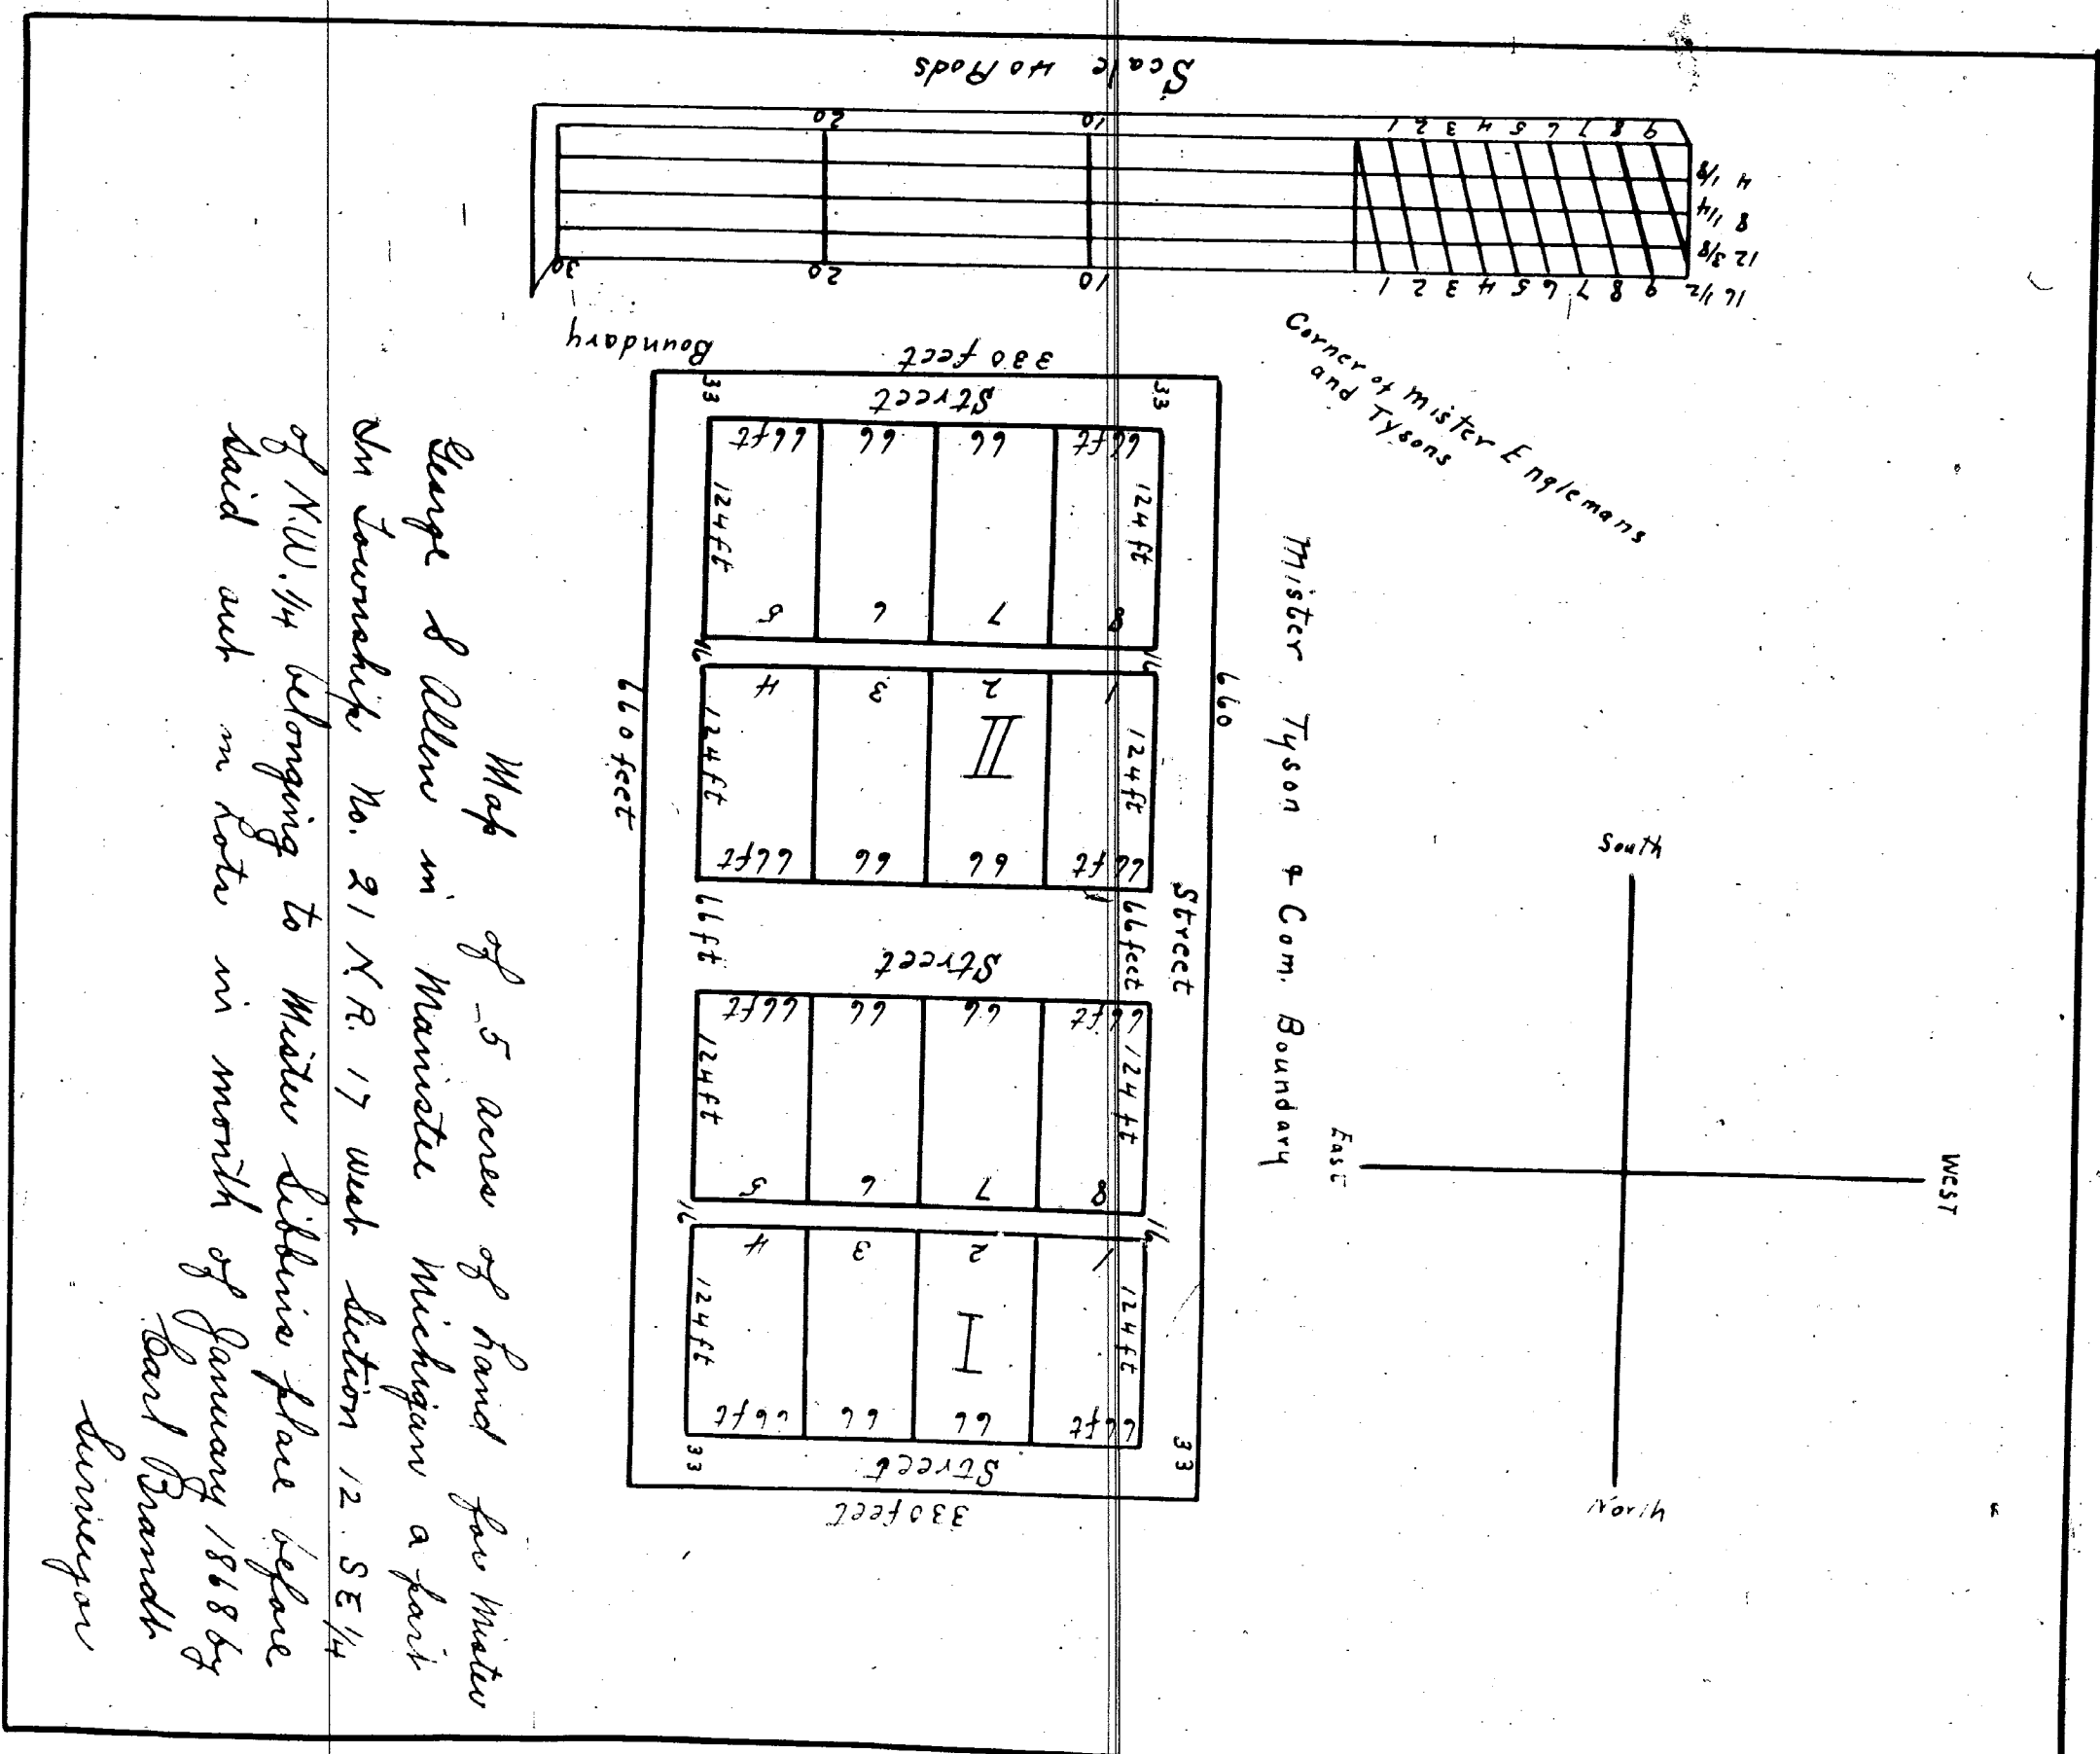

I hereby certify that this plat is a correct copy of the plat now on record in the Register of Deeds office being made under the supervision of the Auditor General by tracing the plat on record and affixing thereto a carefully compared copy of the declaration and certificate

Dated this 17th day of July 1911
John B. Fountain
Clerk and Ex. Dep.