
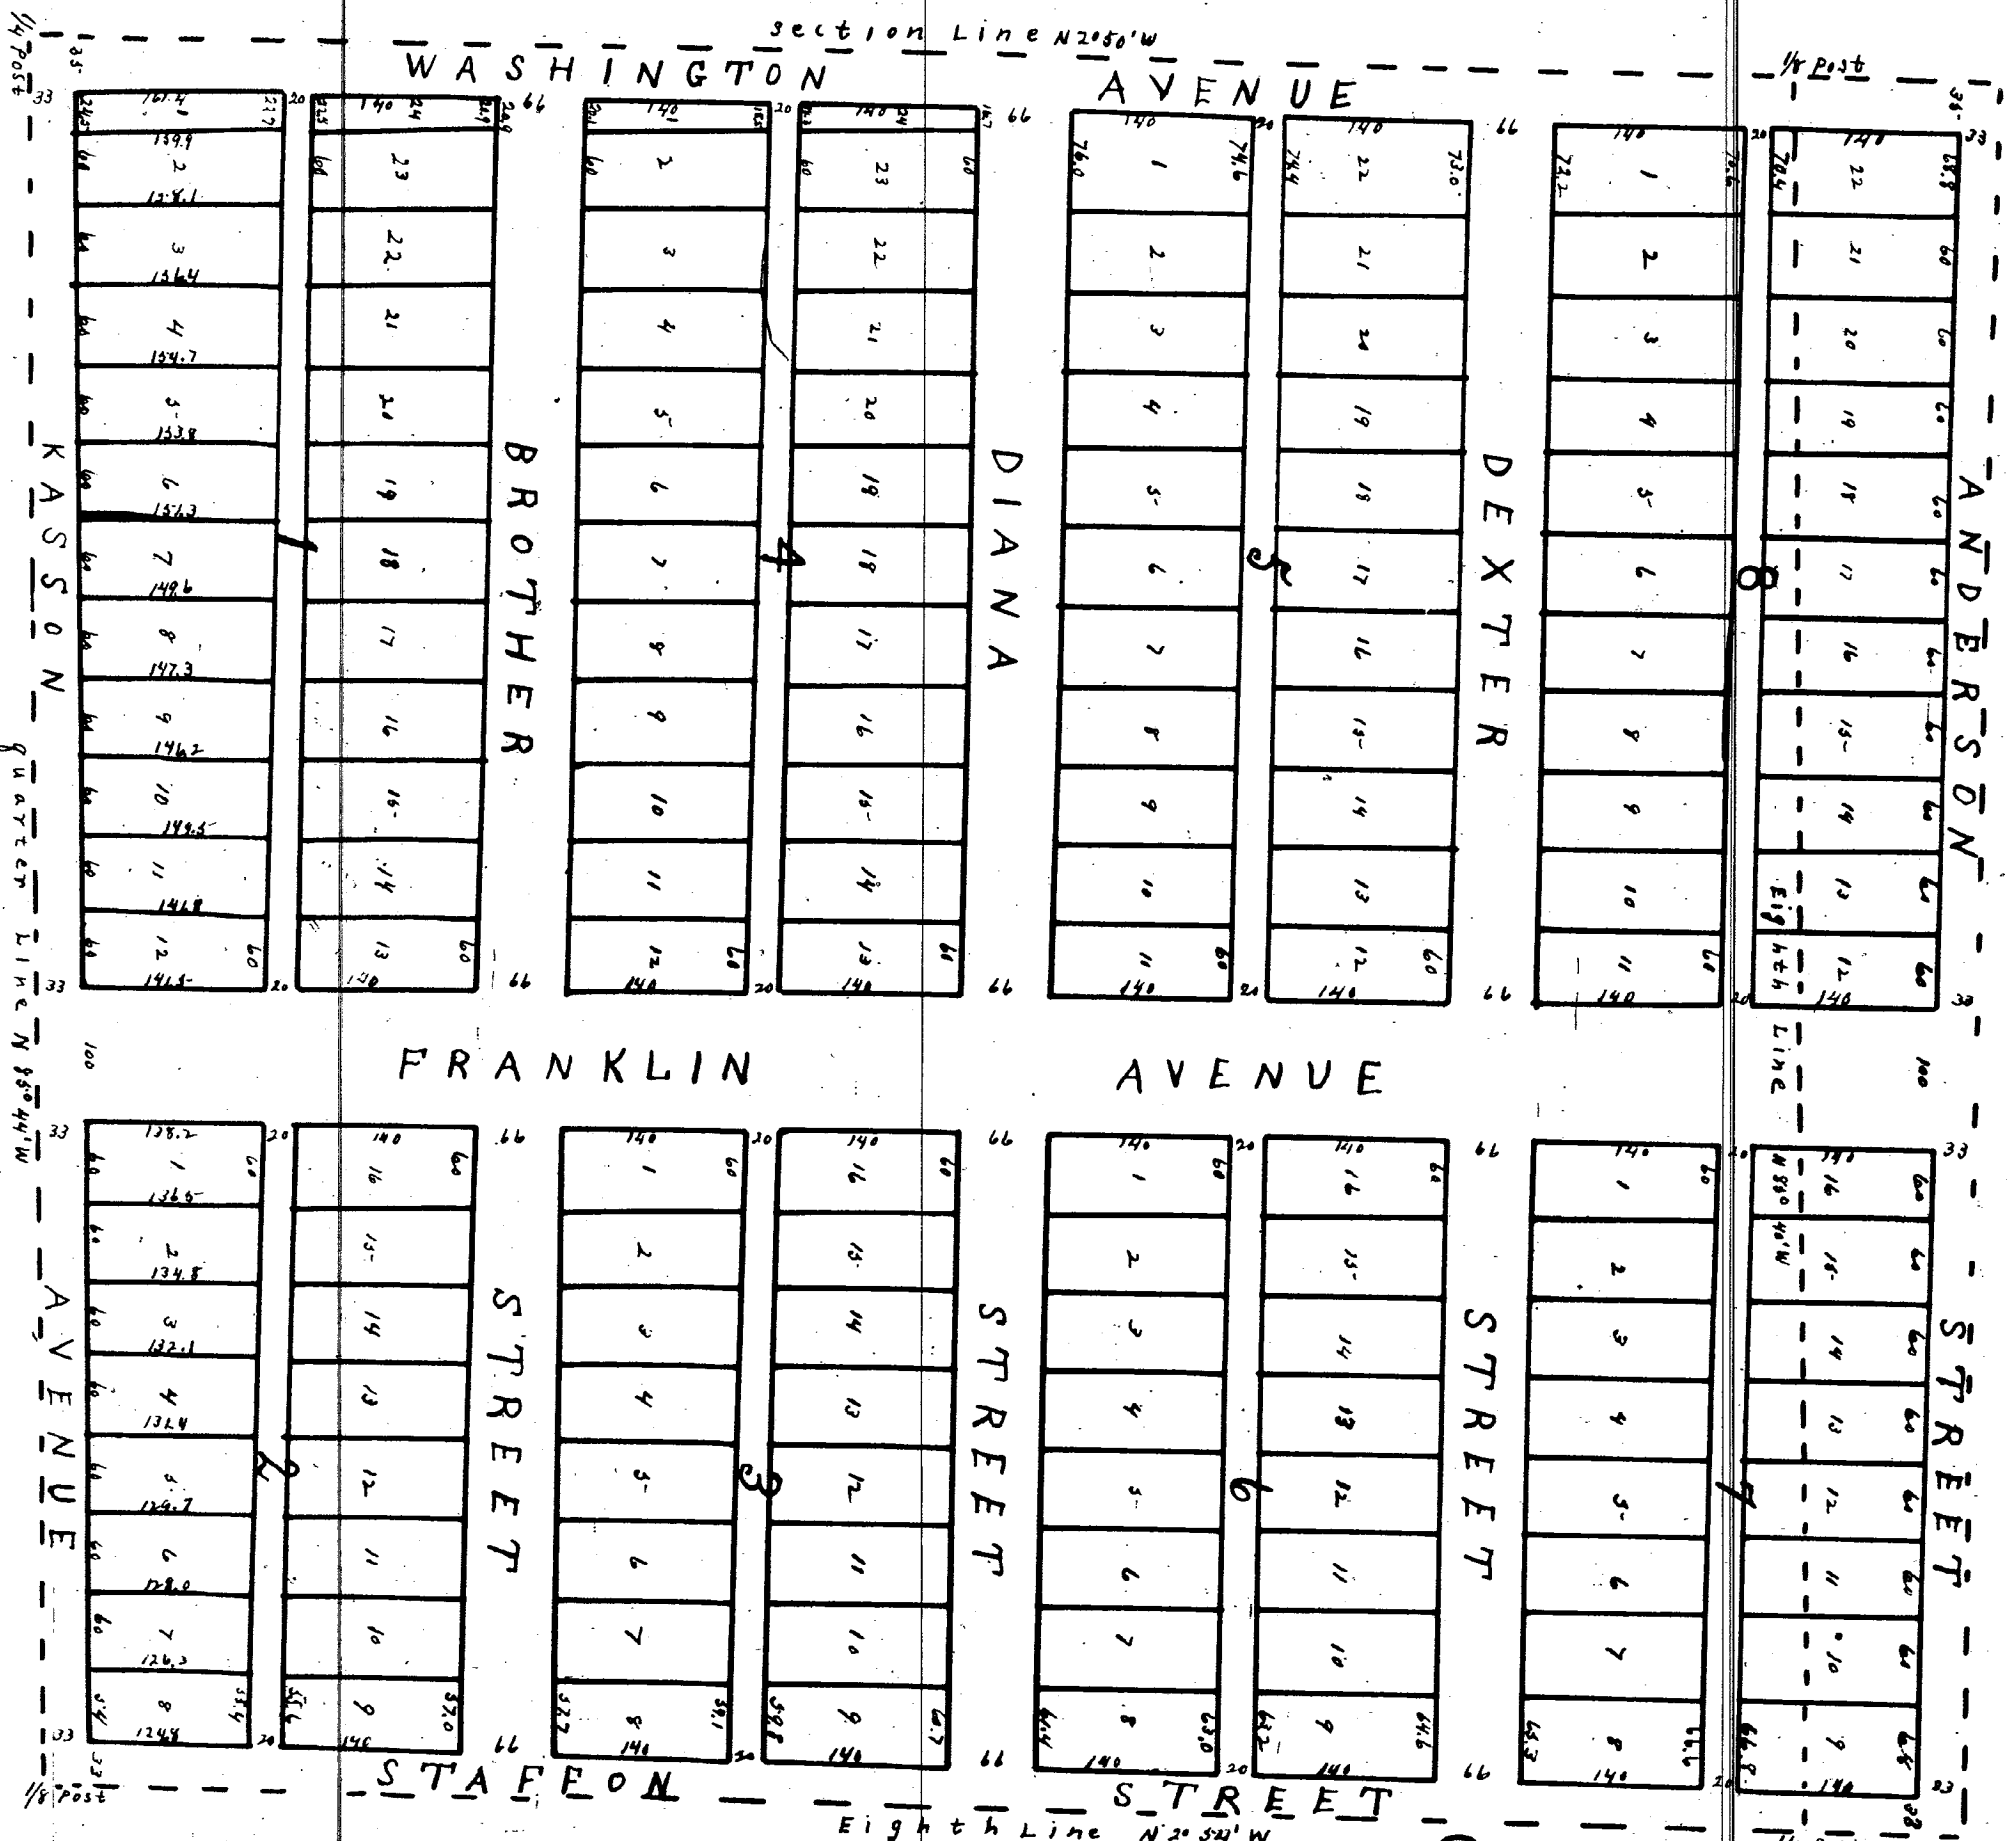
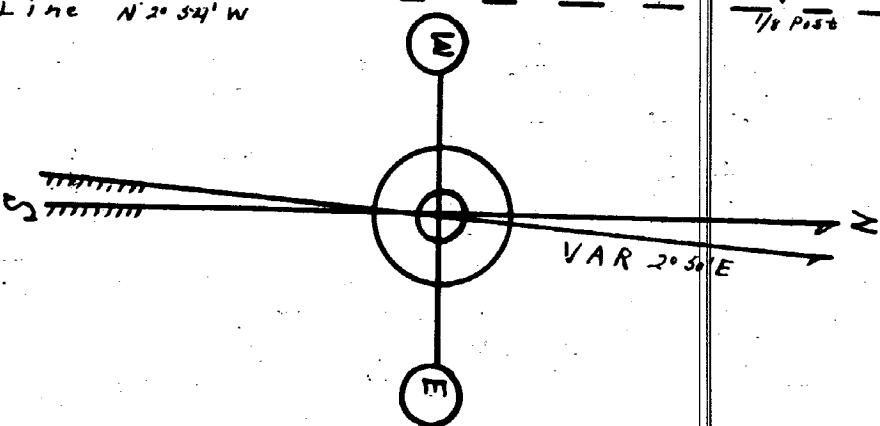


ADDITION TO THE CITY OF

MICH.
Platted By James Thompson & Arthur Reed
Civil Engineers.

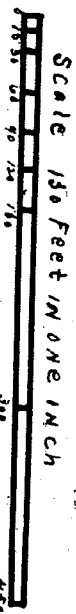

SECTION 14

1986	13248	14988
KATSUMADA 44.6.5 M0645		
13263		

State of Michigan) SS
County of Mason

On this 3rd Day of Aug. 1875 Before me the undersigned a Notary Public in and for the said County of Mason, appeared Robert E. Reed, James Thompson and Arthur L. Reed, known to be the person who executed the hereinafore certificate, and acknowledged that they executed the same as their free act and deed.

Witness my hand and seal the Day and year aforesaid.

E. V. Baugher
Notary Public.

Registers Office) SS
Mason County

Received for Record the 3rd day of Aug. A.D. 1875 - and Recorded in Book No. 1 of Plats on Page 3 at 4 o'clock P.M.

Charles T. Sawyer
Register of Deeds

Charles T. Sawyer Register of Deeds and James Thompson and Arthur L. Reed, Civil Engineers and Surveyors, who made the same, do hereby certify that the foregoing is a true and correct copy of the original plat as compared this plat of Mason's addition to the City of Washington with the original plat and that it is an exact Duplicate of and of the while of such plat.

Witness our hands the 3rd day of Aug. A.D. 1875.

Charles T. Sawyer
Register of Deeds
James Thompson
Arthur L. Reed. Civil Engineers

We, James Thompson and Arthur L. Reed Civil
 Engineers and Surveyors do hereby certify
 that we plotted the above described parcel of
 land and that the accompanying plat is a correct
 representation of such surveying, and in witness
 whereof we have hereunto set our hands and
 the seal of our office this 13th day of April, 1905.
Charles J. Manning }
W. R. McLaughlin } Witness
 Surveyors
William K. Rell } Civil Engineering

I, Robert F. Kassin do hereby certify that I am
 the Owner of the above described land and I am
 that the above description is correct and that I have
 caused it to be plotted in accordance with Griggs, Lewis, Street, Avenue
 and Ally's in accordance with Griggs, Lewis, Street, Avenue
 and Ally's addition to the City of Indianapolis plat
 of witness whereof I have hereunto set my hand and
 the seal of my office this 13th day of April, 1905.
R. F. Kassin }
W. R. McLaughlin } Witness
 Surveyors
William K. Rell } Civil Engineering

I hereby certify that this plate is a correct copy of the plate now on record in the Register of Deeds office being made under the supervision of the Auditor General by tracing the plate record and affixing thereto a carefully compared copy of the dedication and certificates.

Dated this 26th day of July 1911
~~John~~ Robinson
 Clerk Aud. Gen. Dept.