


MANISTEE LAKE

LAKE STREET

MANISTEE RIVER

MADE BY CIVIL
JUN 31-1907
Voucher 477-58

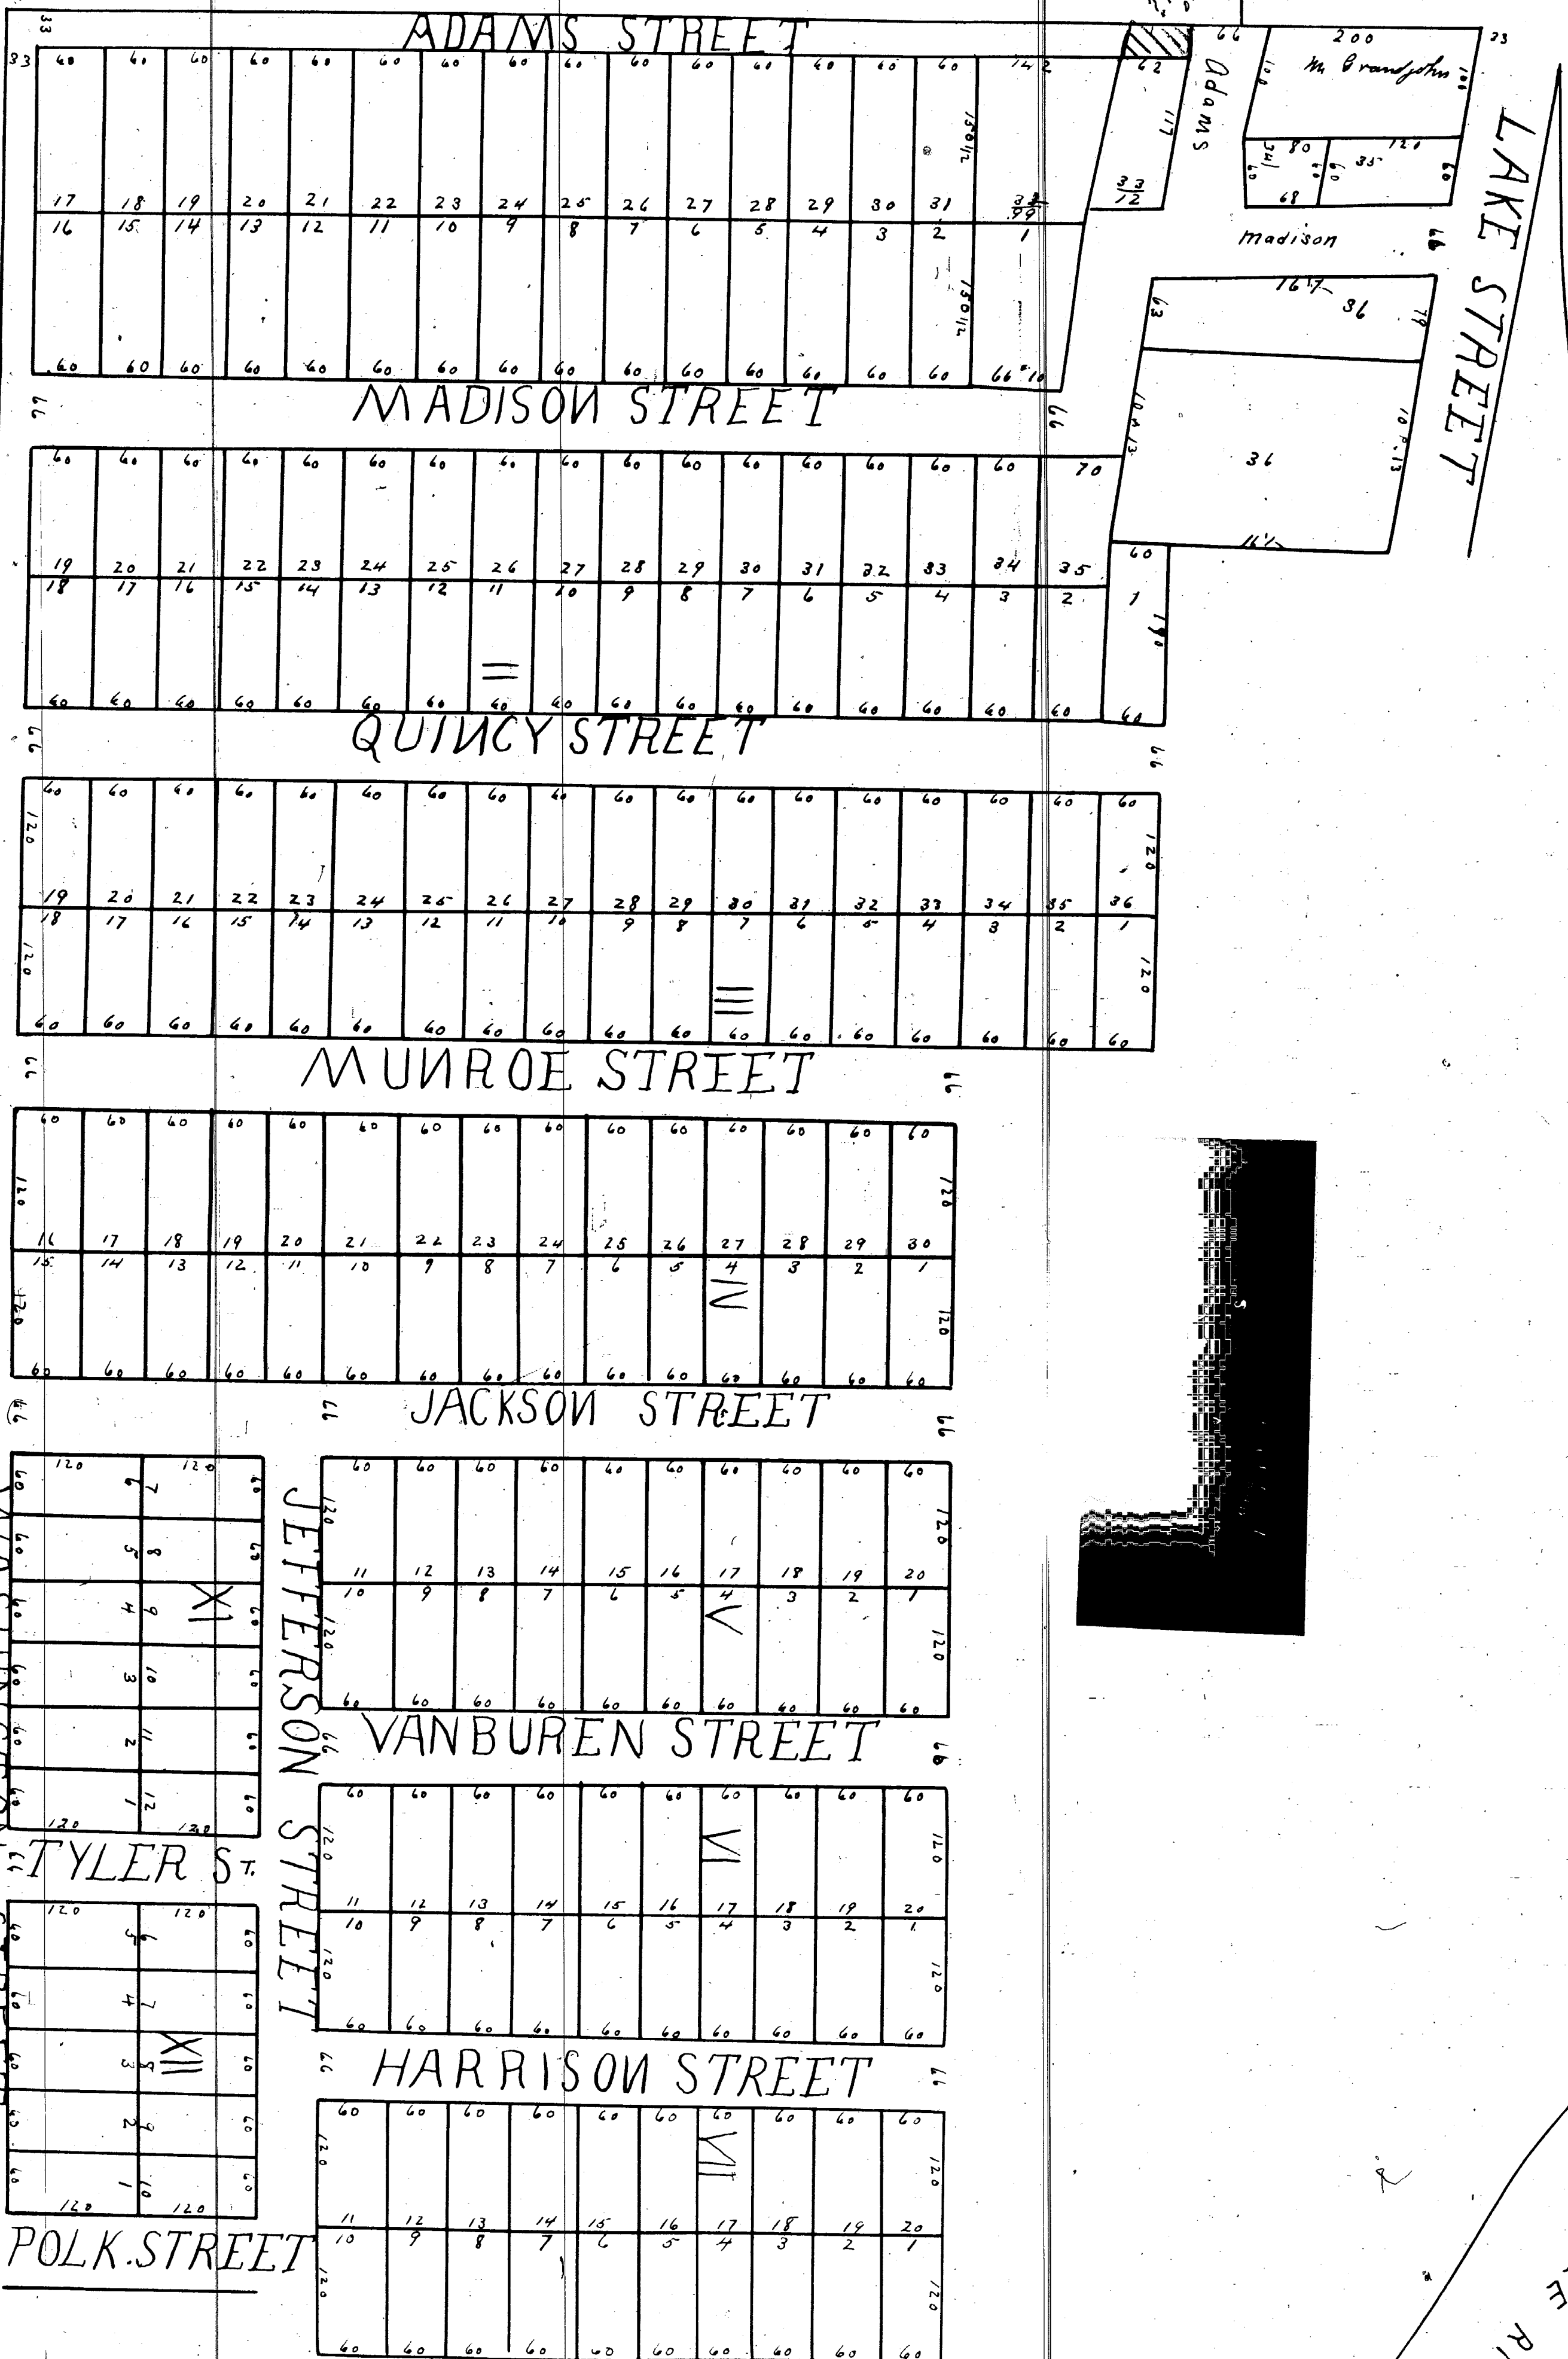



Map of Mrs. Engleman's Mill Place in Manistee Mich.
Town 21 North Range 17 West Section 1 S.W. Corner
Laid out in lots and measured in the year of our Lord 1855
Charles Randall Surveyor

11990

MANISTEE RIVER

MANISTEE LAKE

LAKE STREET

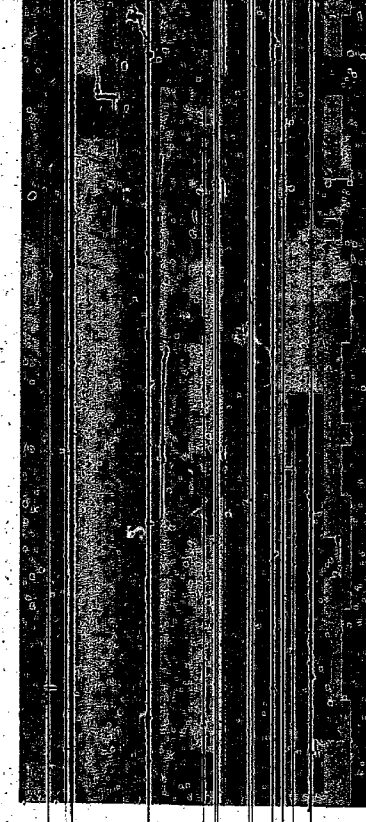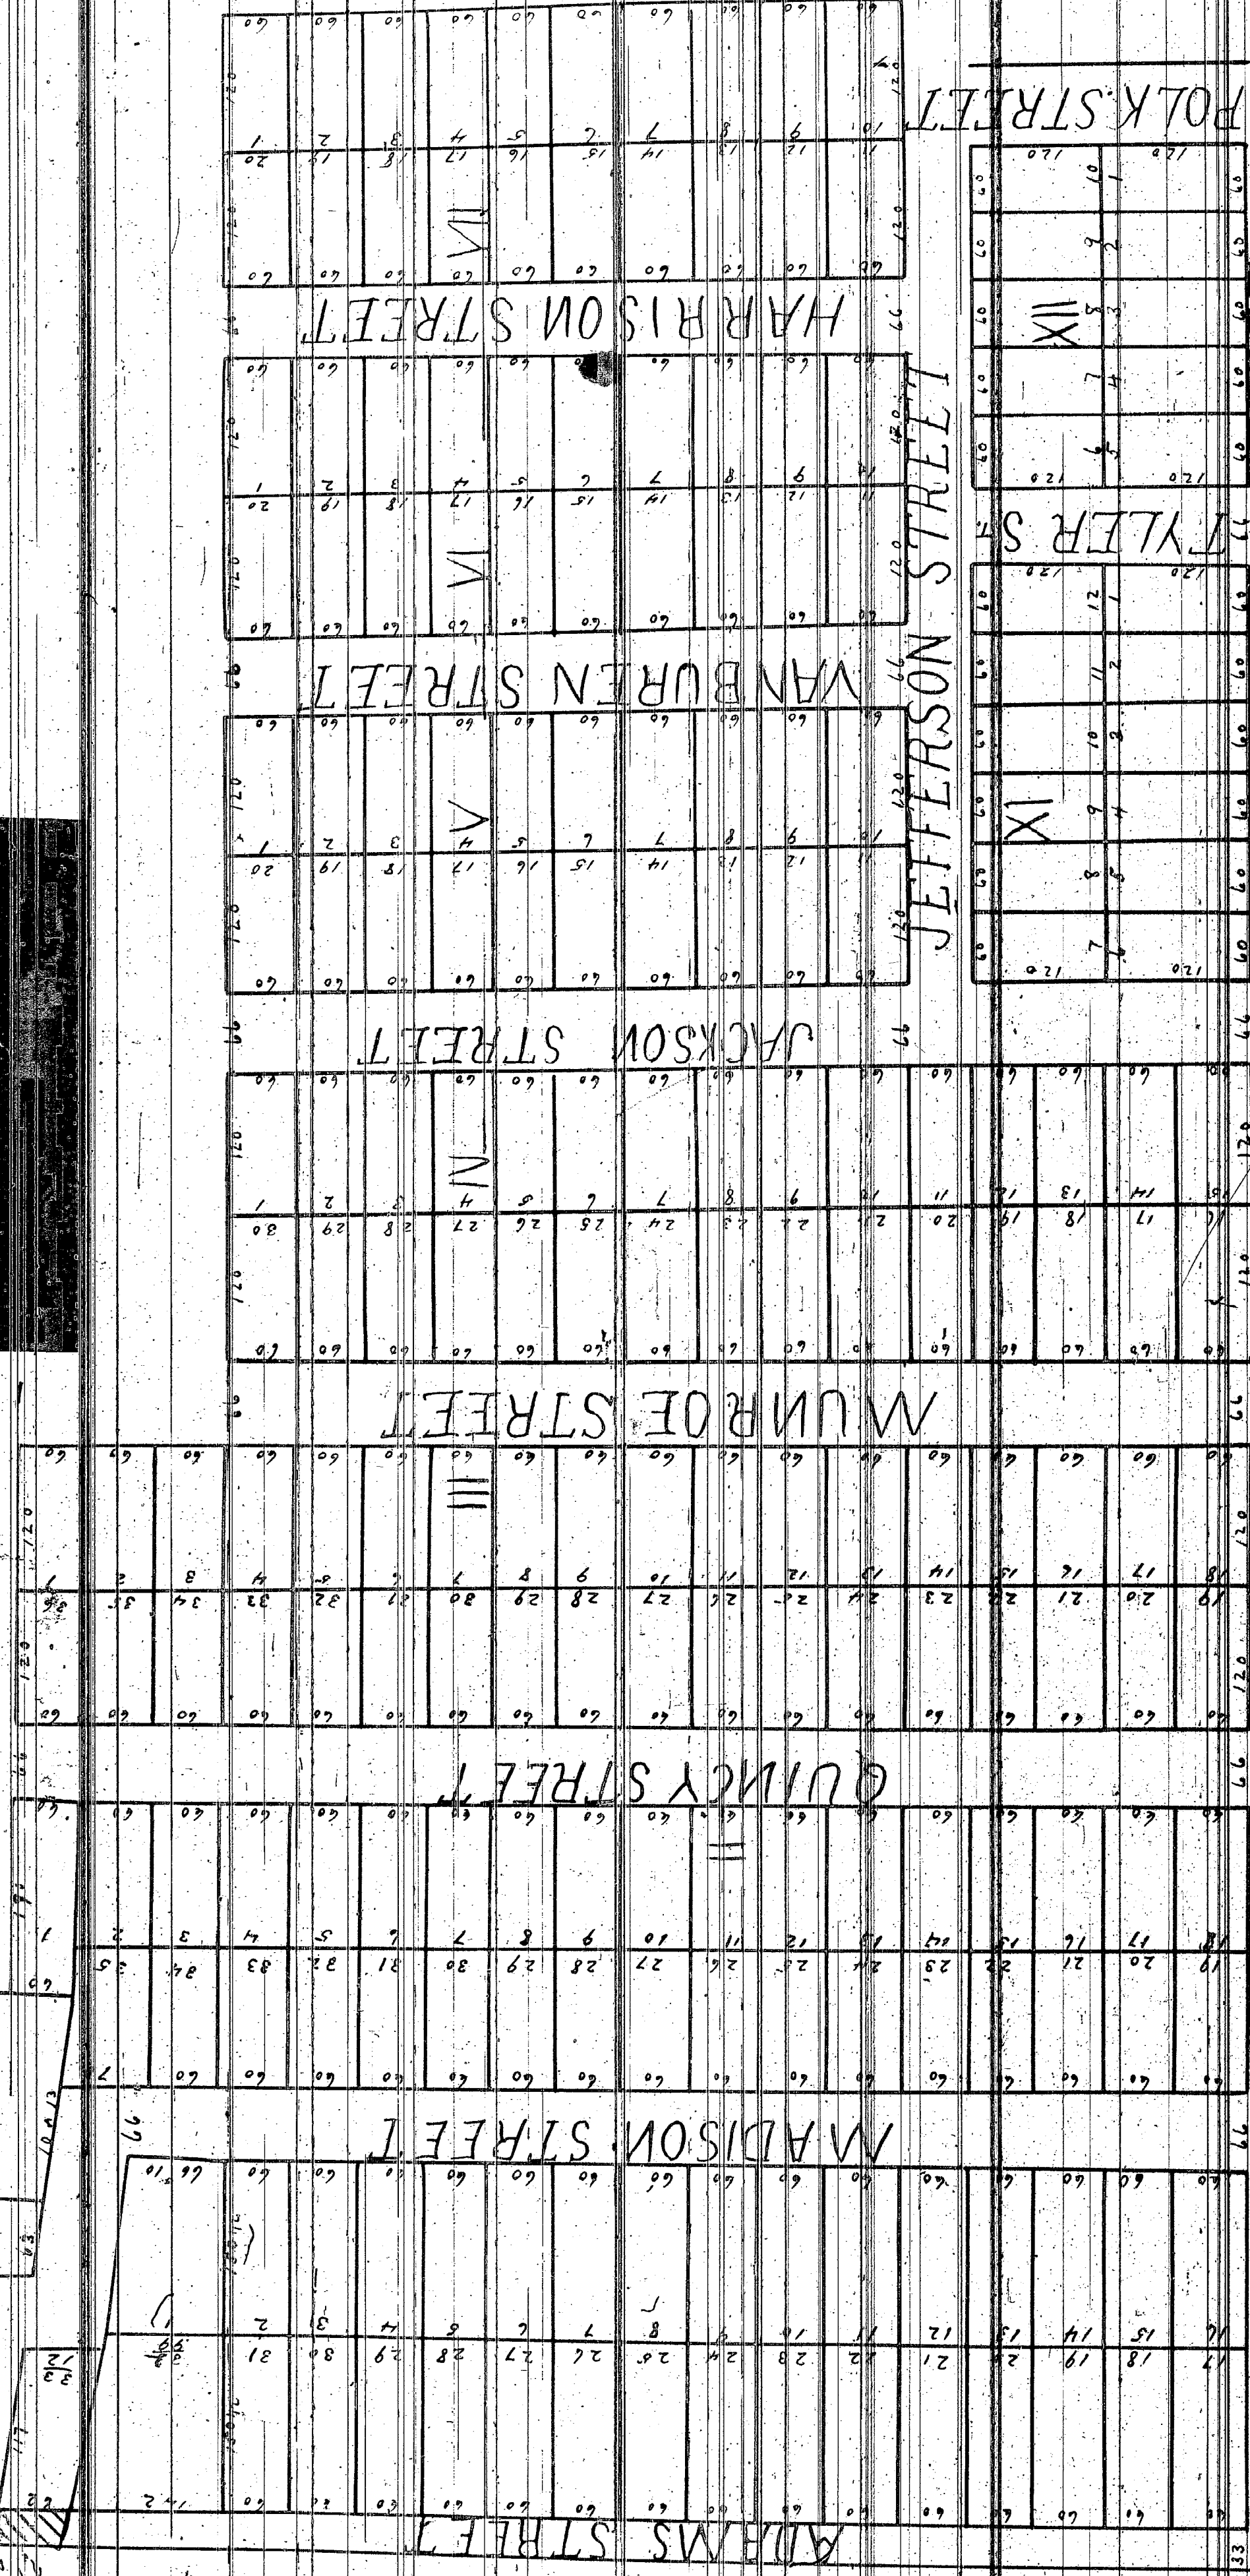

Map of 1400 Township in Mill Place in Manistee Mich

June 21 North Range 17 West Section 1 S.W. Corner

land set in lots and measured in the year of 1850 and 1851

Charles Brandt Surveyor

PLAT --- ENGLEMAN'S ADDITION TO VILLAGE OF MANISTEE.

In the matter
of changing the Plat of
Engleman's Addition to
the Village (now City)
of Manistee.

It is ORDERED and ADJUDGED that
the said Plat of Engleman's Addition, be and the same
is hereby altered and changed in the following respects
to wit:

Linncoln Street is extended
through Block 13 to Washington Street. Polk Street is
vacated. Harrison Street is extended through Block 13
to Washington Street. Taylor Street is vacated. Van
Buren Street shall extend through Block 11 to Washing-
ton.

Shubad J. White,
Circuit Judge.

Vol. 144. Page 1180.

Curtis & Taylor
Plat Examiners.



16 X