
11991

Plat of C E Resseguies second addition to the Village of LUDINGTON MICHIGAN

Description

The Plat of C E Resseguies second addition to the Village of Ludington comprises the following described parcels of land situate in Mason County Michigan to wit - The South east quarter of the North east quarter of section number fifteen (15) in Town eighteen (18) North of Range eighteen (18) West and so much of the North east quarter of the South east quarter of said Section Fifteen (15) Town eighteen (18) North of Range Eighteen (18) West as is bounded and described as follows viz commencing at the quarter post on the east line of said section fifteen (15) thence South three degrees and forty minutes east on said section line ninety six and 75/100 feet. Thence South eighty five degrees and thirty five minutes west along the centre of Ludington Avenue thirteen hundred & ten 0/100 feet thence North three degrees and twenty eight minutes West fifty two and 8/10 feet thence North eighty three degrees and thirty seven minutes east along the quarter line of said section fifteen (15) thirteen hundred & ten and 6/10 feet to the place of beginning

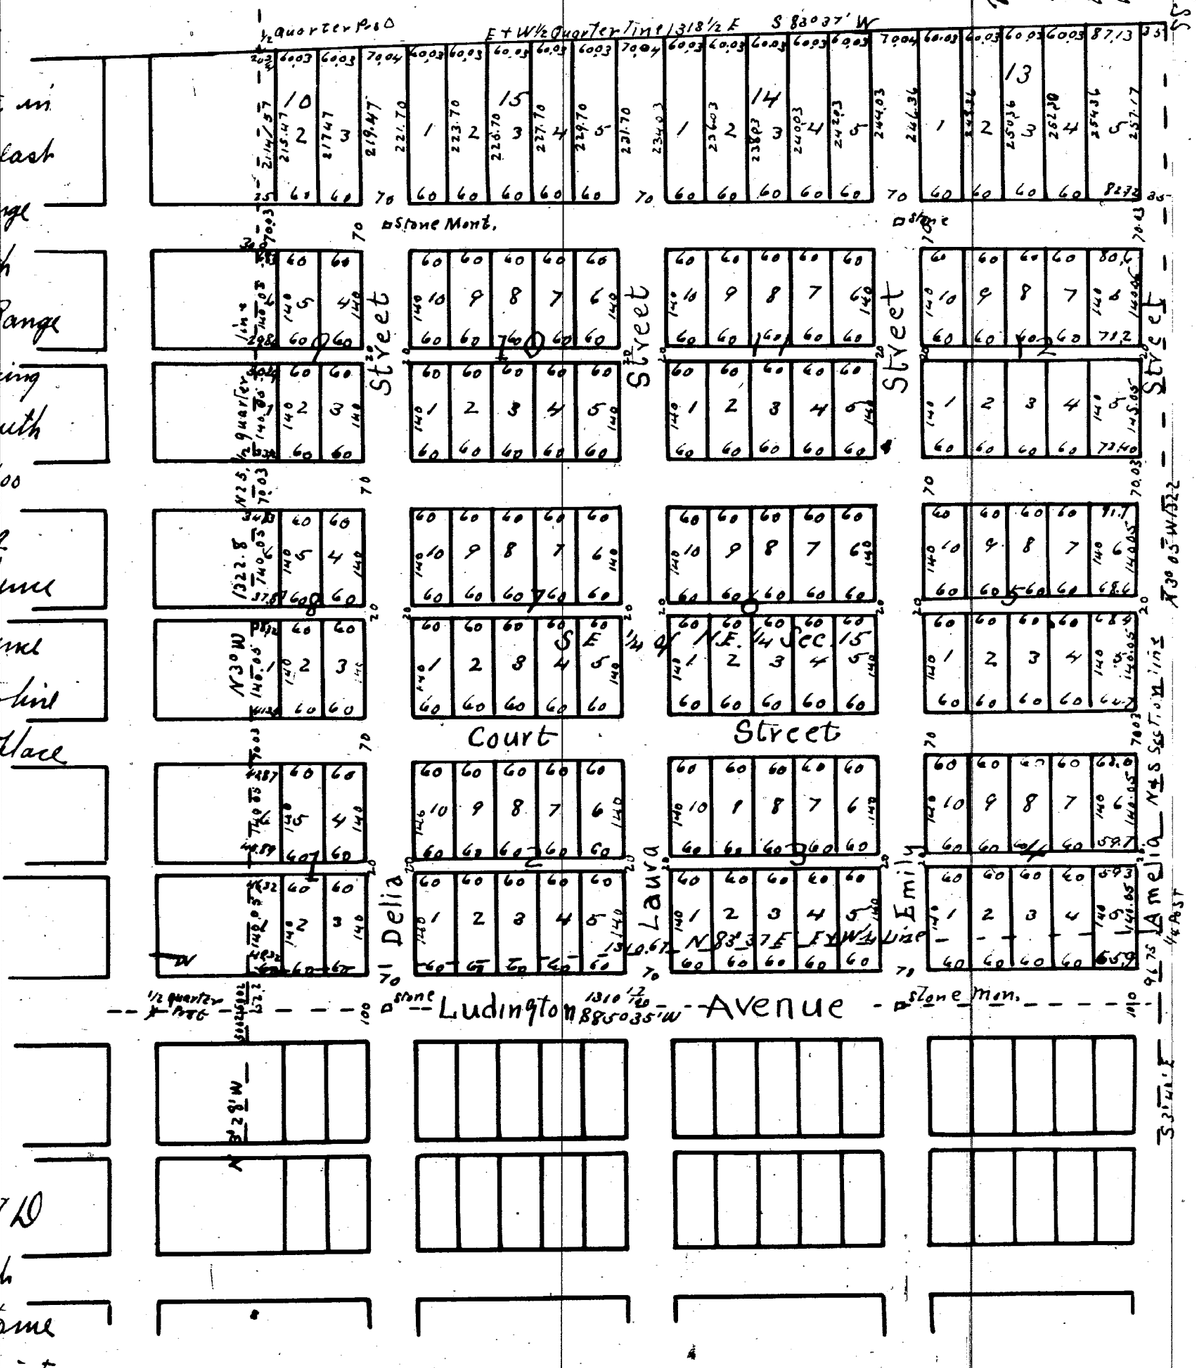

State of Michigan } ss
Calhoun County }

On this fifth day of August A D 1871 before me a Judge of the Circuit Court in and for said County personally appeared James Thompson to me known to be one of the persons who executed the foregoing and above instrument and acknowledged that he executed the same for the uses and purposes therein mentioned and expressed

Geo Woodruff
Judge of Circuit Court

State of Michigan } ss
County of Mason }

On this 10th day of August A.D. 1871 before me the Circuit Court Commissioner in and for said County personally appeared Charles E Resseguies to me known to be the person who executed the annexed and foregoing instrument and acknowledged that he executed the same for the uses and purposes therein mentioned and expressed

E Nelson Fitch
Circuit Court Commissioner

Know all men by these presents that the Land laid out as platted on the within Map is owned by Charles E Resseguie of Ionia in Ionia County Michigan that the said Map or plat is now executed by the said Charles E Resseguies as proprietor and by James Thompson now of Marshall Michigan as Surveyor in accordance with the provisions of an act to provide for recording Town Plats and for Vacating the same in certain cases and the act amendatory thereof and for the purpose of being recorded as C E Resseguies second Addition to the Village of Ludington in Mason County and State of Michigan The size of lots and widths of streets are given on said Map in feet and decimal part of a foot.

In Witness whereof we have hereunto set our hands and seals this fifth day of August A.D. 1871

Charles E Resseguie LS
James Thompson LS

In presence of
Geo Woodruff
Frank T Davis
as to signature of Jas Thompson
E N Fitch
S. D Haight
Witness to Chas E Resseguie's signature

I hereby certify that this plat is a correct copy of the plat now on record in the Register of Deeds office being made under the supervision of the Auditor General by tracing the plat on record and affixing thereto a carefully compared copy of the dedication and certificates

Dated this 26th day of July 1911
John B La Fountain
Clerk and Ex Officio Deputy

Register of Deeds Office
Mason County ss
Received for record the 10th day of August A.D. 1871 at 9 o'clock A.M.